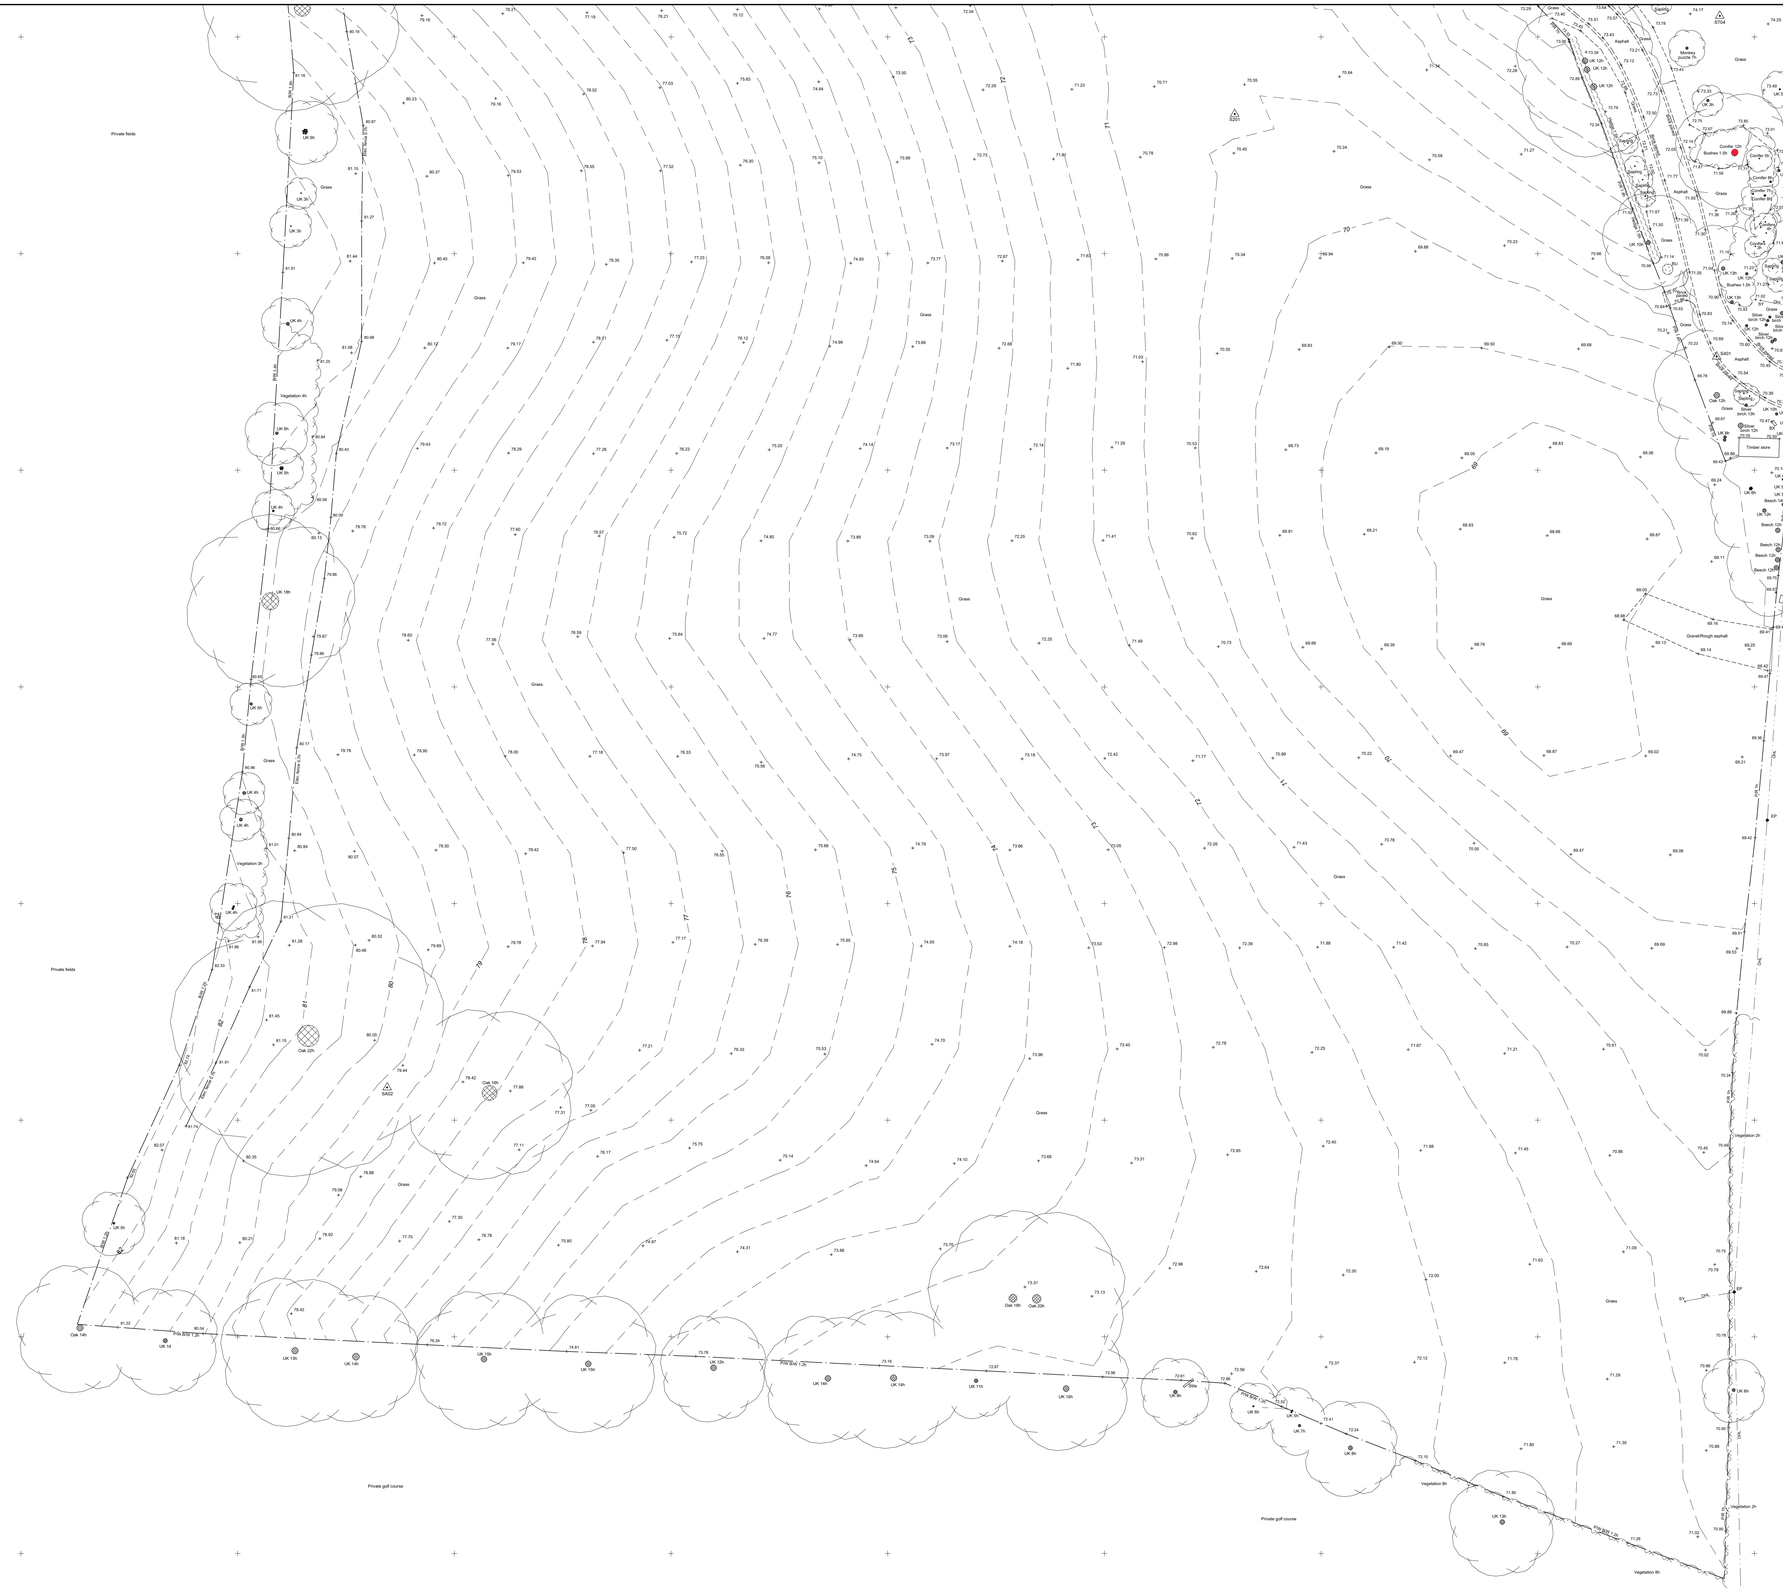

TOPOGRAPHICAL & MEASURED BUILDING SURVEYS

ABBREVIATIONS & SYMBOLS

AH	Arch Head Height	ER	Earth Rod	RSD	Roller Shutter Door
AB	Air Brick	ET	EP+Transformer	RSJ	Rolled Steel Joint
AR	Assumed Route	FB	Flower Bed	SI	Sign Post
AV	Air Valve	FBD	Floor Board Direction	SP	Arch Spring Point Height
BB	Bellaire Beacon	FH	Fire Hydrant	SV	Stop Valve
BH	Bore Hole	FL	Floor Level	SW	Surface Water
BL	Bed Level	FP	Flag Pole	TB	Cable Box
BO	Bollard	FR	Foul Rodding Eye	TC	Traffic Pinning
BP	Boundary Post	GG	Gas Grate	TC	Telecom Cover
BS	Bus Stop	GV	Gas Valve	TH	Trial Pit
BU	Bush	HH	Head Height	THL	Threshold Level
BW	Barbed Wire Fence	IC	Inspection Cover	TL	Traffic Light
BX	Box (Utilities)	IL	Invert Level	ToW	Top of Wall
CB	Close Board Fence	IR	Iron Railings	TP	Telegraph Pole
CH	Cill Height	KO	Kerb Outlet	TS	Traffic Signal Cover
CL	Cover Level	LP	Lamp Post	TV	Cable TV Cover
CL	Chain Link Fence	MH	Manhole	UB	Universal Beam
C+Le	Ceiling Level	MP	Marker Post	UC	Universal Column
Col	Column	NB	Name Board	UK	Unknown Tree
CrP	Chestnut Paling Fence	OHL	Overhead Line (approx)	UMG	Unmade Ground
CR	Cable Riser	Pan	Panel Fence	USB	Under Side Beam
CW	Chicken Wire	PB	Post Box	UTL	Unable To Lift
DC	Drainage Channel	PM	Parking Meter	UTS	Unable To Survey
DH	Door Head Height	PO	Post	VP	Vent Pipe
DL	Dilapidated	P/R	Post & Rail Fence	WB	Waste Bin
DP	Down Pipe	P/W	Post & Wire Fence	WH	Weep Hole
DR	Drain	P/Wall	Partition Wall	WL	Water Level
EBx	Electric Box	RE	Rodding Eye	WM	Water Meter
EC	Electric Supply Cover	RL	Ridge Level	WO	Wash Out
EH	Electric Hole	RP	Reflector Post	FCH	Floor to Ceiling Height
EP	Electric Pole	RS	Road Sign	FFC	Floor to False Ceiling Ht

Survey Control Station

DRAWING NOTES

Topographical Surveys

Trees are drawn to scale showing the average canopy spread. Descriptions and heights should be used as a guide only.

All building names, descriptions, number of storeys, construction type including roof line details are indicative only and taken externally from ground level.

All below ground details including drainage, voids and services have been identified from above ground and therefore all details relating to these features including; sizes, depth, description etc will be approximate only. All critical dimensions and connections should be checked and verified prior to starting work.

Detail, services and features may not have been surveyed if obstructed or not reasonably visible at the time of the survey.

Surveyed physical features may not necessarily represent the legal boundary line.

Measured Building Surveys

Measurements to internal walls are taken to the wall finishes at approx 1m above the floor level and the wall assumed to be vertical.

Cill heights are measured as floor to the cill and head heights are measured from cill to the top of window.

General

The contractor must check and verify all site and building dimensions, levels, utilities and drainage details and connections prior to commencing work. Any errors or discrepancies must be notified to Survey Solutions immediately.

The accuracy of the digital data is the same as the plotting scale implies. All dimensions are in metres unless otherwise stated.

The survey control listed is only to be used for topographical surveys at the stated scale. All control must be checked and verified prior to use.

© Land Survey Solutions Limited holds the copyright to all the information contained within this document and their written consent must be obtained before copying or using the data other than for the purpose it was originally supplied.

Do not scale from this drawing.

SURVEY GRID AND LEVEL DATUM

The coordinate system established for this survey is related to Ordnance Survey (OS) national grid at a single point using Smartnet, then orientated to grid north with a scale factor of 1.000.
The level datum established for this survey is related to Ordnance Survey (OS) using GPS Smartnet.
To avoid discrepancies any coordinated data used in conjunction with this survey must be derived directly from this control data.

Sheet Layout

SURVEY CONTROL CO-ORDINATES

STATIONS	EASTINGS	NORTHINGS	LEVEL	DESCRIPTION
S101	367719.918	279210.718	77.215	PK Nail
S102	367773.243	279213.889	77.271	PK Nail
S103	367774.297	279238.335	77.153	Hilti
S104	367787.444	279238.309	76.990	PK Nail
S105	367791.313	279225.782	76.748	PK Nail
S106	367785.717	279213.699	77.061	PK Nail
S201	367732.027	279172.883	70.672	Peg
S401	367718.521	279190.486	70.641	Hilti
SA01	367718.220	279262.358	75.785	Peg
SA02	367653.800	279083.021	79.356	Peg
ST01	367764.351	279221.380	77.288	Hilti
ST02	367748.837	279208.037	74.562	Hilti
ST03	367758.692	279186.024	73.745	Hilti
ST04	367776.802	279181.946	74.298	PK Nail

REV.	DESCRIPTION	DRAWN	APPR.	DATE

SURVEY SOLUTIONS
LAND SURVEYING
BUILDING SURVEYING
UNDERGROUND SURVEYING
SITE ENGINEERING
MONITORING
0845 040 5969
survey-solutions.co.uk
PARKH SHERWOOD COVENTRY GLASGOW NORWICH NOTTINGHAM YEOVIL

PROJECT TITLE
CHURCHILL OLD FARM, CHURCHILL LANE, KIDDERMINSTER, WORCESTERSHIRE, DY10 3LZ

DRAWING DETAIL
TOPOGRAPHICAL SURVEY
Sheet 2 of 2

CLIENT	SCALE
KELLY ROSE WALKER GARDEN DESIGN	1:200

SURVEYOR	SURVEY DATE	CHECKED BY	APPROVED BY	DWG STATUS
RW	24/03/2021	MM	MM	FINAL

DRAWING NUMBER	REVISION	ISSUE DATE
31638ov1e-02		12/04/2021

© Land Survey Solutions Limited 01/01/2010

Original Sheet Size A0H