Indicative North

OFFICE AREA GIA
188.36 sq.m. / 2027.55 sq.ft.

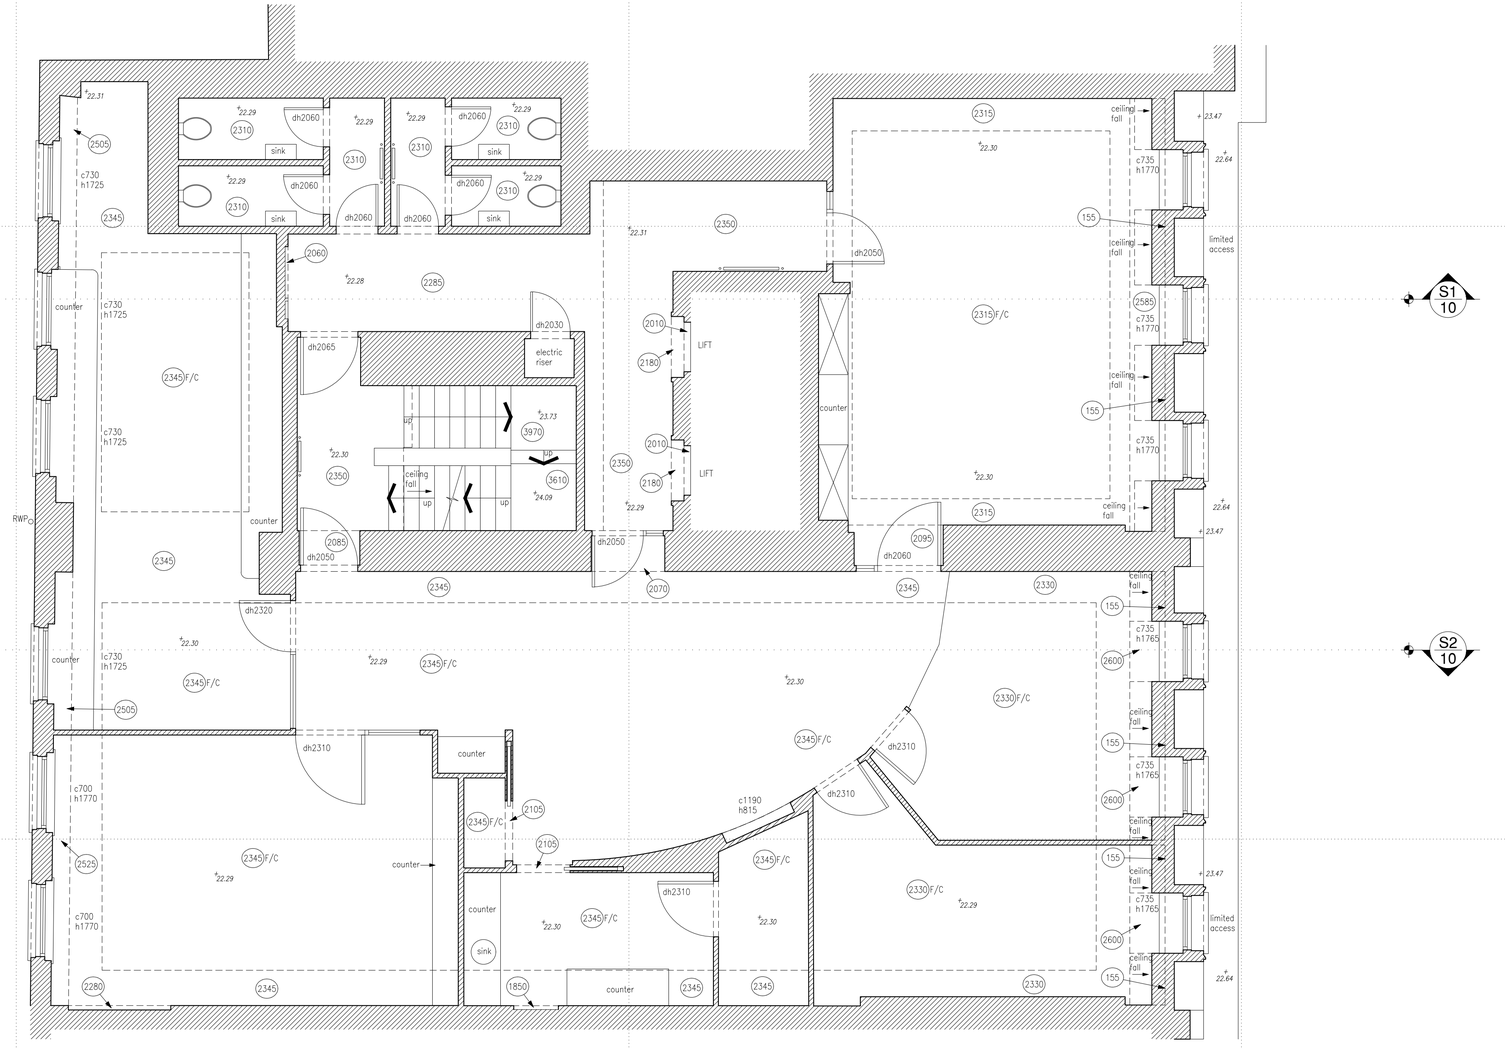

FOURTH FLOOR PLAN

0 1 2 3 4 5
Scale in Metres @ 1:50

All dimensions to be checked onsite.
DO NOT SCALE THIS DRAWING

© Copyright GRA architecture & interiors ltd

This confidential drawing and the copyright is the property of GRA and is neither to be copied in any way nor disclosed to any third party without the written consent of GRA

NOTES

REVISIONS

Title FOURTH FLOOR PLAN - As Existing

Project 46-48 Grosvenor Gardens London SW1W 0EB

Client Grosvenor Estate Belgravia

Scale	Date	Drwn By
1:50@A1	MAY 2021	DRAN
Job No.	Dwg No.	Rev.
364/46-48	SY/06	*

GRA
architecture & interiors ltd

1 Westmoreland Terrace
LONDON SW1X 8DA
T. 020 7823 2550
E. office@grarchitecture.co.uk