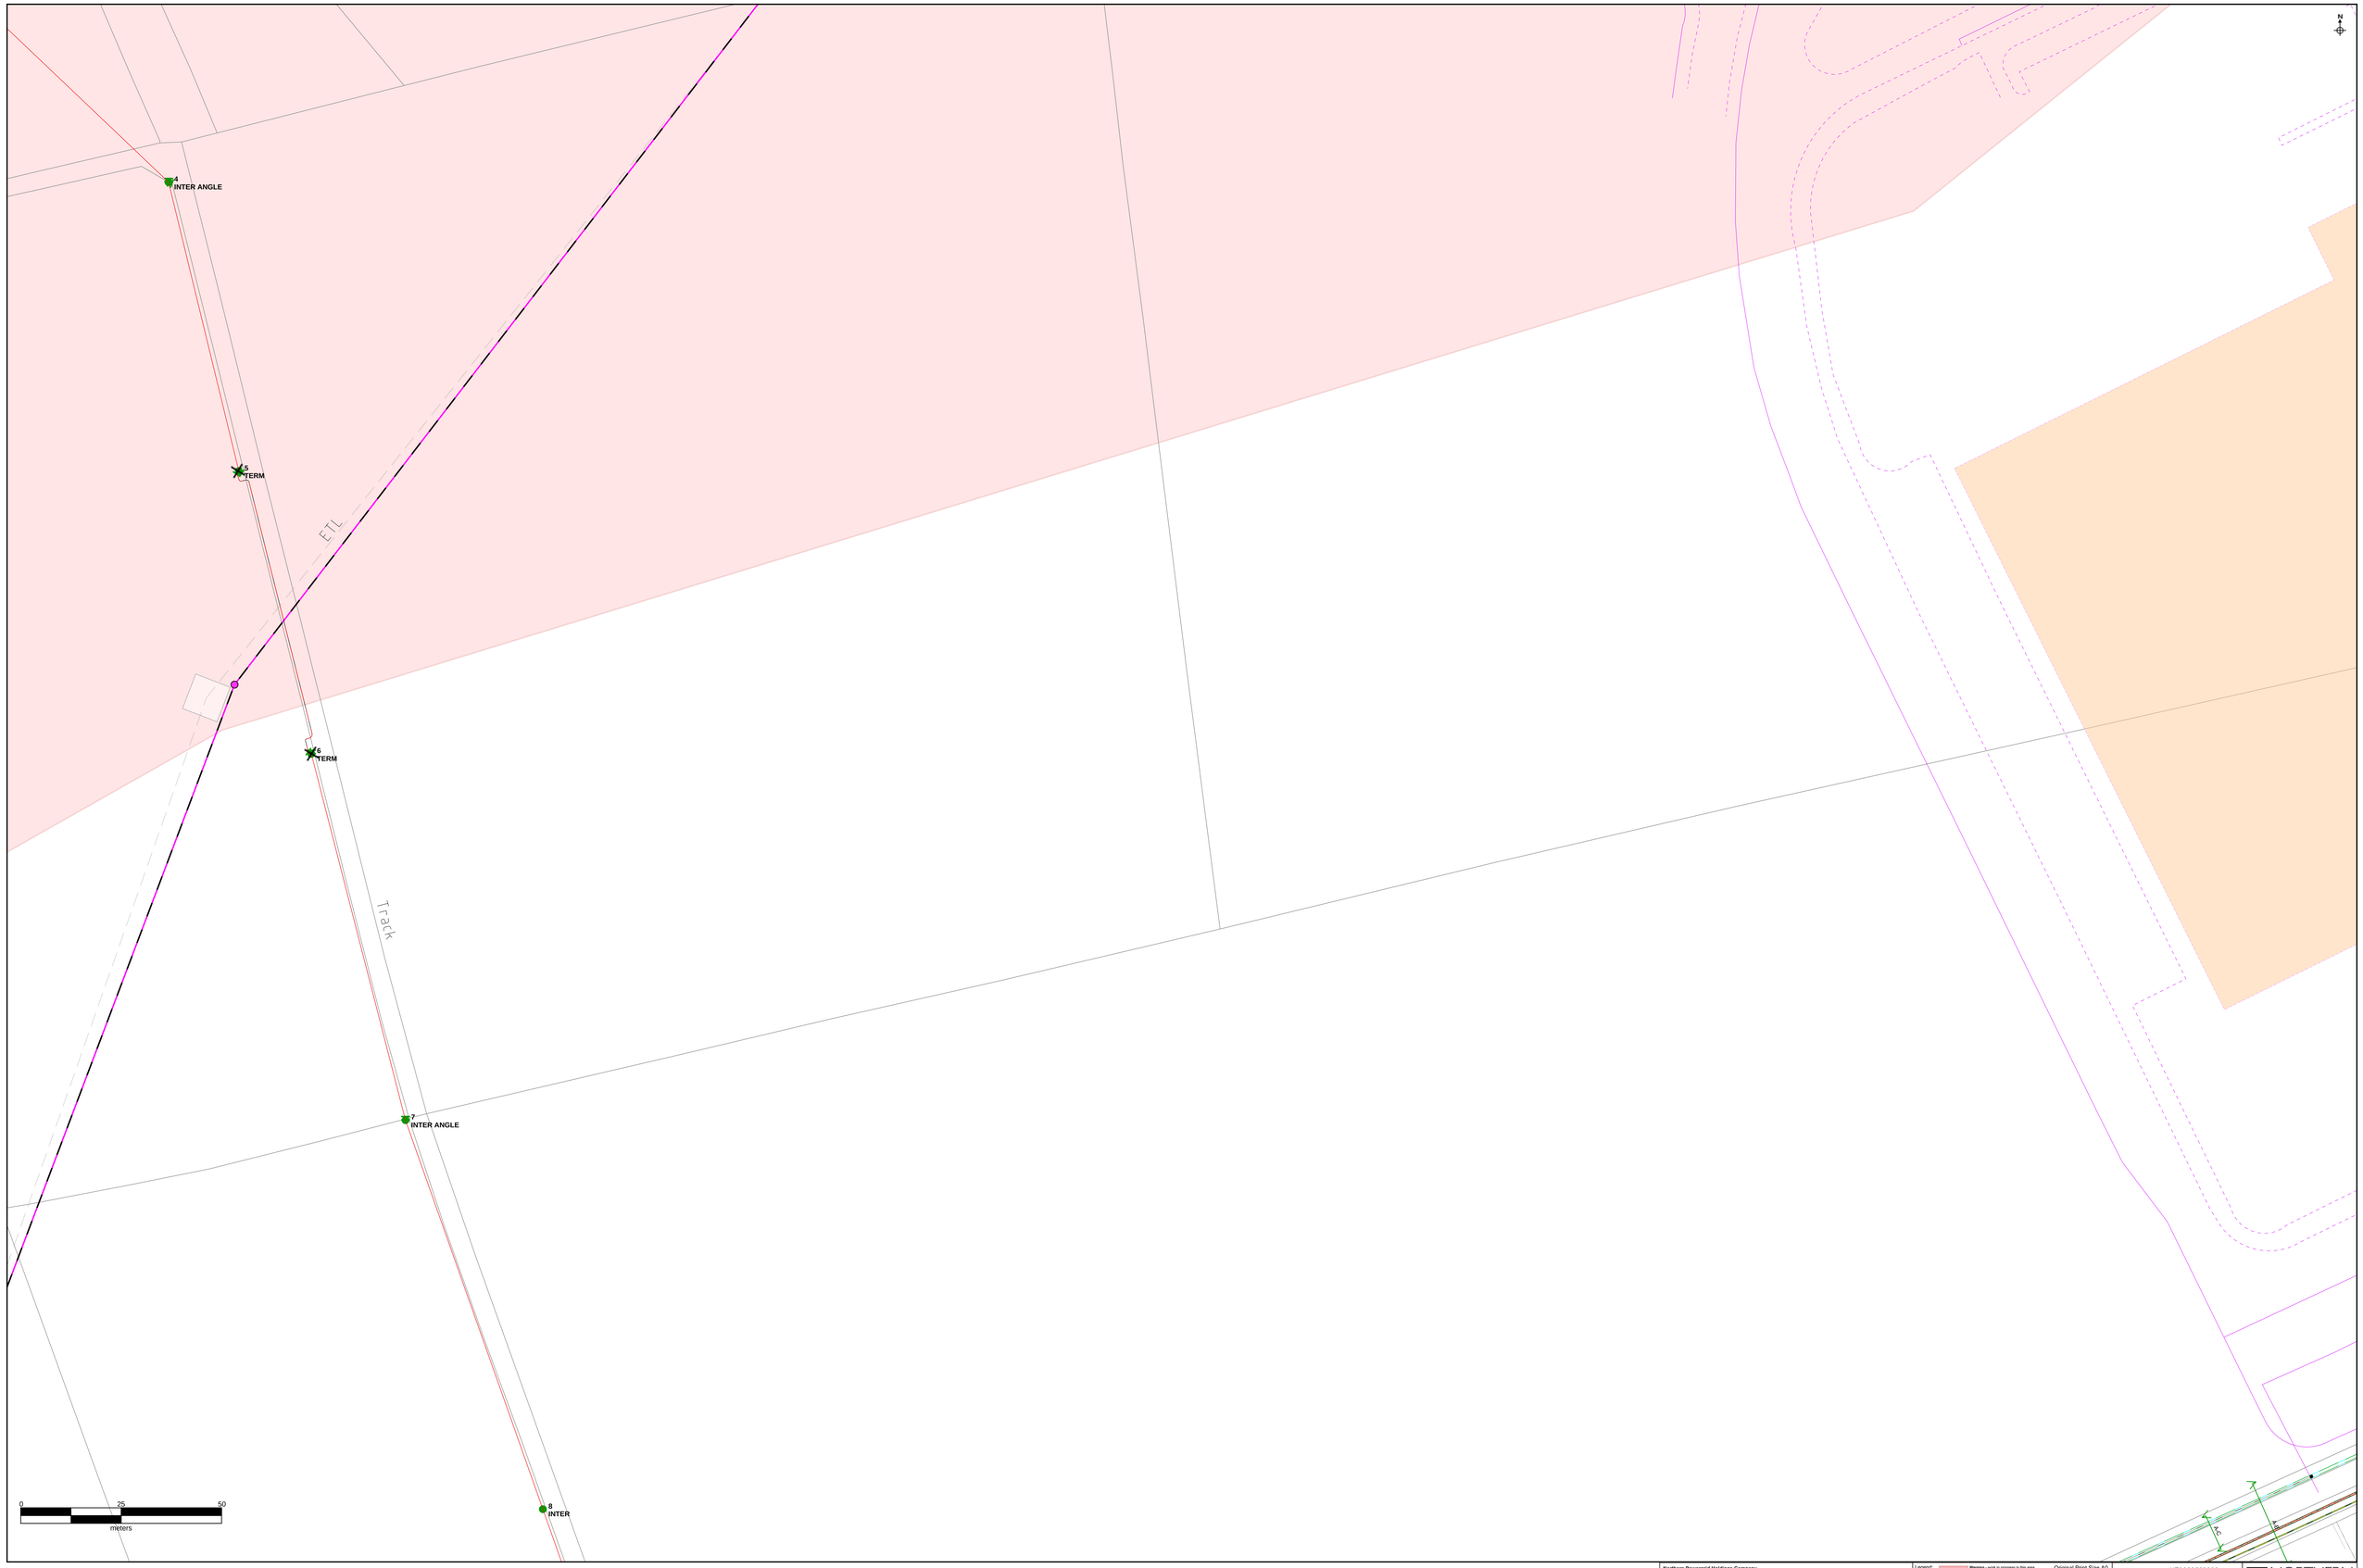

Northern Powergrid Holdings Company

The position of our equipment is shown on the plan as accurately as possible. It may have changed since the plan was produced. Therefore the position of our equipment and those services which may not be shown should be established on site. Electricity cables not owned by Northern Powergrid Distribution plc may be present. Plans are valid for 28 days from the date of issue. Information on other utilities' apparatus should not be regarded as accurate and should be used for guidance purposes only. In all cases, accurate information should be obtained from the owner of such cables prior to the commencement of work on site.

Reference should be made to HSE Guidance:
HSG47 Avoiding Danger from Underground Services and ***GS6 Avoiding Danger from Overhead Power Lines***

© Northern Powergrid Holdings Company 2021. This document, and its contents, are for your sole use only. You must not use the contents of this document for any other purpose. You must not incorporate the contents of this document into your own works or use such contents for any other commercial purposes. You must seek our prior written consent before sharing the contents of this document with any third party.

© Crown Copyright and database rights 2021. (Northern Powergrid Holdings Company. 100017501 and 100018837). Reproduced from or based upon the Ordnance Survey map by Northern Powergrid Holdings Company by permission of Ordnance Survey on behalf of the Controller of Her Majesty's Stationery Office.

Version 1.6 1st Feb 2021 **Call Centre Phone Numbers:** If the area is located in: North East call 0800 668877, Yorkshire or North Lincs call 0800 3171671.

Legend: Warning – work in progress in this area

Original Print Size A0

Underground Conductors:

- 132kV
- 66kV
- 33kV
- 25kV
- Left in Situ
- 25kV
- 20kV
- 11kV
- 6kV
- 3kV
- Aux
- LV Mains
- LV Service
- LV Service Assumed Route
- LV Service Logical Connection
- Duct

Overhead Conductors:

- 132kV
- 66kV
- 33kV
- 25kV
- 20kV
- 11kV
- 6kV
- 3kV
- LV Mains
- LV Service
- Aux

Date Printed: 29-Jul-2021

Scale: 1: 500

OS Grid Reference: NZ3328558822

Printed By: peter.liddle

Title:

Wasghington Rd Sht2

NORTHERN POWERGRID

MAINS RECORD