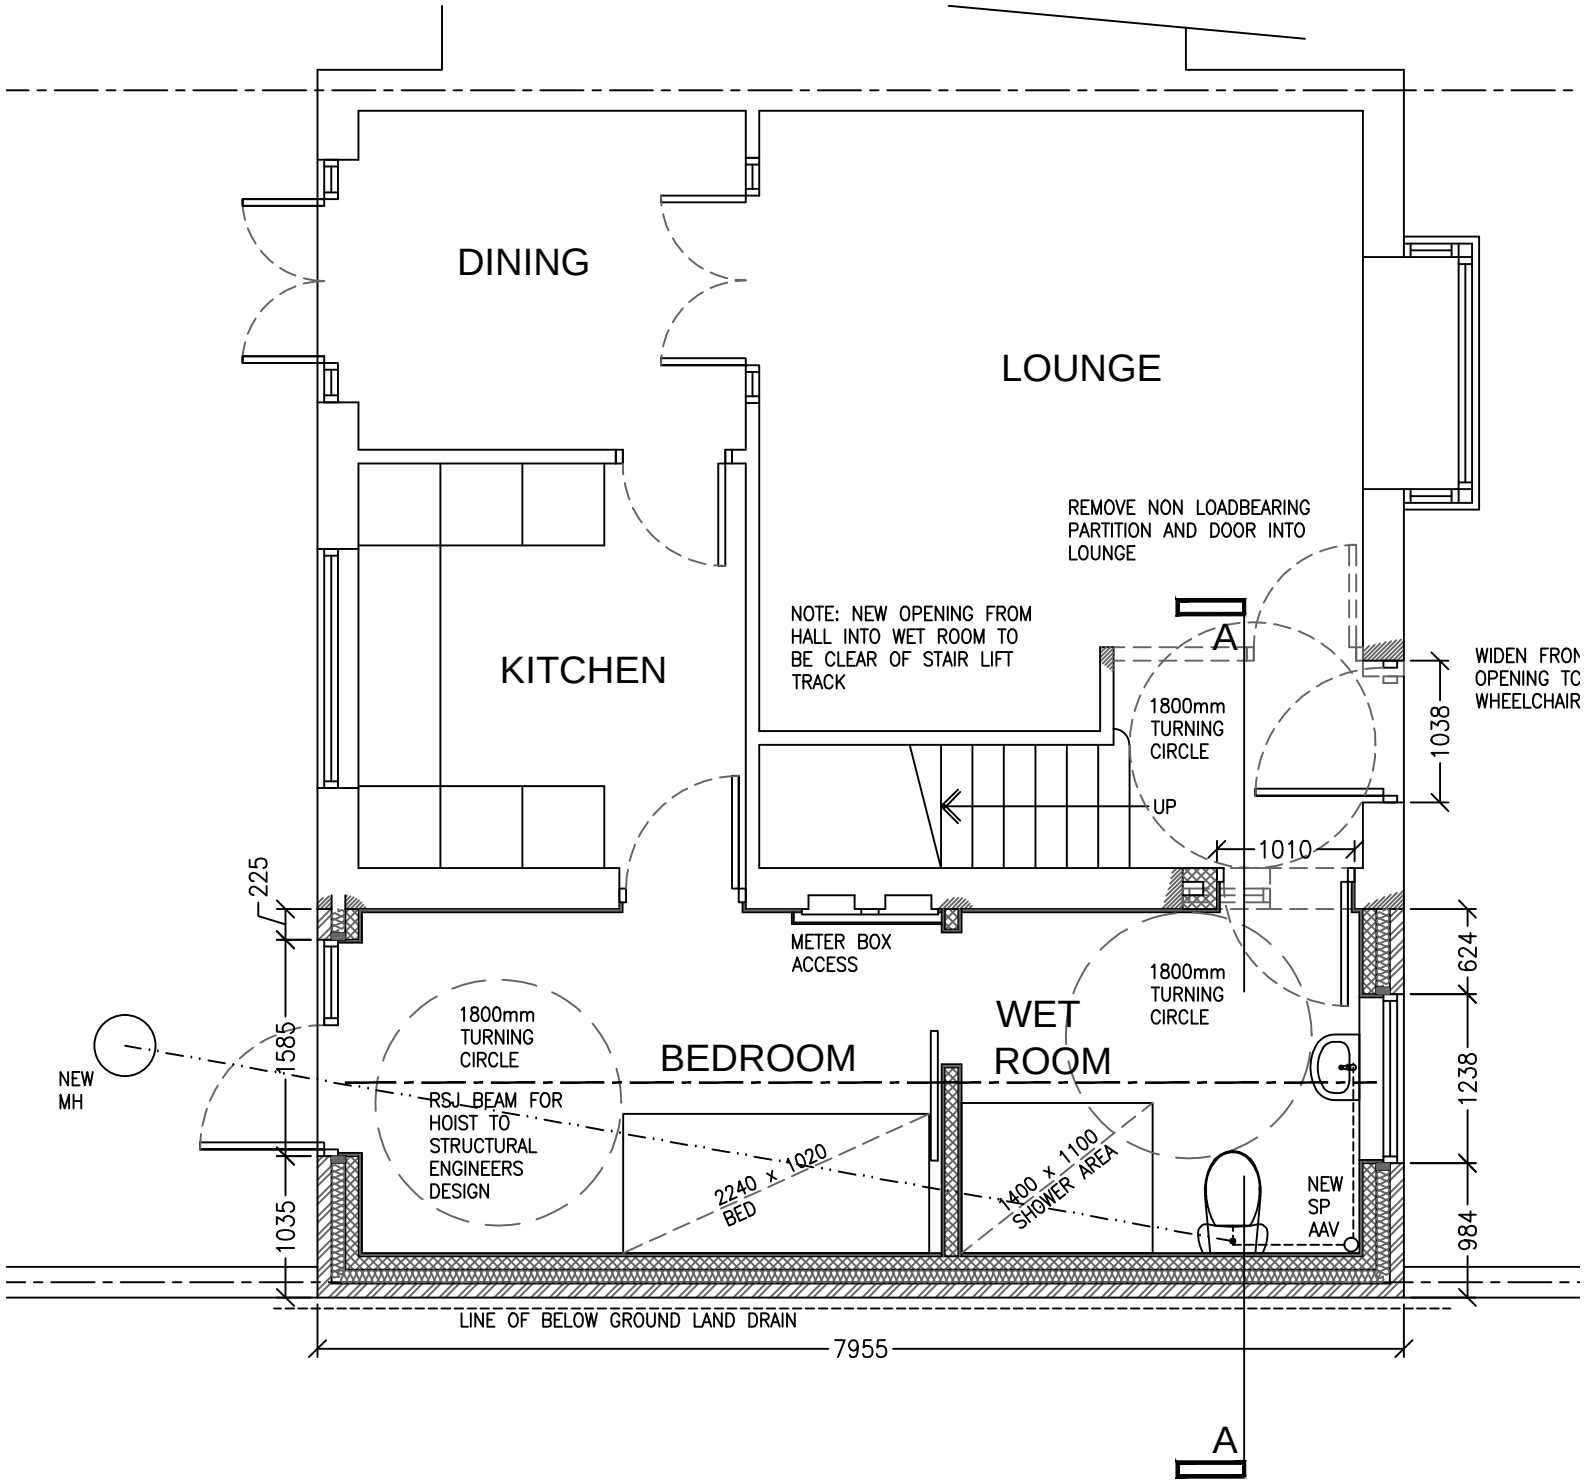
DINING
LOUNGE
KITCHEN
REMOVE NON LOADBEARING PARTITION AND DOOR INTO LOUNGE
NOTE: NEW OPENING FROM HALL INTO WET ROOM TO BE CLEAR OF STAIR LIFT TRACK
A
WIDEN FRON OPENING TC WHEELCHAIR
1800mm TURNING CIRCLE
UP
1038
1010
225
METER BOX ACCESS
1800mm TURNING CIRCLE
624
WET ROOM
1585
1800mm TURNING CIRCLE
BEDROOM
NEW MH
RSJ BEAM FOR HOIST TO STRUCTURAL ENGINEERS DESIGN
2240 x 1020 BED
1400 x 1100 SHOWER AREA
1238
NEW SP AAV
1035
984
LINE OF BELOW GROUND LAND DRAIN
7955
A