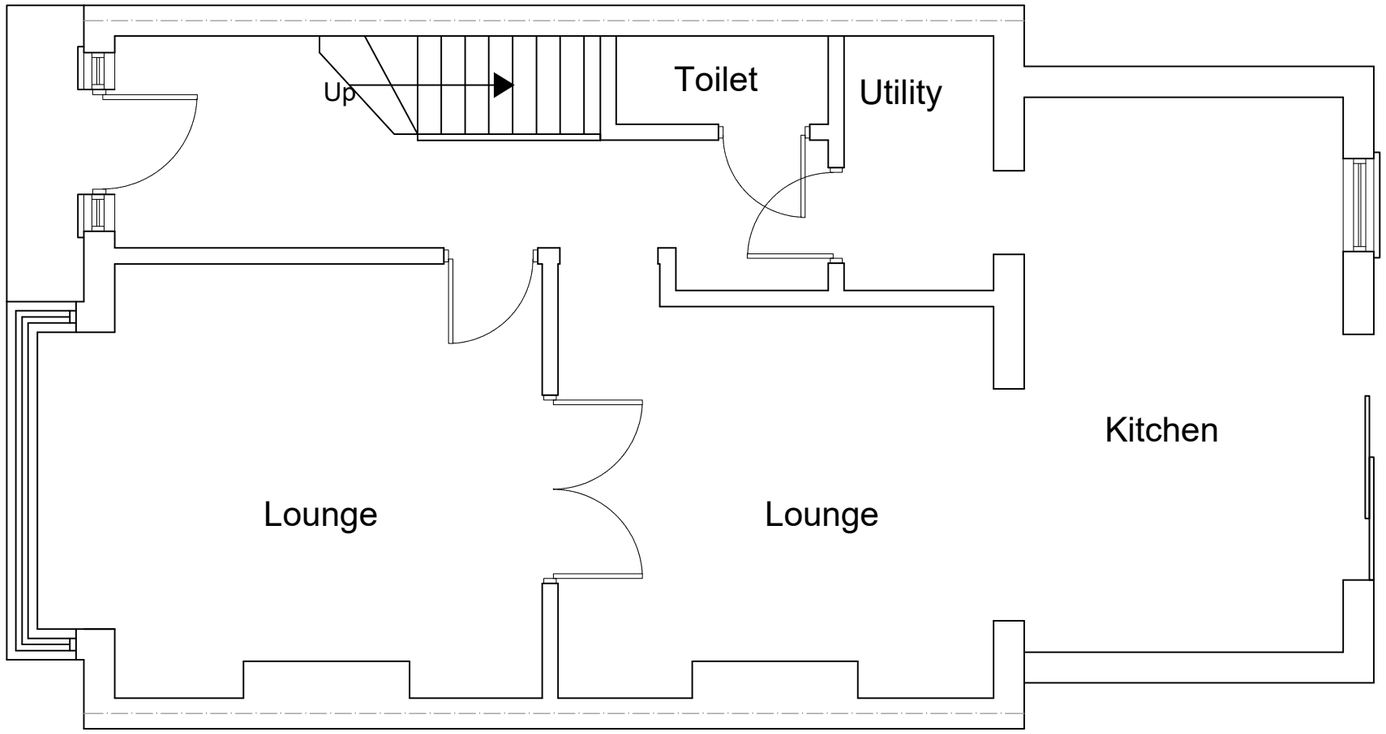

EXISTING GROUND FLOOR PLAN
SCALE 1:50

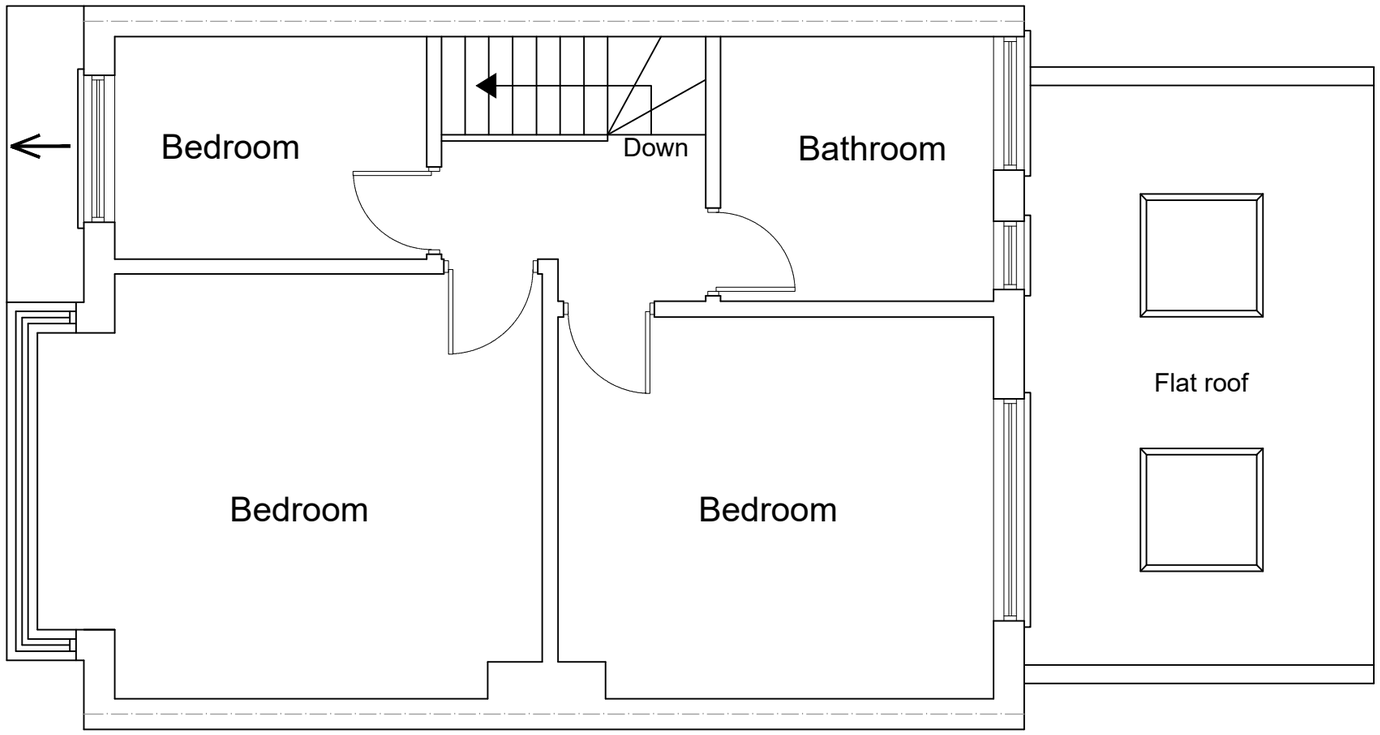

EXISTING FIRST FLOOR PLAN
SCALE 1:50

5m 1:50
10m1:100

SIMPLY LOFT

Project: Loft Conversion with Dormer to Rear.	
Address: 105 ELMSTEAD GARDENS KT4 7BG	
Scale: 1:50 @ A3	Dwg. no: A01
Drawn by: O.B.S	Date Drawn: 05-JULY-2021
For Drawings Tel: 0800 917 7571	
E-mail: info@simplyloft.co.uk	

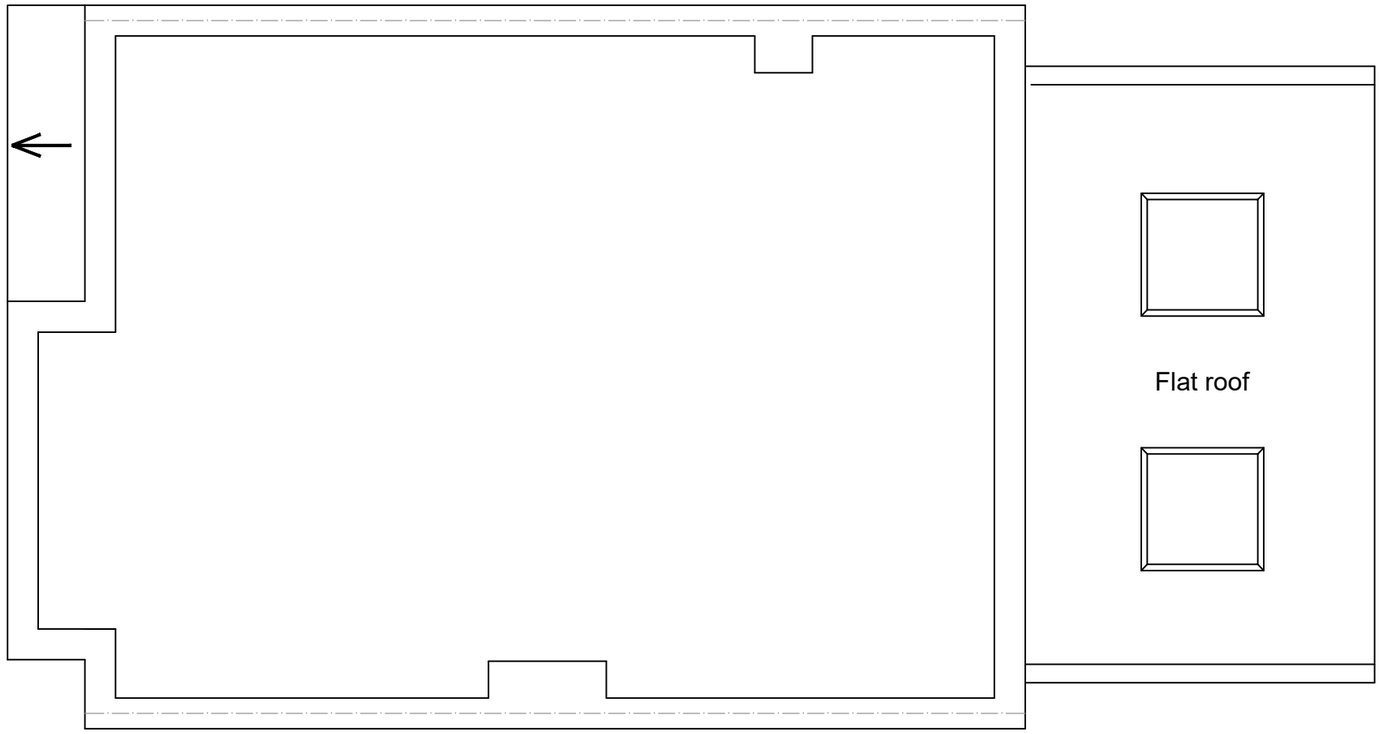

EXISTING LOFT PLAN
SCALE 1:50

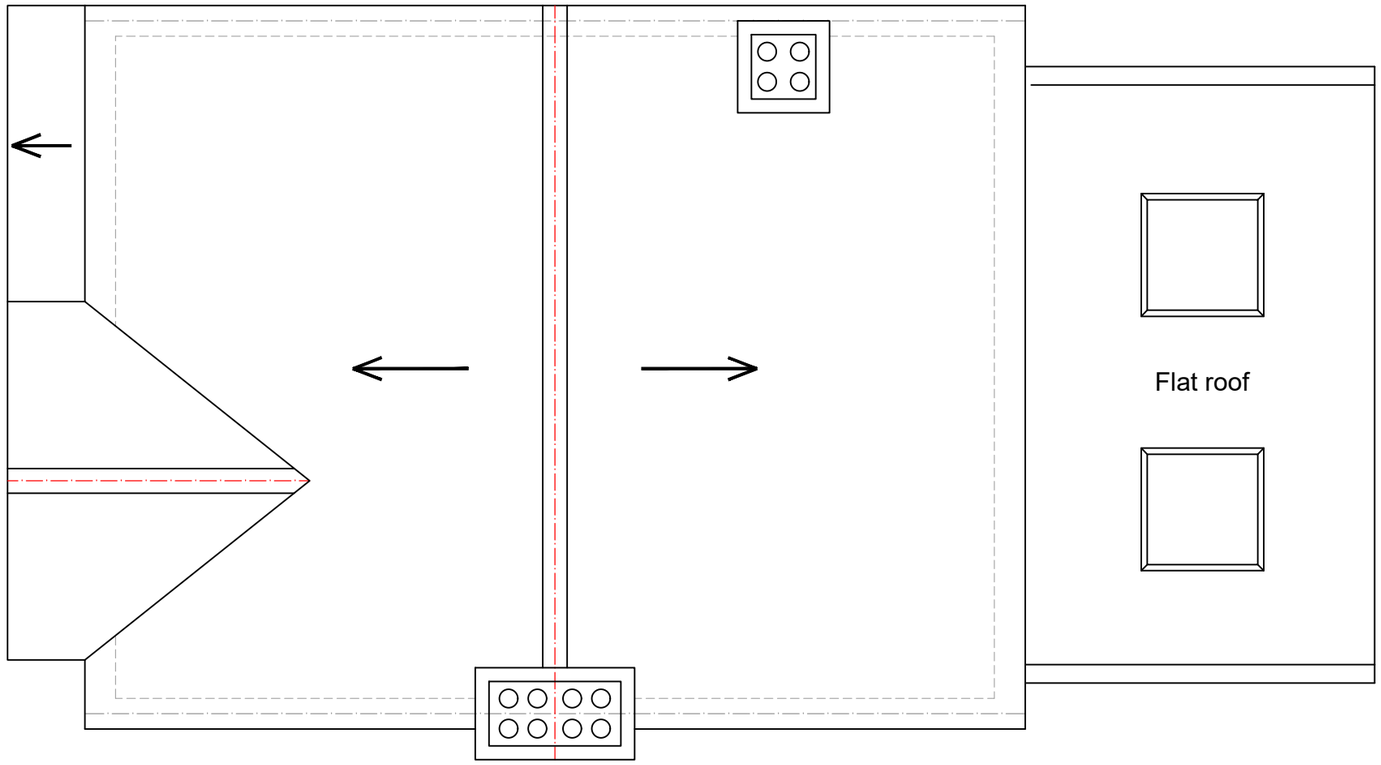

EXISTING ROOF PLAN
SCALE 1:50

SIMPLY LOFT

Project: Loft Conversion with Dormer to Rear.	
Address: 105 ELMSTEAD GARDENS KT4 7BG	
Scale: 1:50 @ A3	Dwg. no: A02
Drawn by: O.B.S	Date Drawn: 05-JULY-2021
For Drawings Tel: 0800 917 7571	
E-mail: info@simplyloft.co.uk	

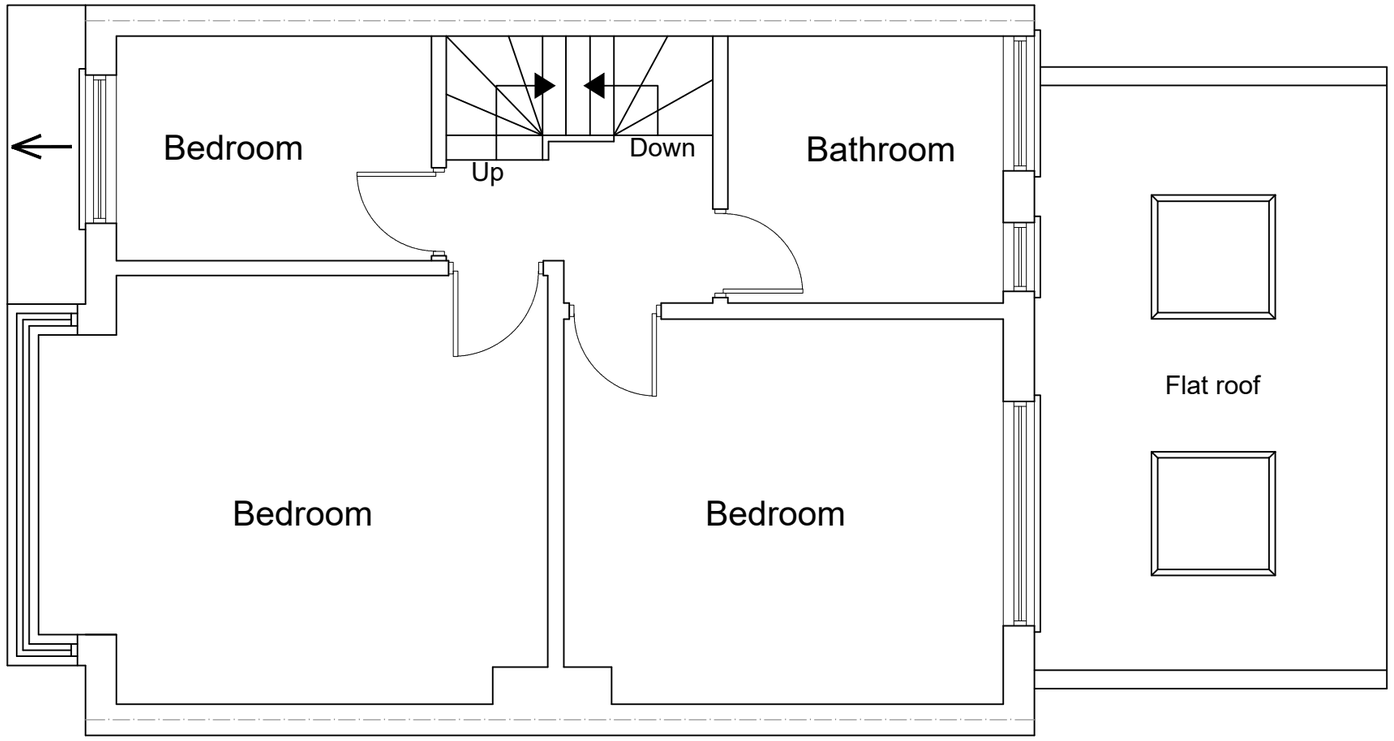

PROPOSED FIRST FLOOR PLAN
SCALE 1:50

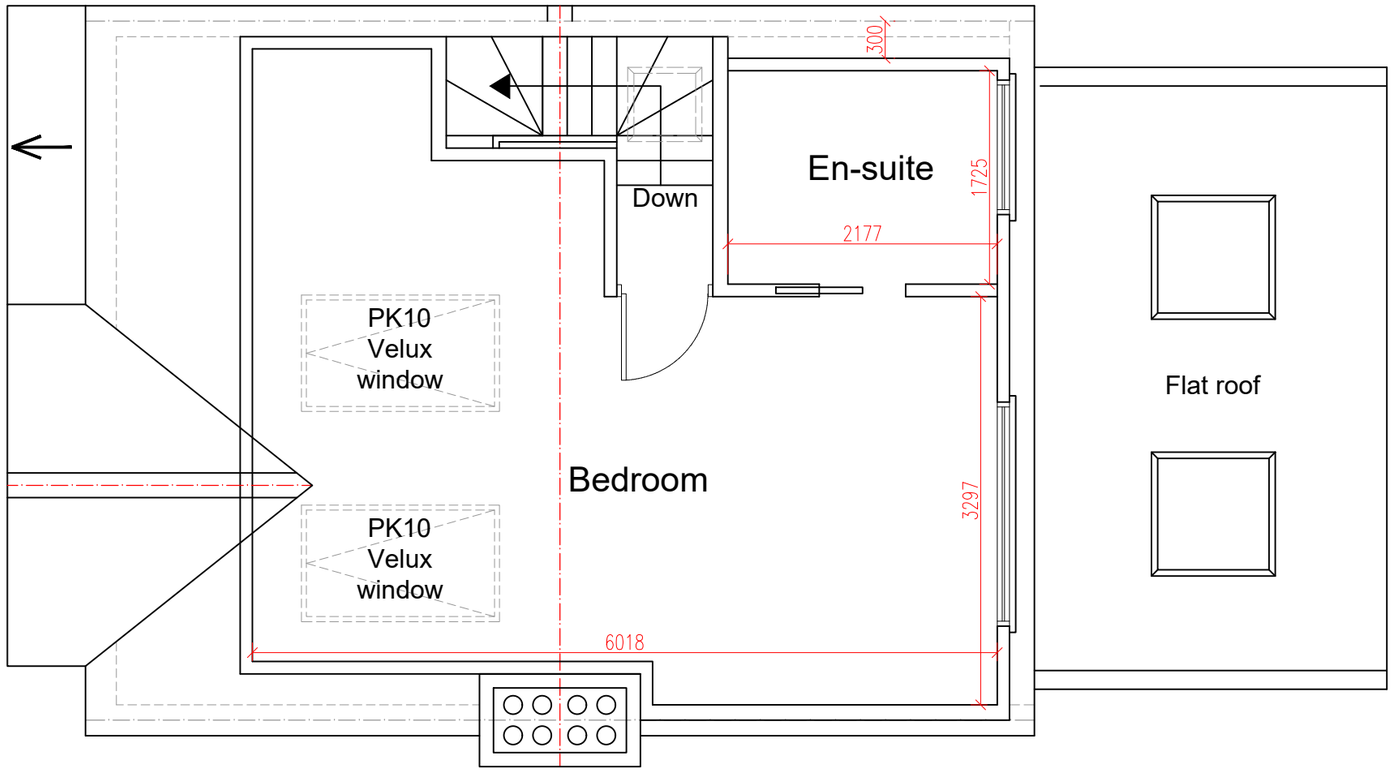

PROPOSED LOFT PLAN
SCALE 1:50

5m 1:50
10m1:100

SIMPLY LOFT

Project: Loft Conversion with Dormer to Rear.	
Address: 105 ELMSTEAD GARDENS KT4 7BG	
Scale: 1:50 @ A3	Dwg. no: A03
Drawn by: O.B.S	Date Drawn: 05-JULY-2021
For Drawings Tel: 0800 917 7571	
E-mail: info@simplyloft.co.uk	

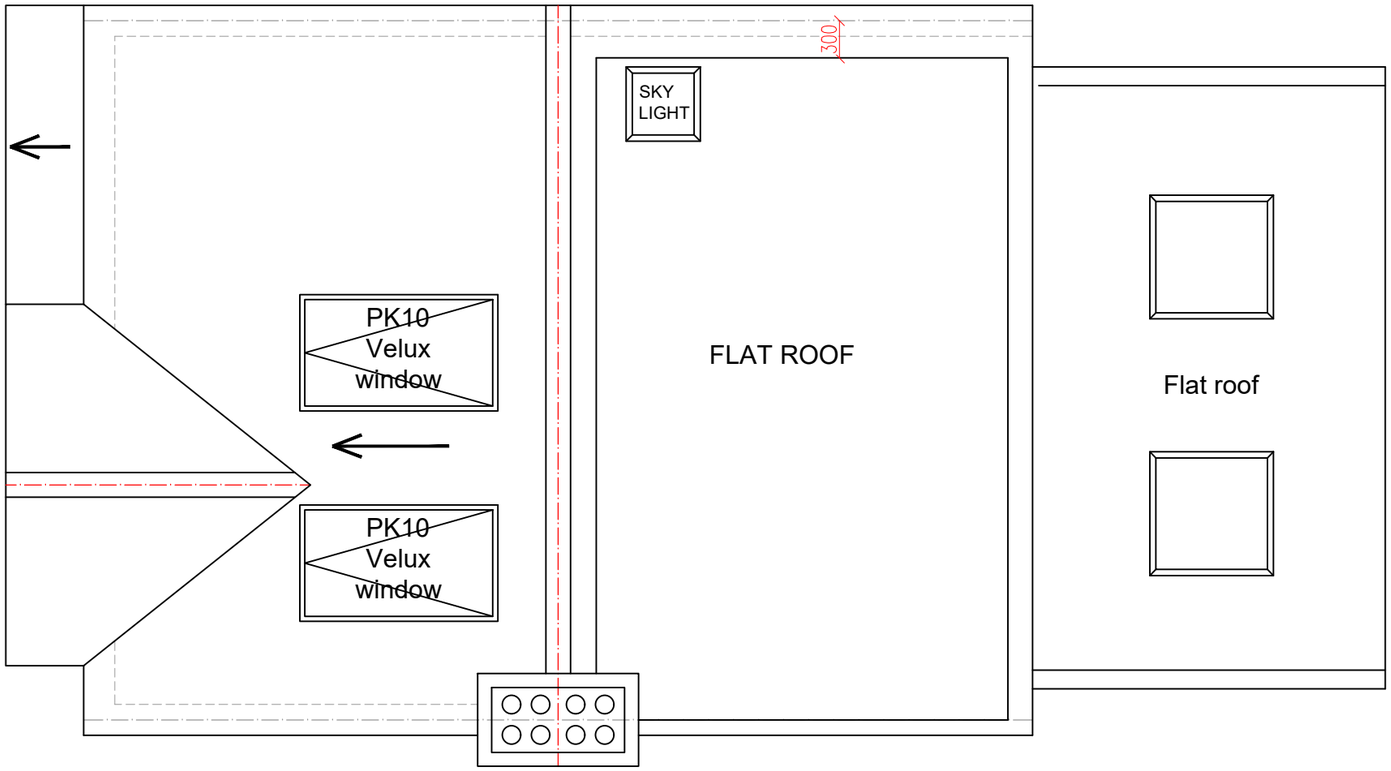

PROPOSED ROOF PLAN
SCALE 1:50

SIMPLY LOFT

Project: Loft Conversion with Dormer to Rear.	
Address: 105 ELMSTEAD GARDENS KT4 7BG	
Scale: 1:50 @ A3	Dwg. no: A04
Drawn by: O.B.S	Date Drawn: 05-JULY-2021
For Drawings Tel: 0800 917 7571	
E-mail: info@simplyloft.co.uk	

EXISTING FRONT ELEVATION
SCALE 1:100

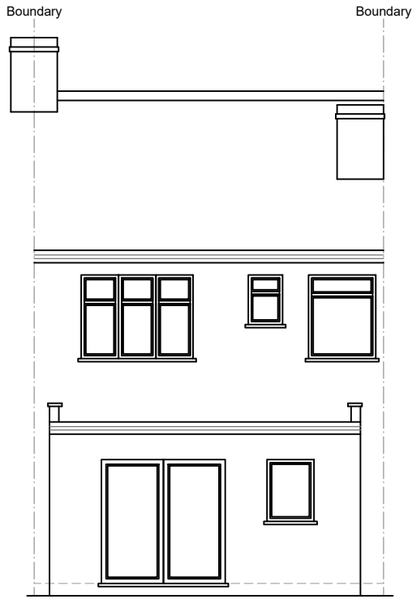

EXISTING REAR ELEVATION
SCALE 1:100

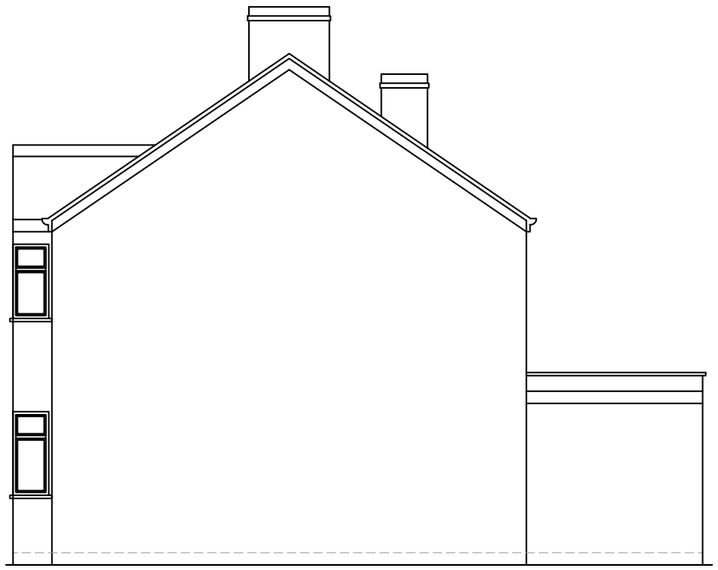

EXISTING ELEVATION SIDE A
SCALE 1:100

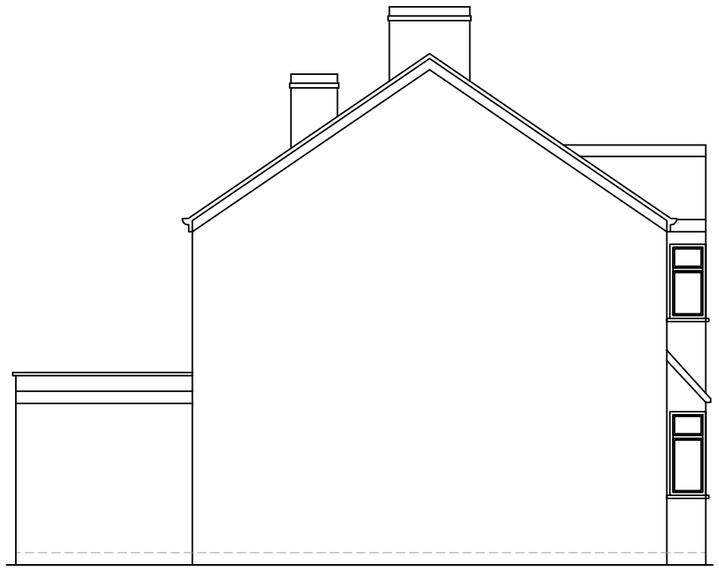

EXISTING ELEVATION SIDE B
SCALE 1:100

SIMPLY LOFT

Project: Loft Conversion with Dormer to Rear.

Address: 105 ELMSTEAD GARDENS KT4 7BG

Scale:	Dwg. no:
1:100 @ A3	A05
Drawn by: O.B.S	Date Drawn: 05-JULY-2021

For Drawings Tel: 0800 917 7571

E-mail: info@simplyloft.co.uk

PROPOSED FRONT ELEVATION
SCALE 1:100

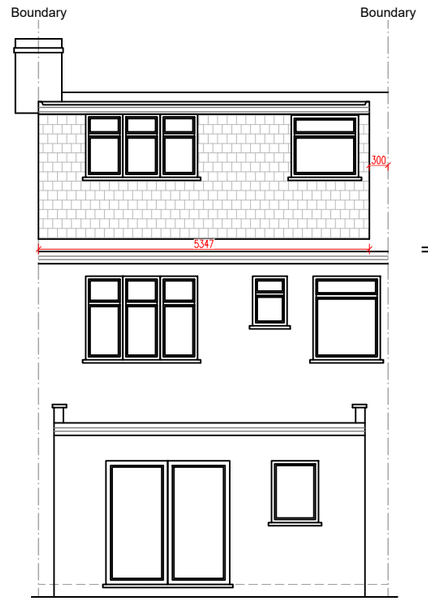

PROPOSED REAR ELEVATION
SCALE 1:100

VOLUME

$$\frac{\text{Ⓐ} \times \text{Ⓑ} \times \text{Ⓒ}}{2}$$

$$\frac{3.32 \times 2.27 \times 5.34}{2}$$

$$= \frac{40.24}{2} = 20.12\text{m}^3$$

$20.12\ \text{m}^3 < 40\ \text{m}^3$

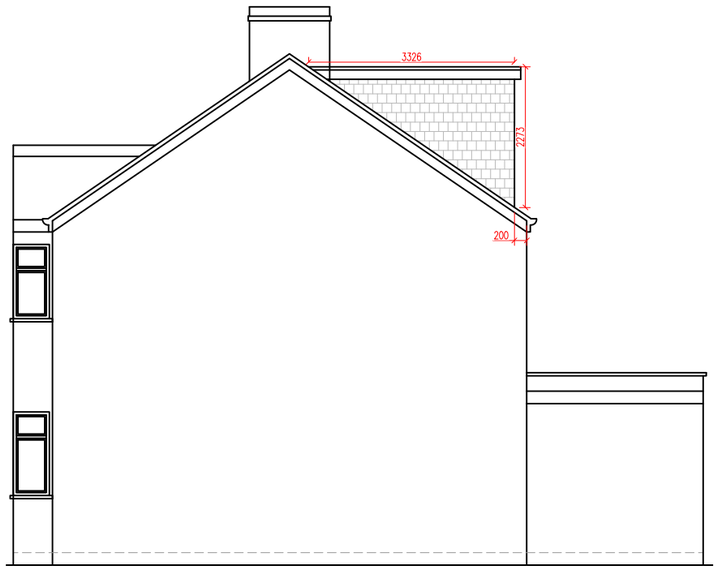

PROPOSED ELEVATION SIDE A
SCALE 1:100

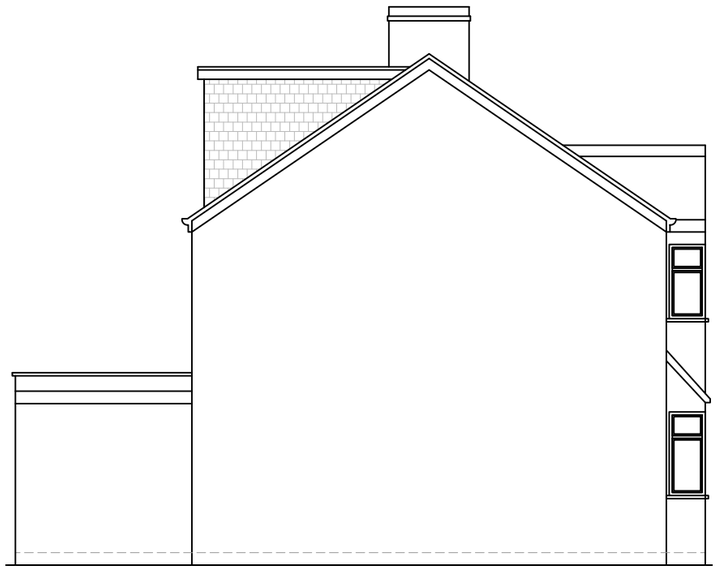

PROPOSED ELEVATION SIDE B
SCALE 1:100

5m 1:50
10m1:100

SIMPLY LOFT

Project: Loft Conversion with Dormer to Rear.	
Address: 105 ELMSTEAD GARDENS KT4 7BG	
Scale: 1:100 @ A3	Dwg. no: A06
Drawn by: O.B.S	Date Drawn: 05-JULY-2021
For Drawings Tel: 0800 917 7571	
E-mail: info@simplyloft.co.uk	

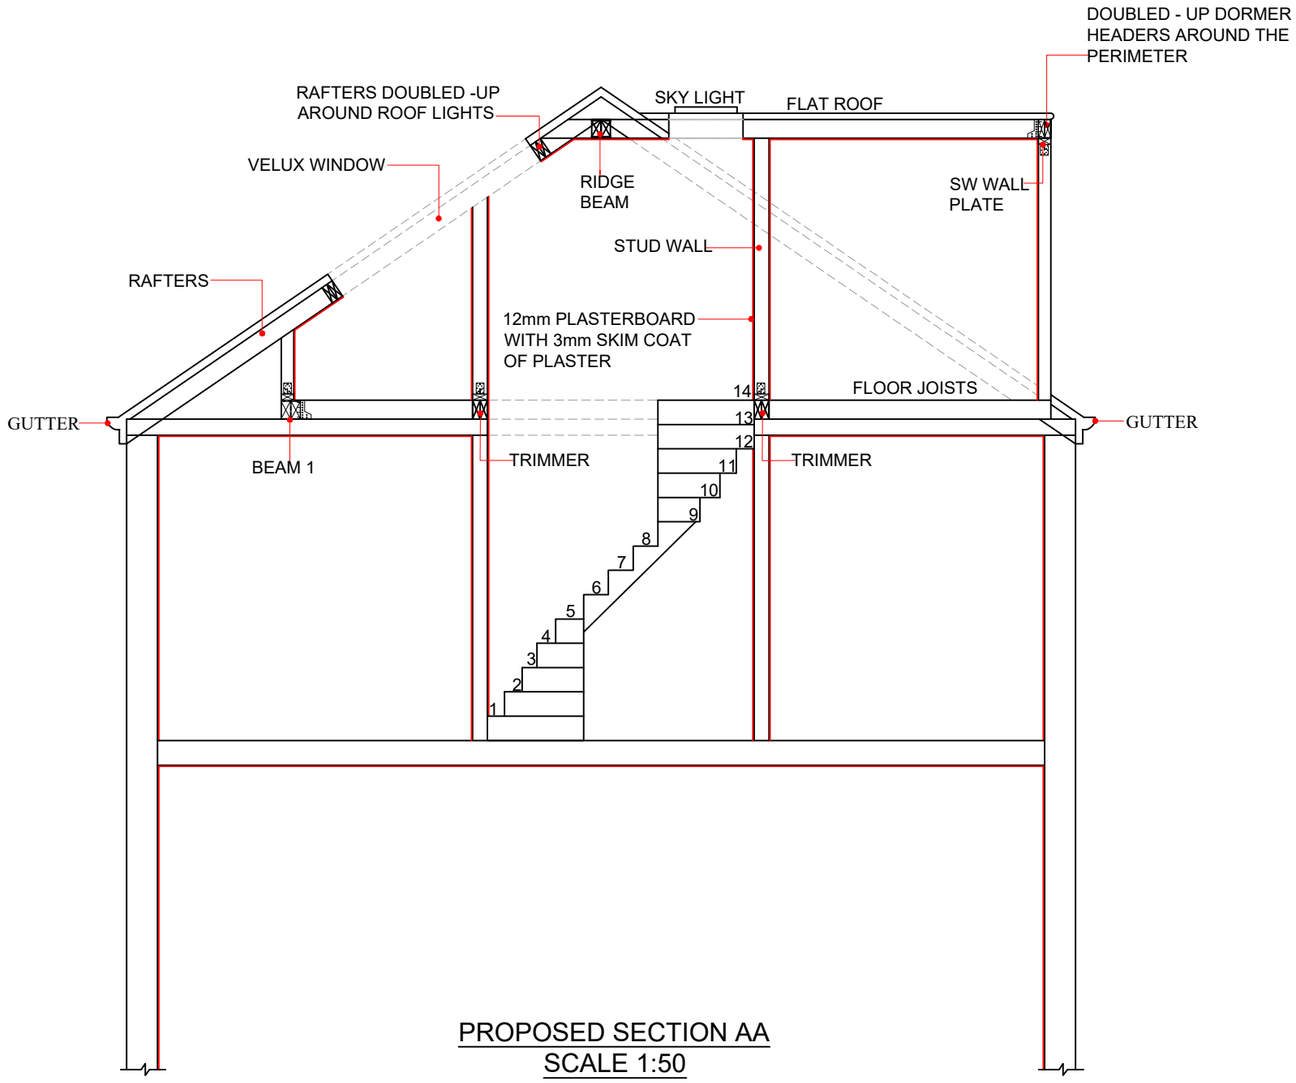

PROPOSED SECTION AA
SCALE 1:50

0 1 2 3 4 5m 1:50
0 1 2 3 4 5 6 7 8 9 10m 1:100

SIMPLY LOFT

Project: Loft Conversion with Dormer to Rear.	
Address: 105 ELMSTEAD GARDENS KT4 7BG	
Scale: 1:50 @ A3	Dwg. no: A07
Drawn by: O.B.S	Date Drawn: 05-JULY-2021
For Drawings Tel: 0800 917 7571	
E-mail: info@simplyloft.co.uk	

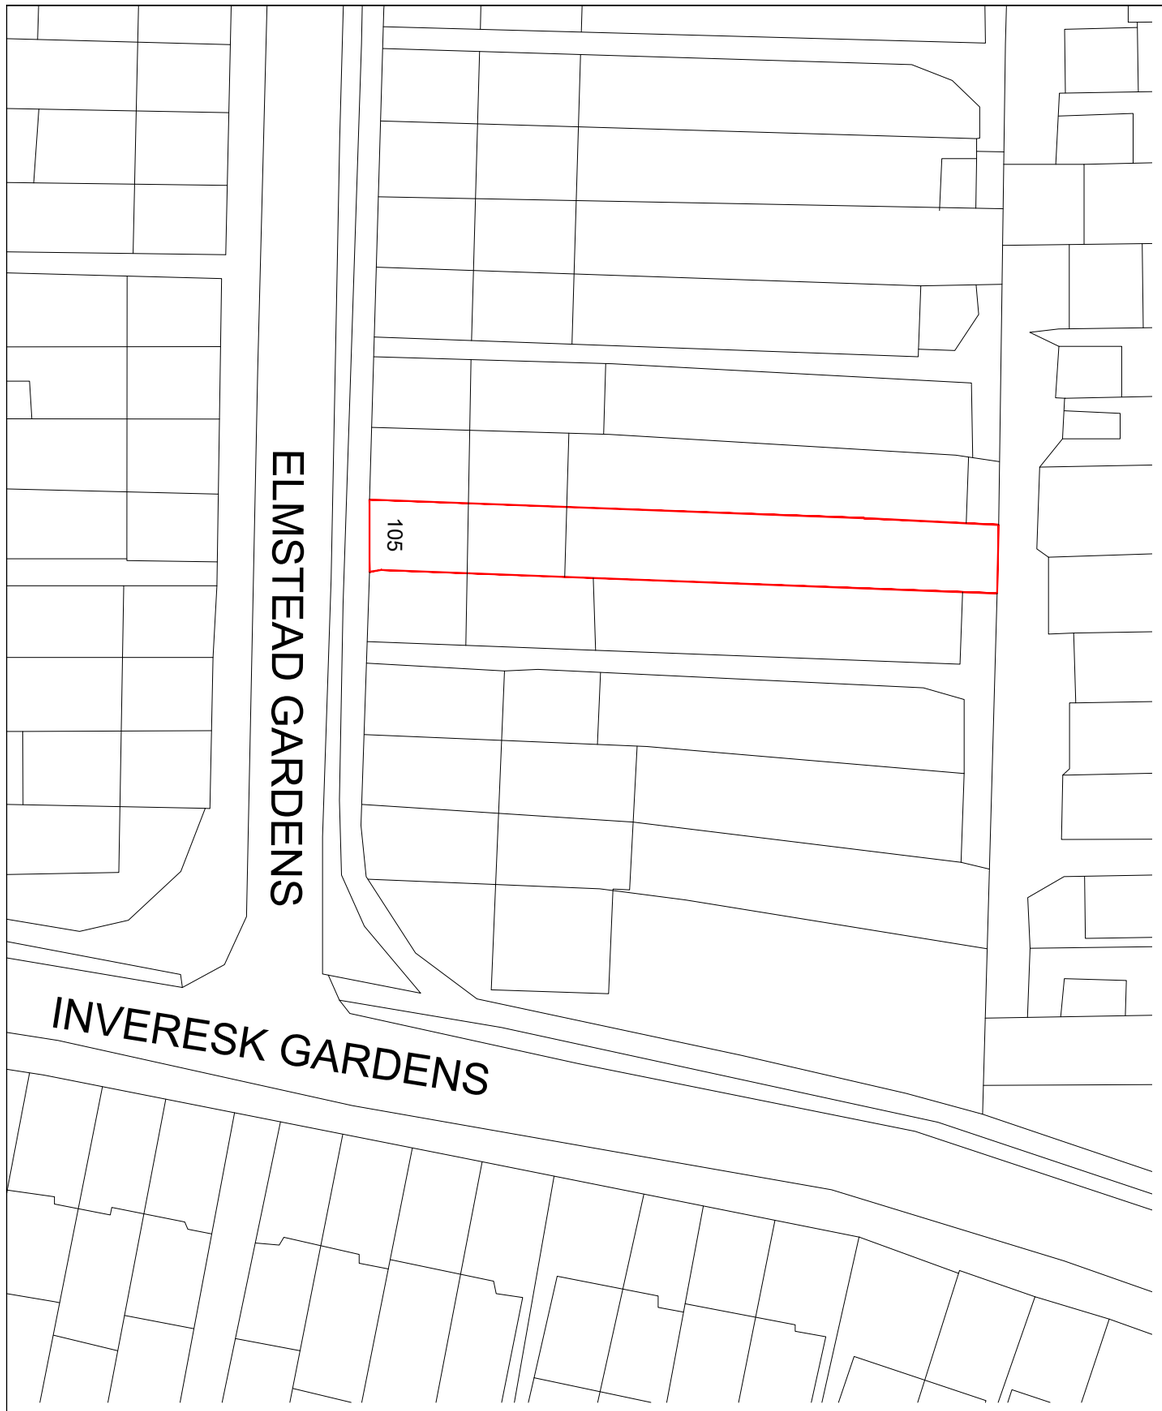

BLOCK PLAN
SCALE 1:500

0 10 20 30 40 50m 1:500

LOCATION PLAN
SCALE 1:1250

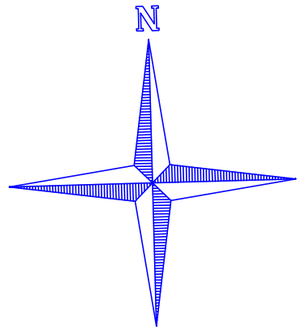

0 10 20 50 100m 1:1250

SIMPLY LOFT

Project: Loft Conversion with Dormer to Rear.	
Address: 105 ELMSTEAD GARDENS KT4 7BG	
Scale: 1:500 @ A3	Dwg. no: A08
Drawn by: O.B.S	Date Drawn: 05-JULY-2021

For Drawings Tel: 0800 917 7571

E-mail: info@simplyloft.co.uk