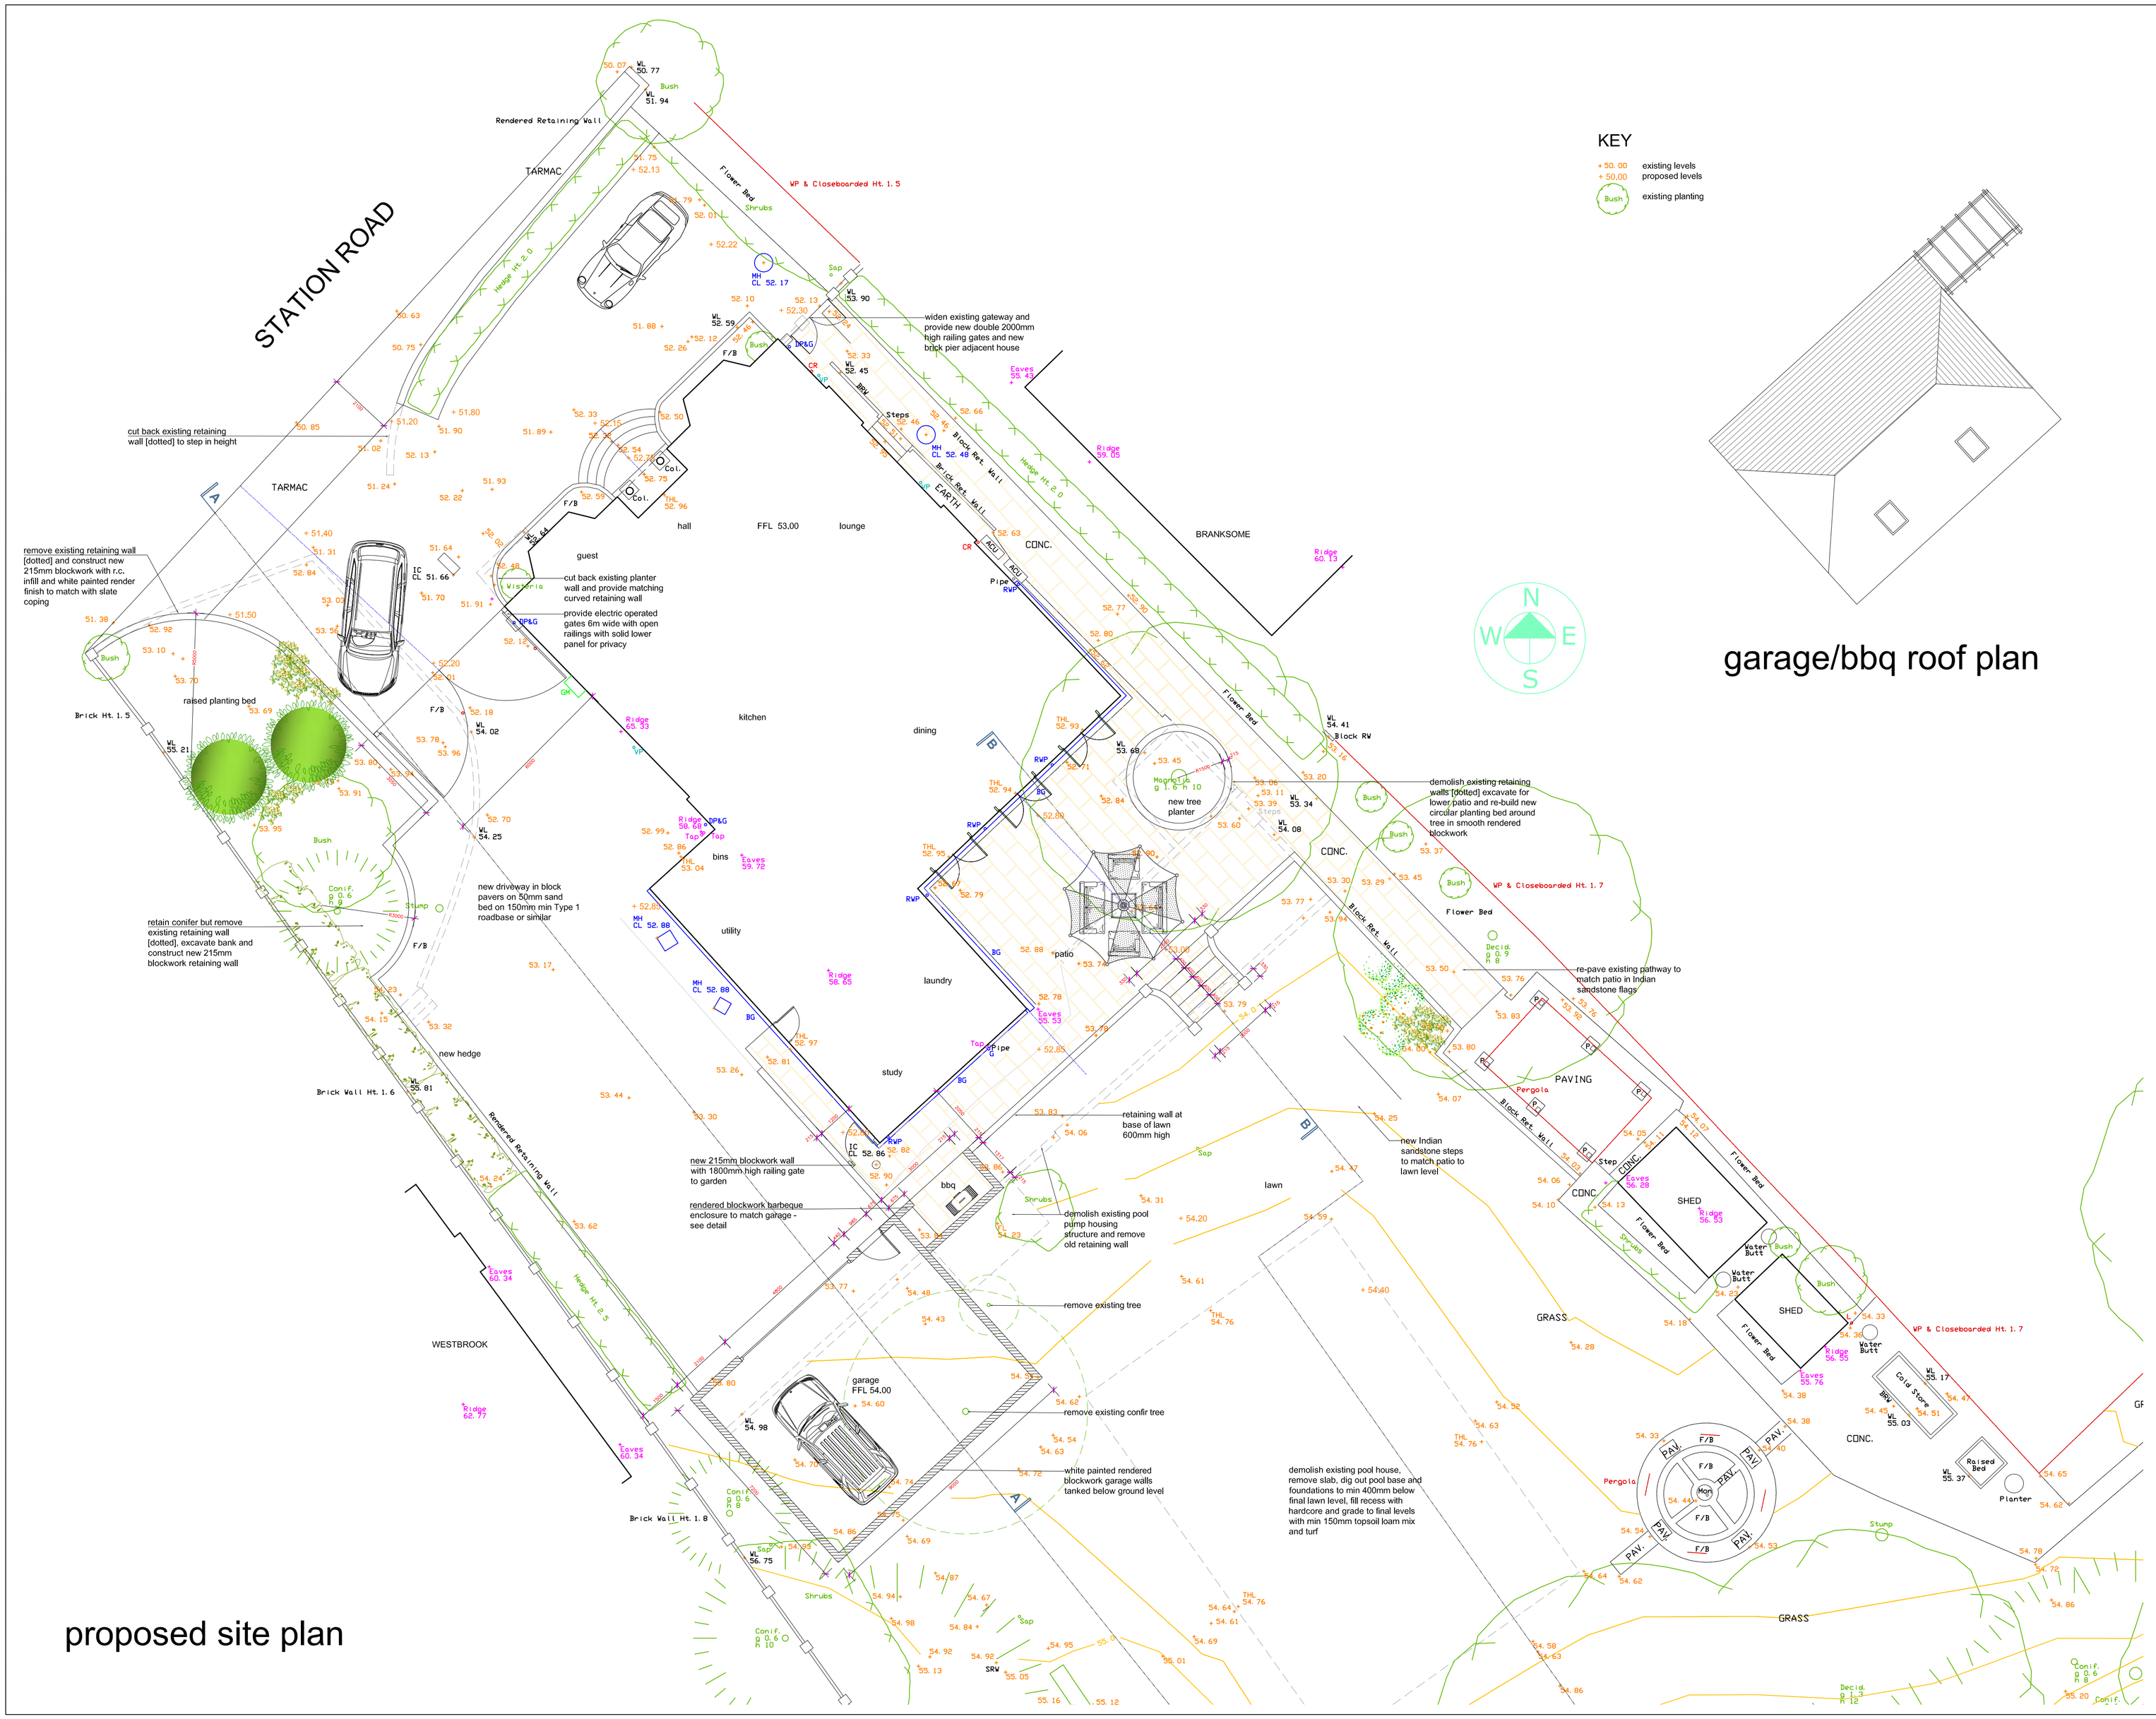

proposed site plan

KEY

+ 50.00 existing levels
+ 50.00 proposed levels
Bush existing planting

garage/bbq roof plan

This drawing is the copyright property of Paul Reeves Architectural and may not be copied or reproduced without consent. All dimensions must be checked on site before commencing work. No dimensions to be scaled from drawing.

see drg. no. 725
-01 for Site Plan
-02 for Elevations
-03 for Existing Site Plan [survey]
-04 for Existing Elevations

Rev	Date	Details
A	12.07.21	Patio steps, BBQ area, retaining wall amends

Proposed Site Plan

CLIENT:
Mr & Mrs B Hall

SITE ADDRESS:
The Lodge
Station Road
Eynsford DA4 0ER

PROJECT:
New garage, external works to driveway and garden etc

DRAWN:	P.R.	SCALE:	1:100 @ A1, 1:200 @ A3
CHECKED:		DATE:	19.04.21

1:100 0 2m 4m 6m 8m

Paul Reeves Architectural
Fairbank, Eynsford Road, Farningham, Kent DA4 0BQ
Tel: 07848 453214 paul@reeves-uk.com

DRAWING No. 725-01 REV: A