FEEDER PILLAR MODEL - RITHERDON RMC 1600
EXTERNAL COLOUR - 14 C 39 GREEN
DUCTING SPEC - BLACK RIGID TWIN WALL CABLE DUCT SMOOTH
INTERNAL

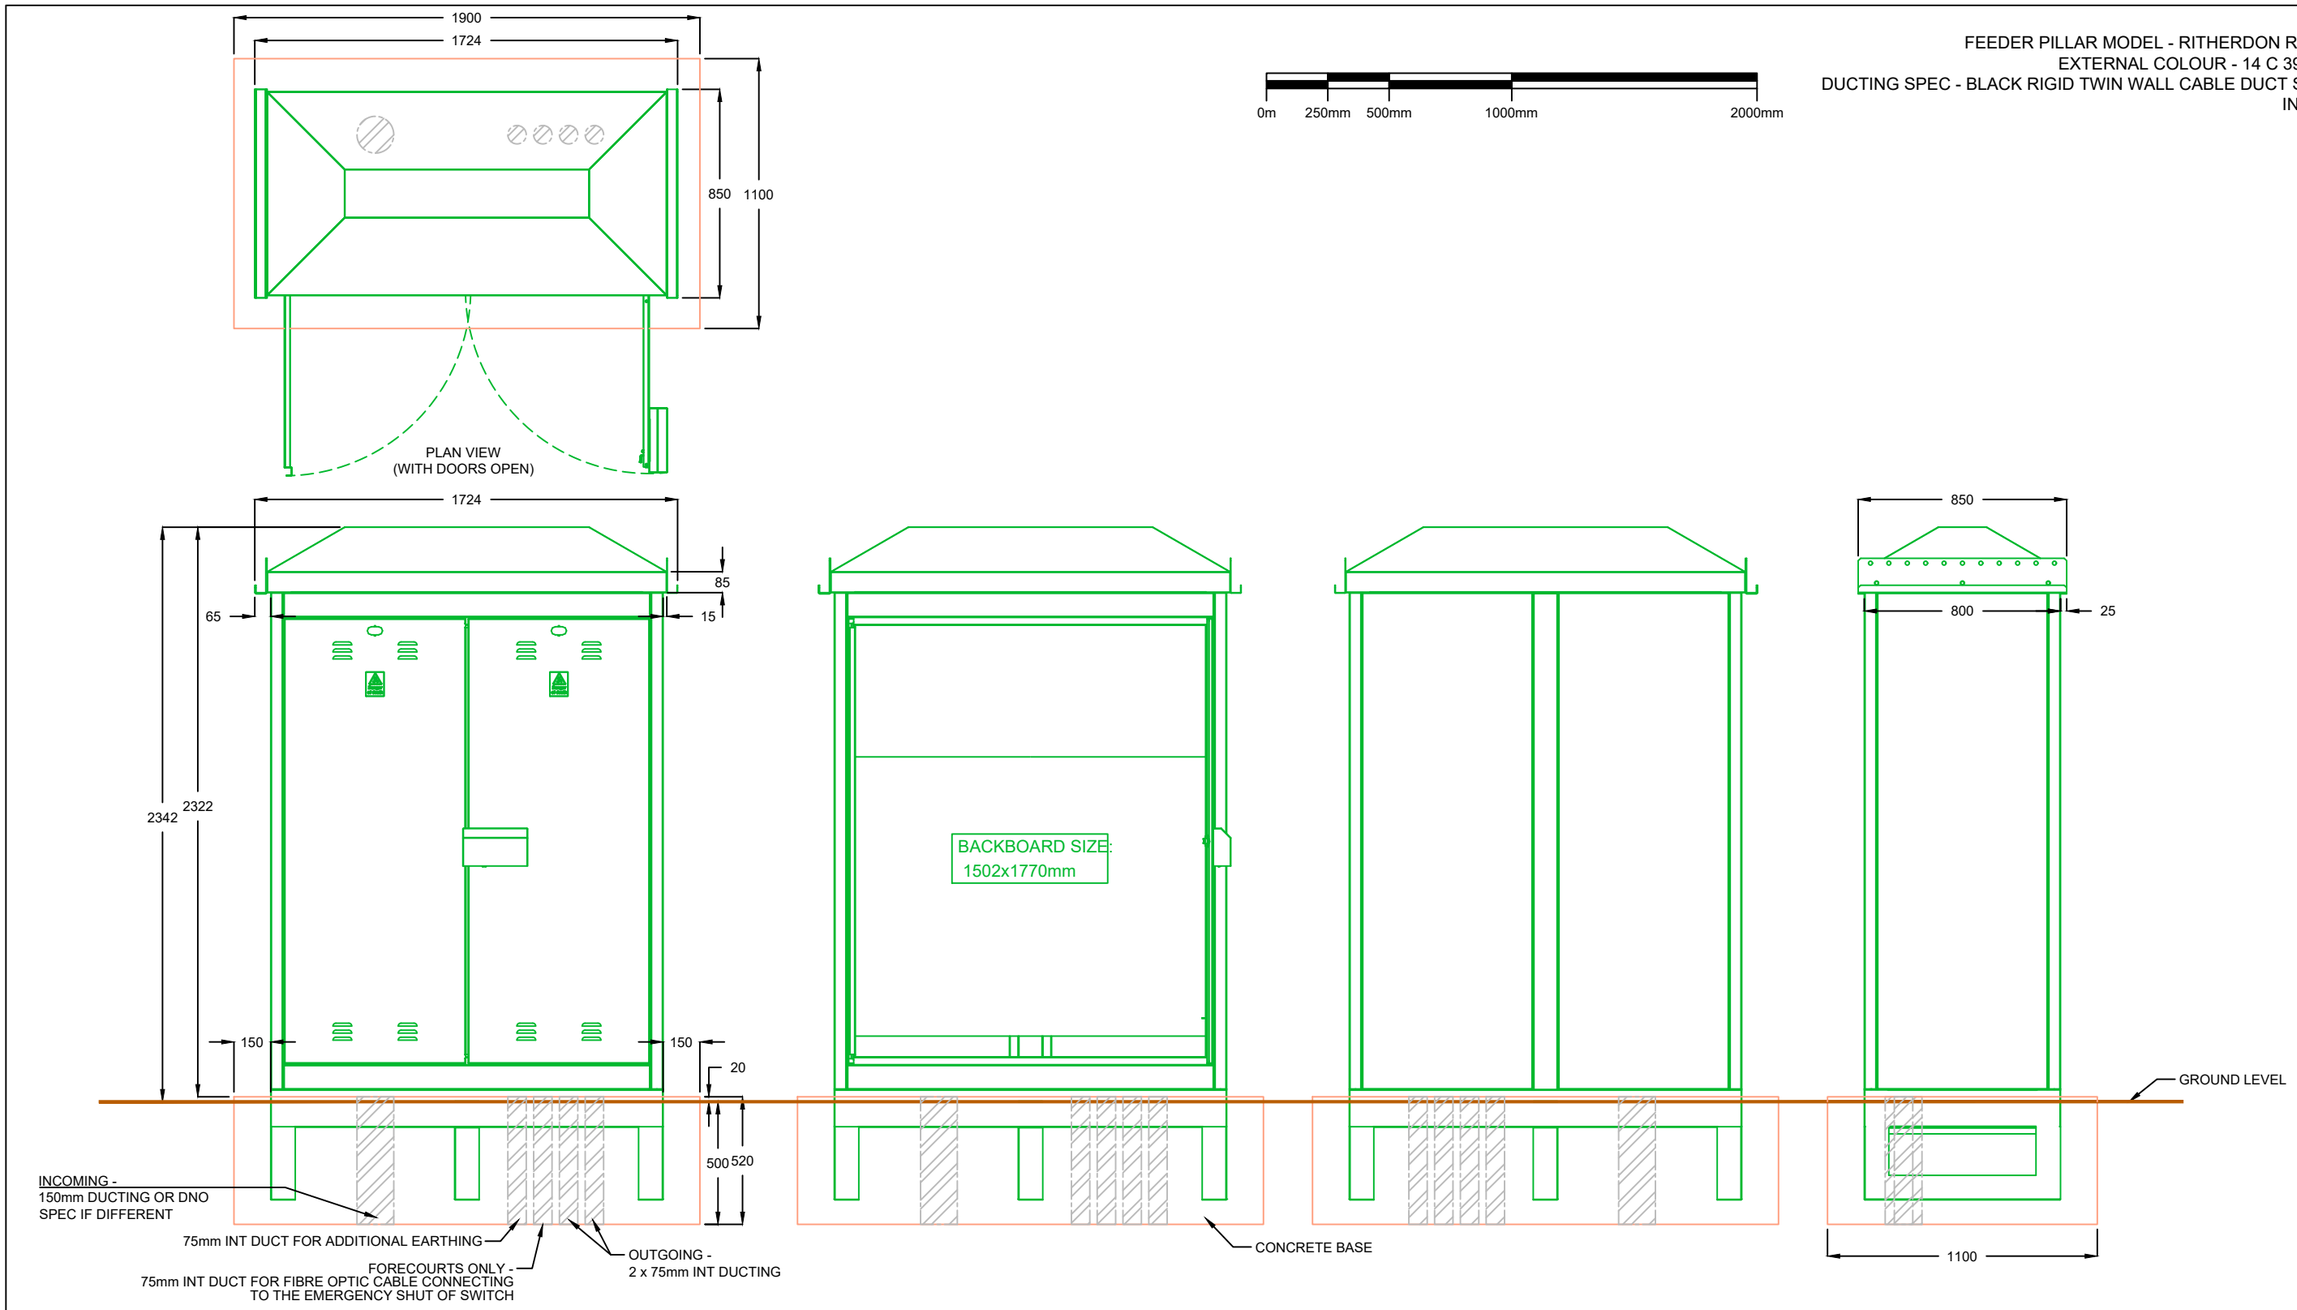

COMMENTS

NOTE:
FOR FURTHER DETAILS PLEASE REFER TO MANUFACTURERS SPECIFICATIONS

SCALE (@A3)	DRAWN BY
1:25	RK

REV.	DESCRIPTION	REV. BY	APP.	DATE
A	Issued for comment	RK	MD	21/08/17
B	Extra ducting added for forecourt installation	RK	MT	07/11/17
C	Ducting amended	RK	MT	17/05/18
D	Outgoing duct amended	RK	MT	13/07/18
E	Outgoing duct amended - Now 50mm	RK	MT	13/07/19
F	Duct amended - Now 75mm	RK	MD	09/03/20
G	Duct detail amended	RK	MD	28/10/20

ADDRESS

PROJECT NAME

EQUIPMENT ELEVATIONS

DRAWING TITLE

RMC 1600 - WITH ROOTS

DRAWING NO.

001_08-02

INSTAVOLT

InstaVolt Ltd, 6 Cedarwood, Crockford Lane,
Chineham Park, Hampshire, RG24 8WD
© InstaVolt Ltd. 2017

REV.
G