NOTE! (UNLESS SPECIFIED)

ALL SLOTS ARE (25x9mm THRU ALL)

ALL HOLES ARE DRILLED TO 11.5mm

Parts List			
ITEM	ITEM QTY	PART NUMBER	BASE QTY
1	3	DU-3.03-GB-80x40x3x3750 (SINGLE LIFT)	3750.000 mm
2	27	DULOCK CLIP	1
3	2	Dulock Mesh Panel 2430	1

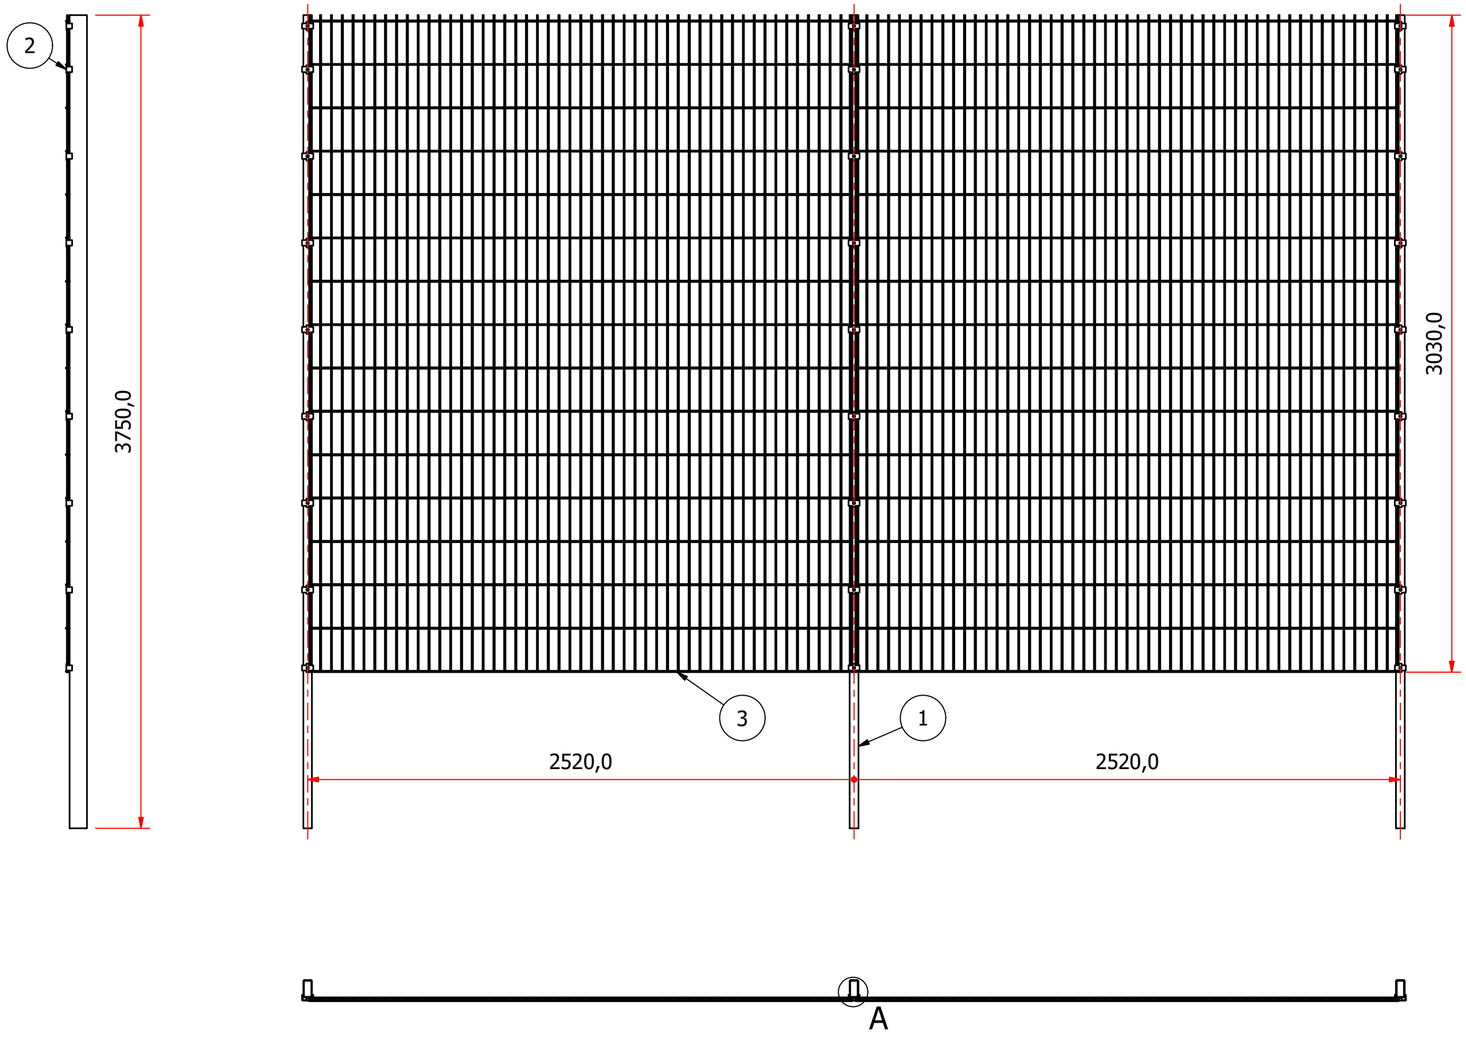

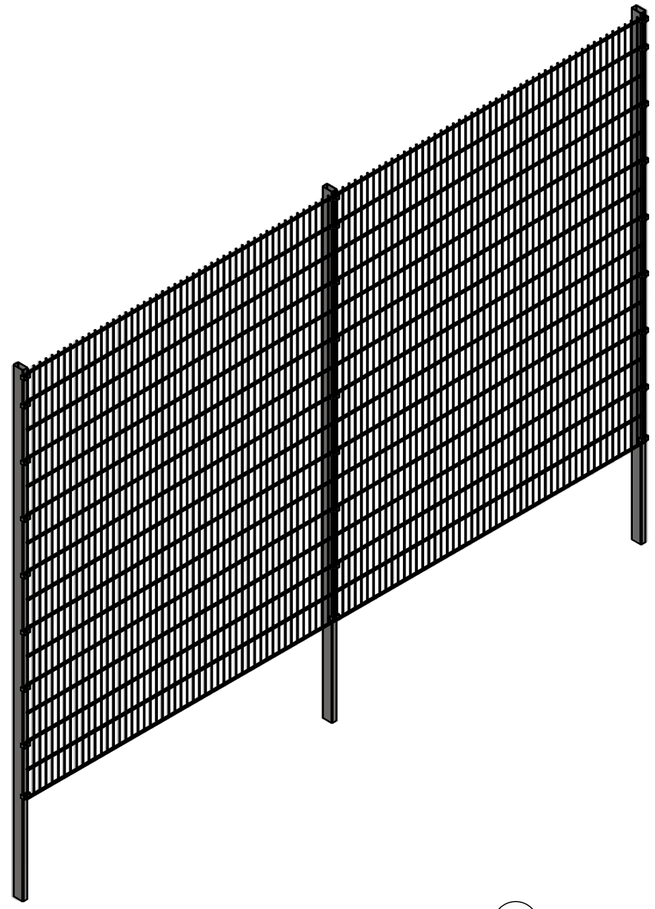

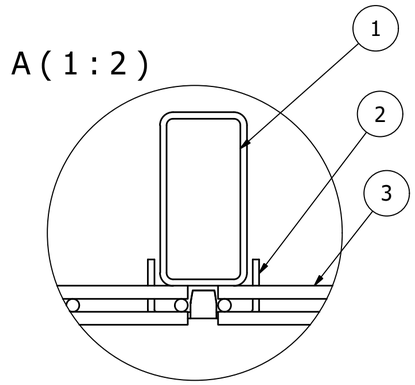

REVISION HISTORY			
REV	DESCRIPTION	DATE	CH'D BY
A	First Revision		DB

First Angle Projection

Do Not Scale

This Drawing Is The Property Of CLD Fencing And Must Be Returned Upon Request. The Drawing And The Information Must Not Be Copied Without Prior Written Authority.

All Dimesions in (mm) Unless Stated Otherwise

Unspecified Tolerances

No Decimals : ± 2.0mm One Decimals : ± 1.0mm

Two Decimals : ± 0.25mm Angular : ± 0.5˚

Unspecified Bend Rad : 1.5 x Thk

Material	
Finish	
Weight	N/A
Used on	CLD FENCING
Reference	
Designed By	patrick.marunda
Checked By	
Approved By	

Unit 11
Springvale Business Centre
Millbuck Way
Sandbach
CW11 3HY
Email: sales@cld-fencing.com
www.cld-fencing.com
TEL: +44(0)1270 764751
FAX: +44(0)1270 757503

CLD Fencing Systems

Date 01/12/2016

Title DULOK 3.0 BAY

Dwg No

Part No DULOK 3.0 BAY

Sheet 1 of 2