POST & RAIL FENCE TO OUTSIDE OF RING, EXCEPT ALONG SIDE THAT ALREADY HAS FENCE

Scale 1:20 @ A3

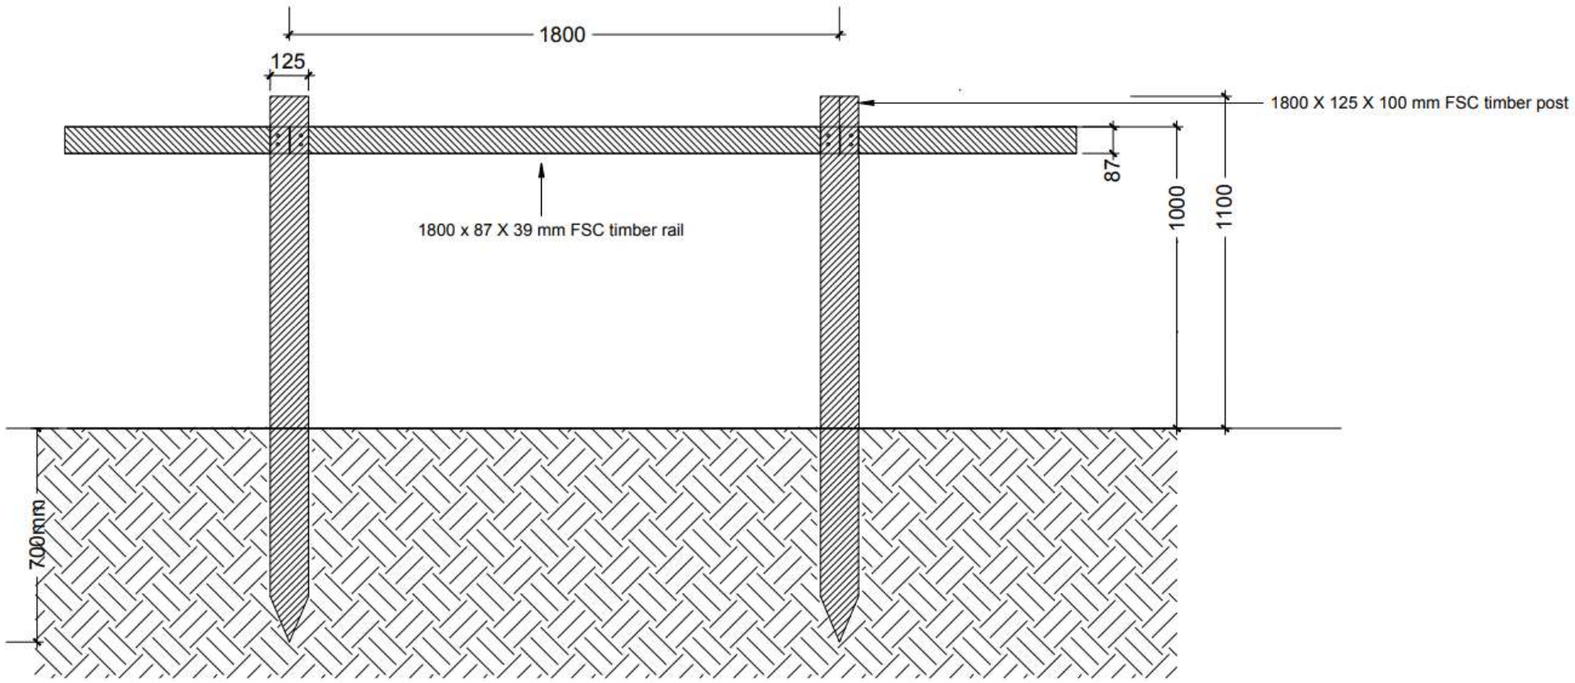

TIMBER POST AND 3 RAIL FENCE
GENERAL NOTES:

All timber to be vacuum pressure treated with CCA preservative to BS. 5589 (Performance category B).
Contractor installing fence to make allowances for changes in level and direction to ensure an even profile

Access to be via 1 hinged and lift rail