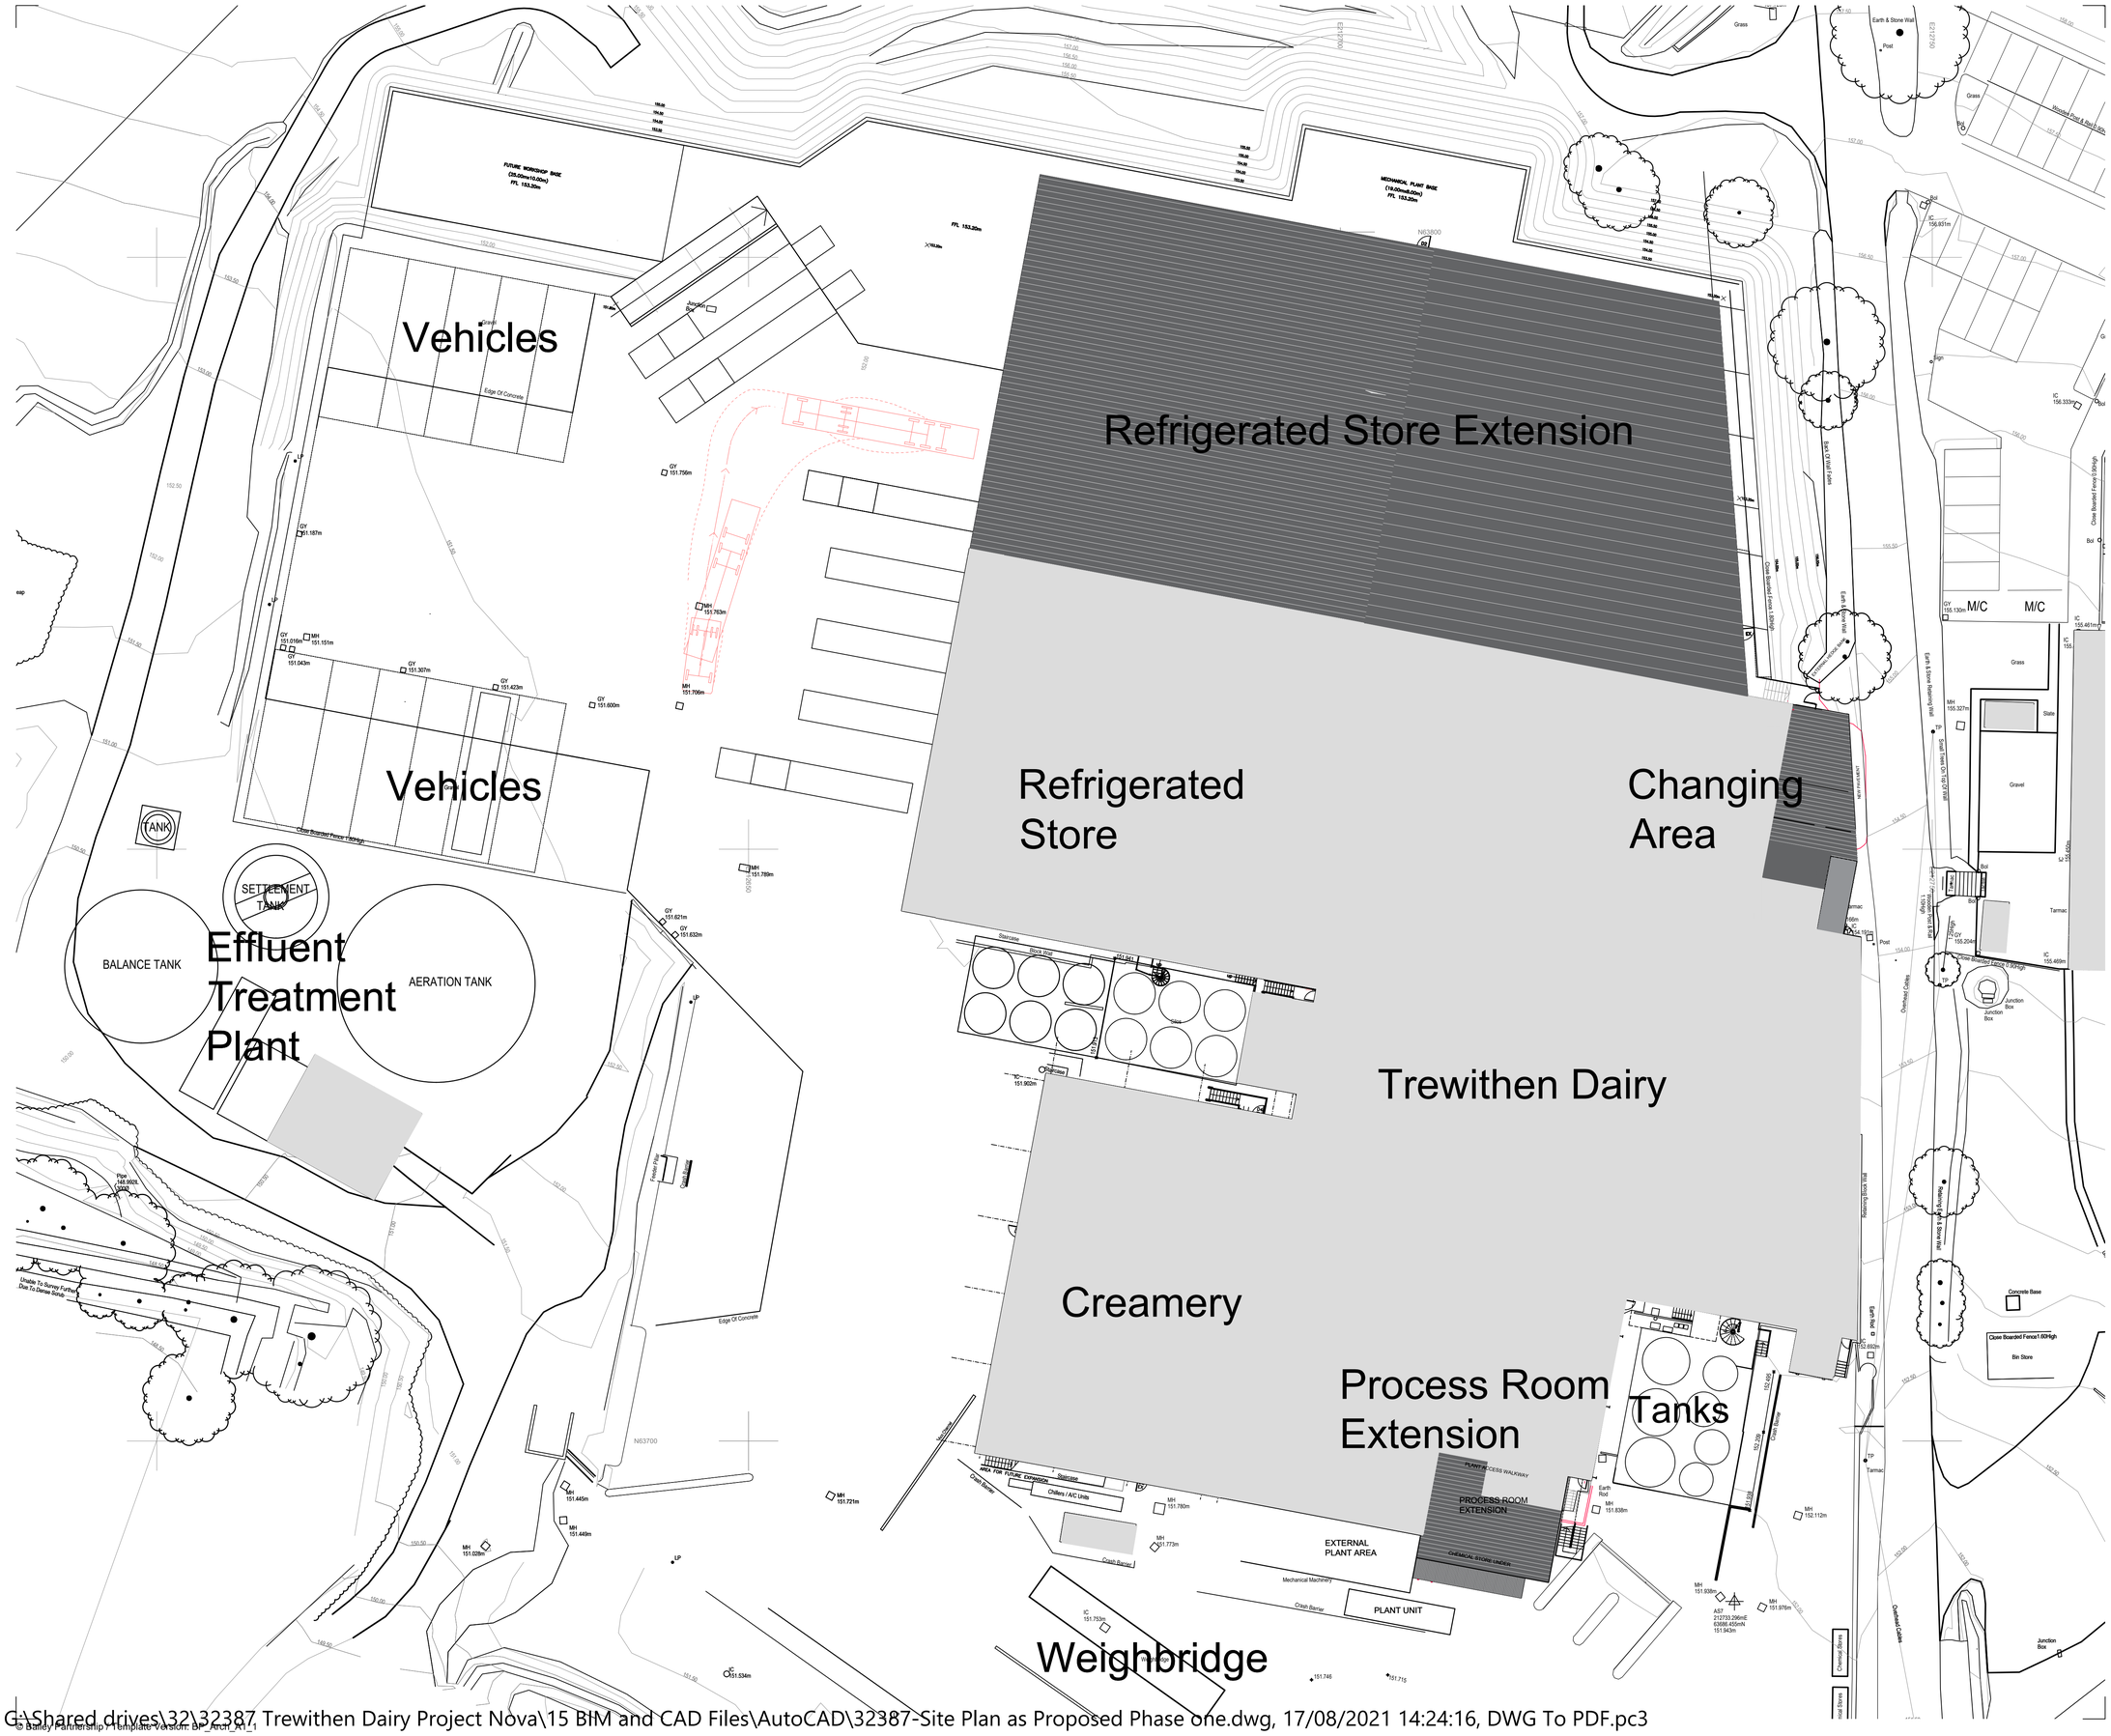
Refrigerated Store Extension
Refrigerated Store
Changing Area
Trewithen Dairy
Creamery
Process Room Extension
Tanks
Weighbridge
Vehicles
Vehicles
Effluent Treatment Plant
BALANCE TANK
AERATION TANK
SETTLEMENT TANK
TANK
FUTURE WORKSHOP BASE (25.00mx10.00m) FFL 153.30m
MECHANICAL PLANT BASE (10.00mx8.00m) FFL 153.30m
FFL 152.20m
M/C
M/C
EXTERNAL PLANT AREA
PLANT UNIT
PROCESS ROOM EXTENSION
CHEMICAL STORE UNDER
Chillers / A/C Units
Close Boarded Fence 1.80mHigh
Edge Of Concrete
Grass
Gravel
Tarmac
Slate
Concrete Base
Bin Store
Junction Box
Post
Earth & Stone Wall
Overhead Cables
Retaining Block Wall
Steel Mesh Gate 1.50mHigh
Crash Barrier
Mechanical Machinery
Staircase
Block Wall
Chemical Stores
Cleaning Stores
Unable To Survey Further Due To Dense Scrub
Fence Post
Post
Post