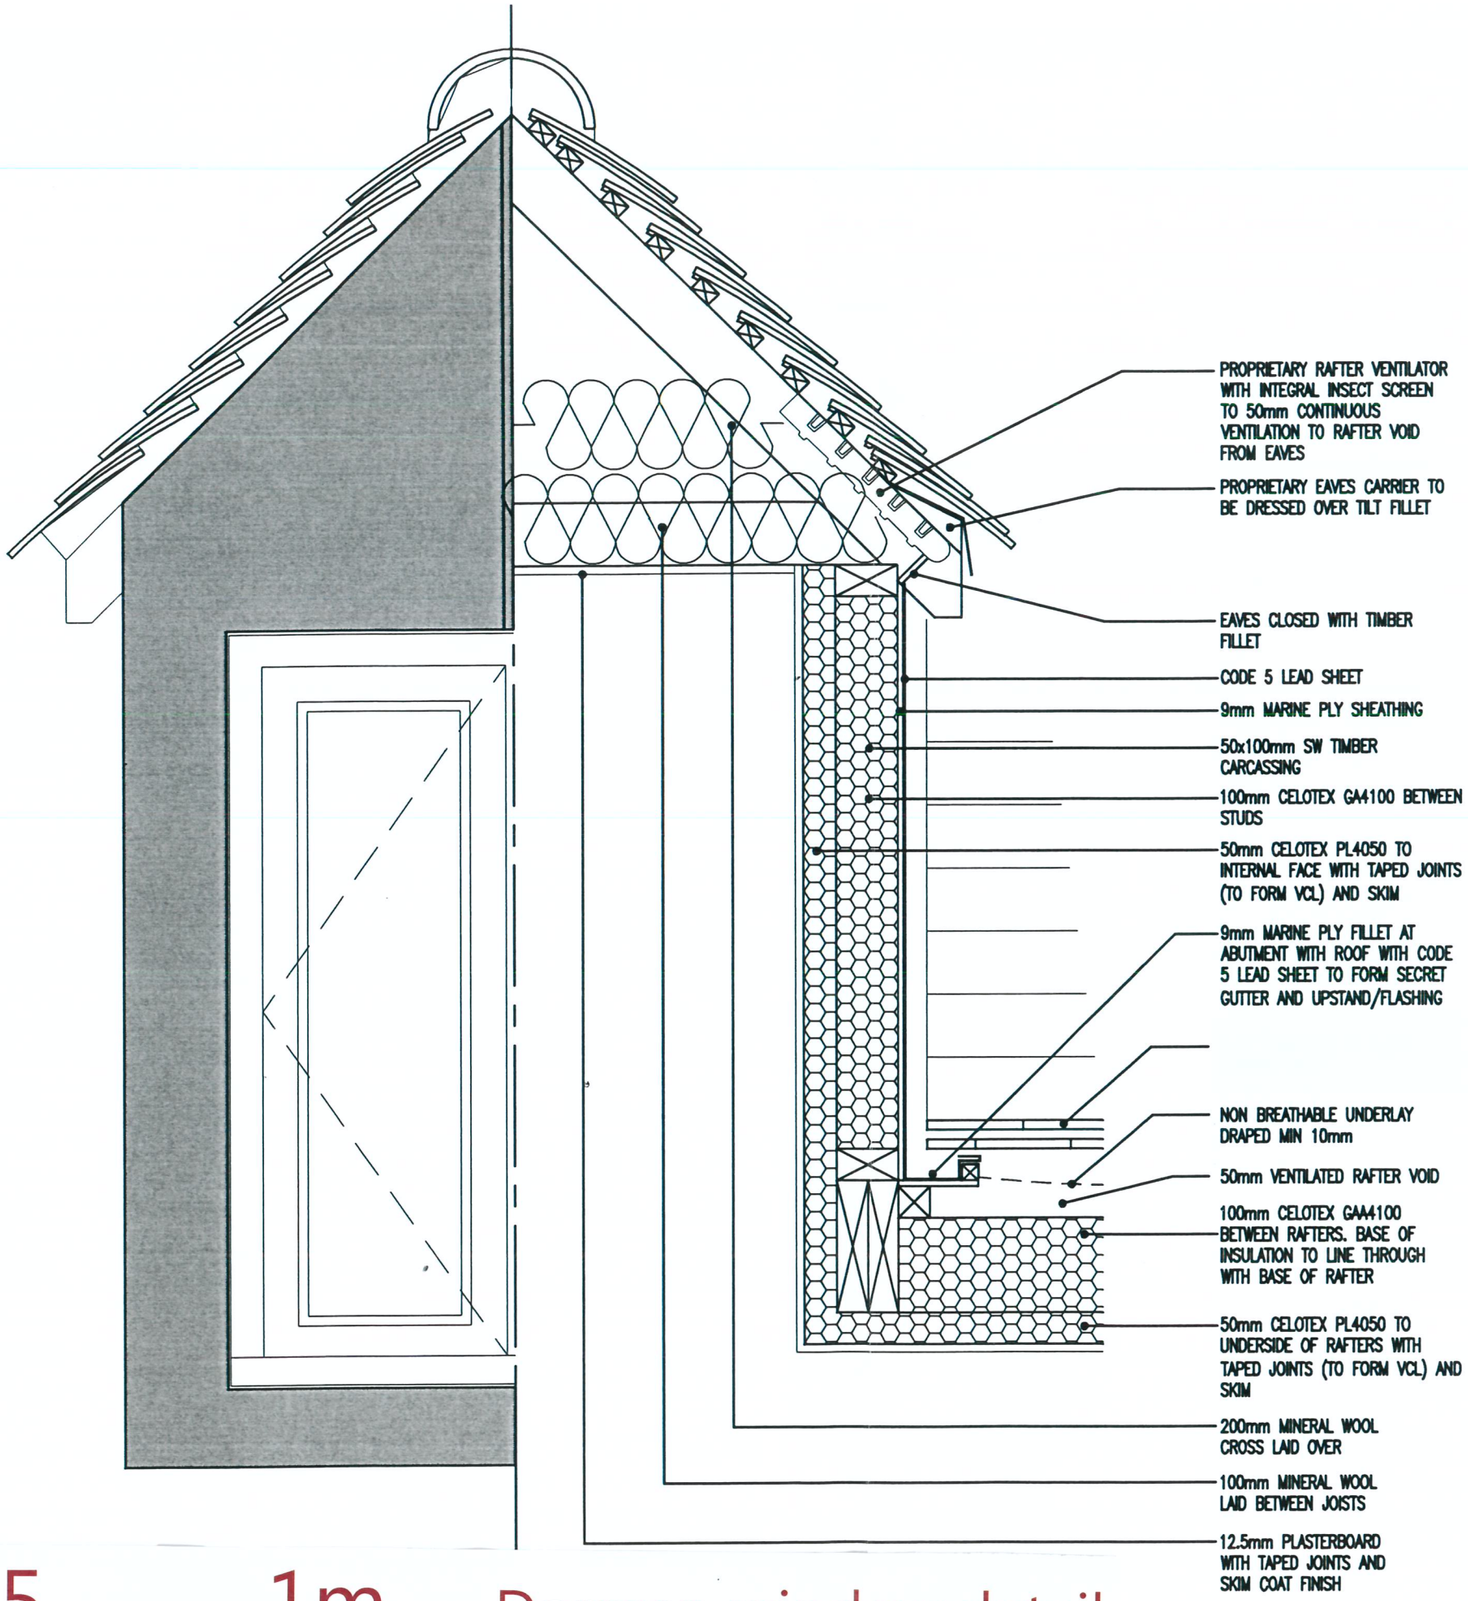

0 0.5 1m

Dormer window detail
Scale 1:10 at A3