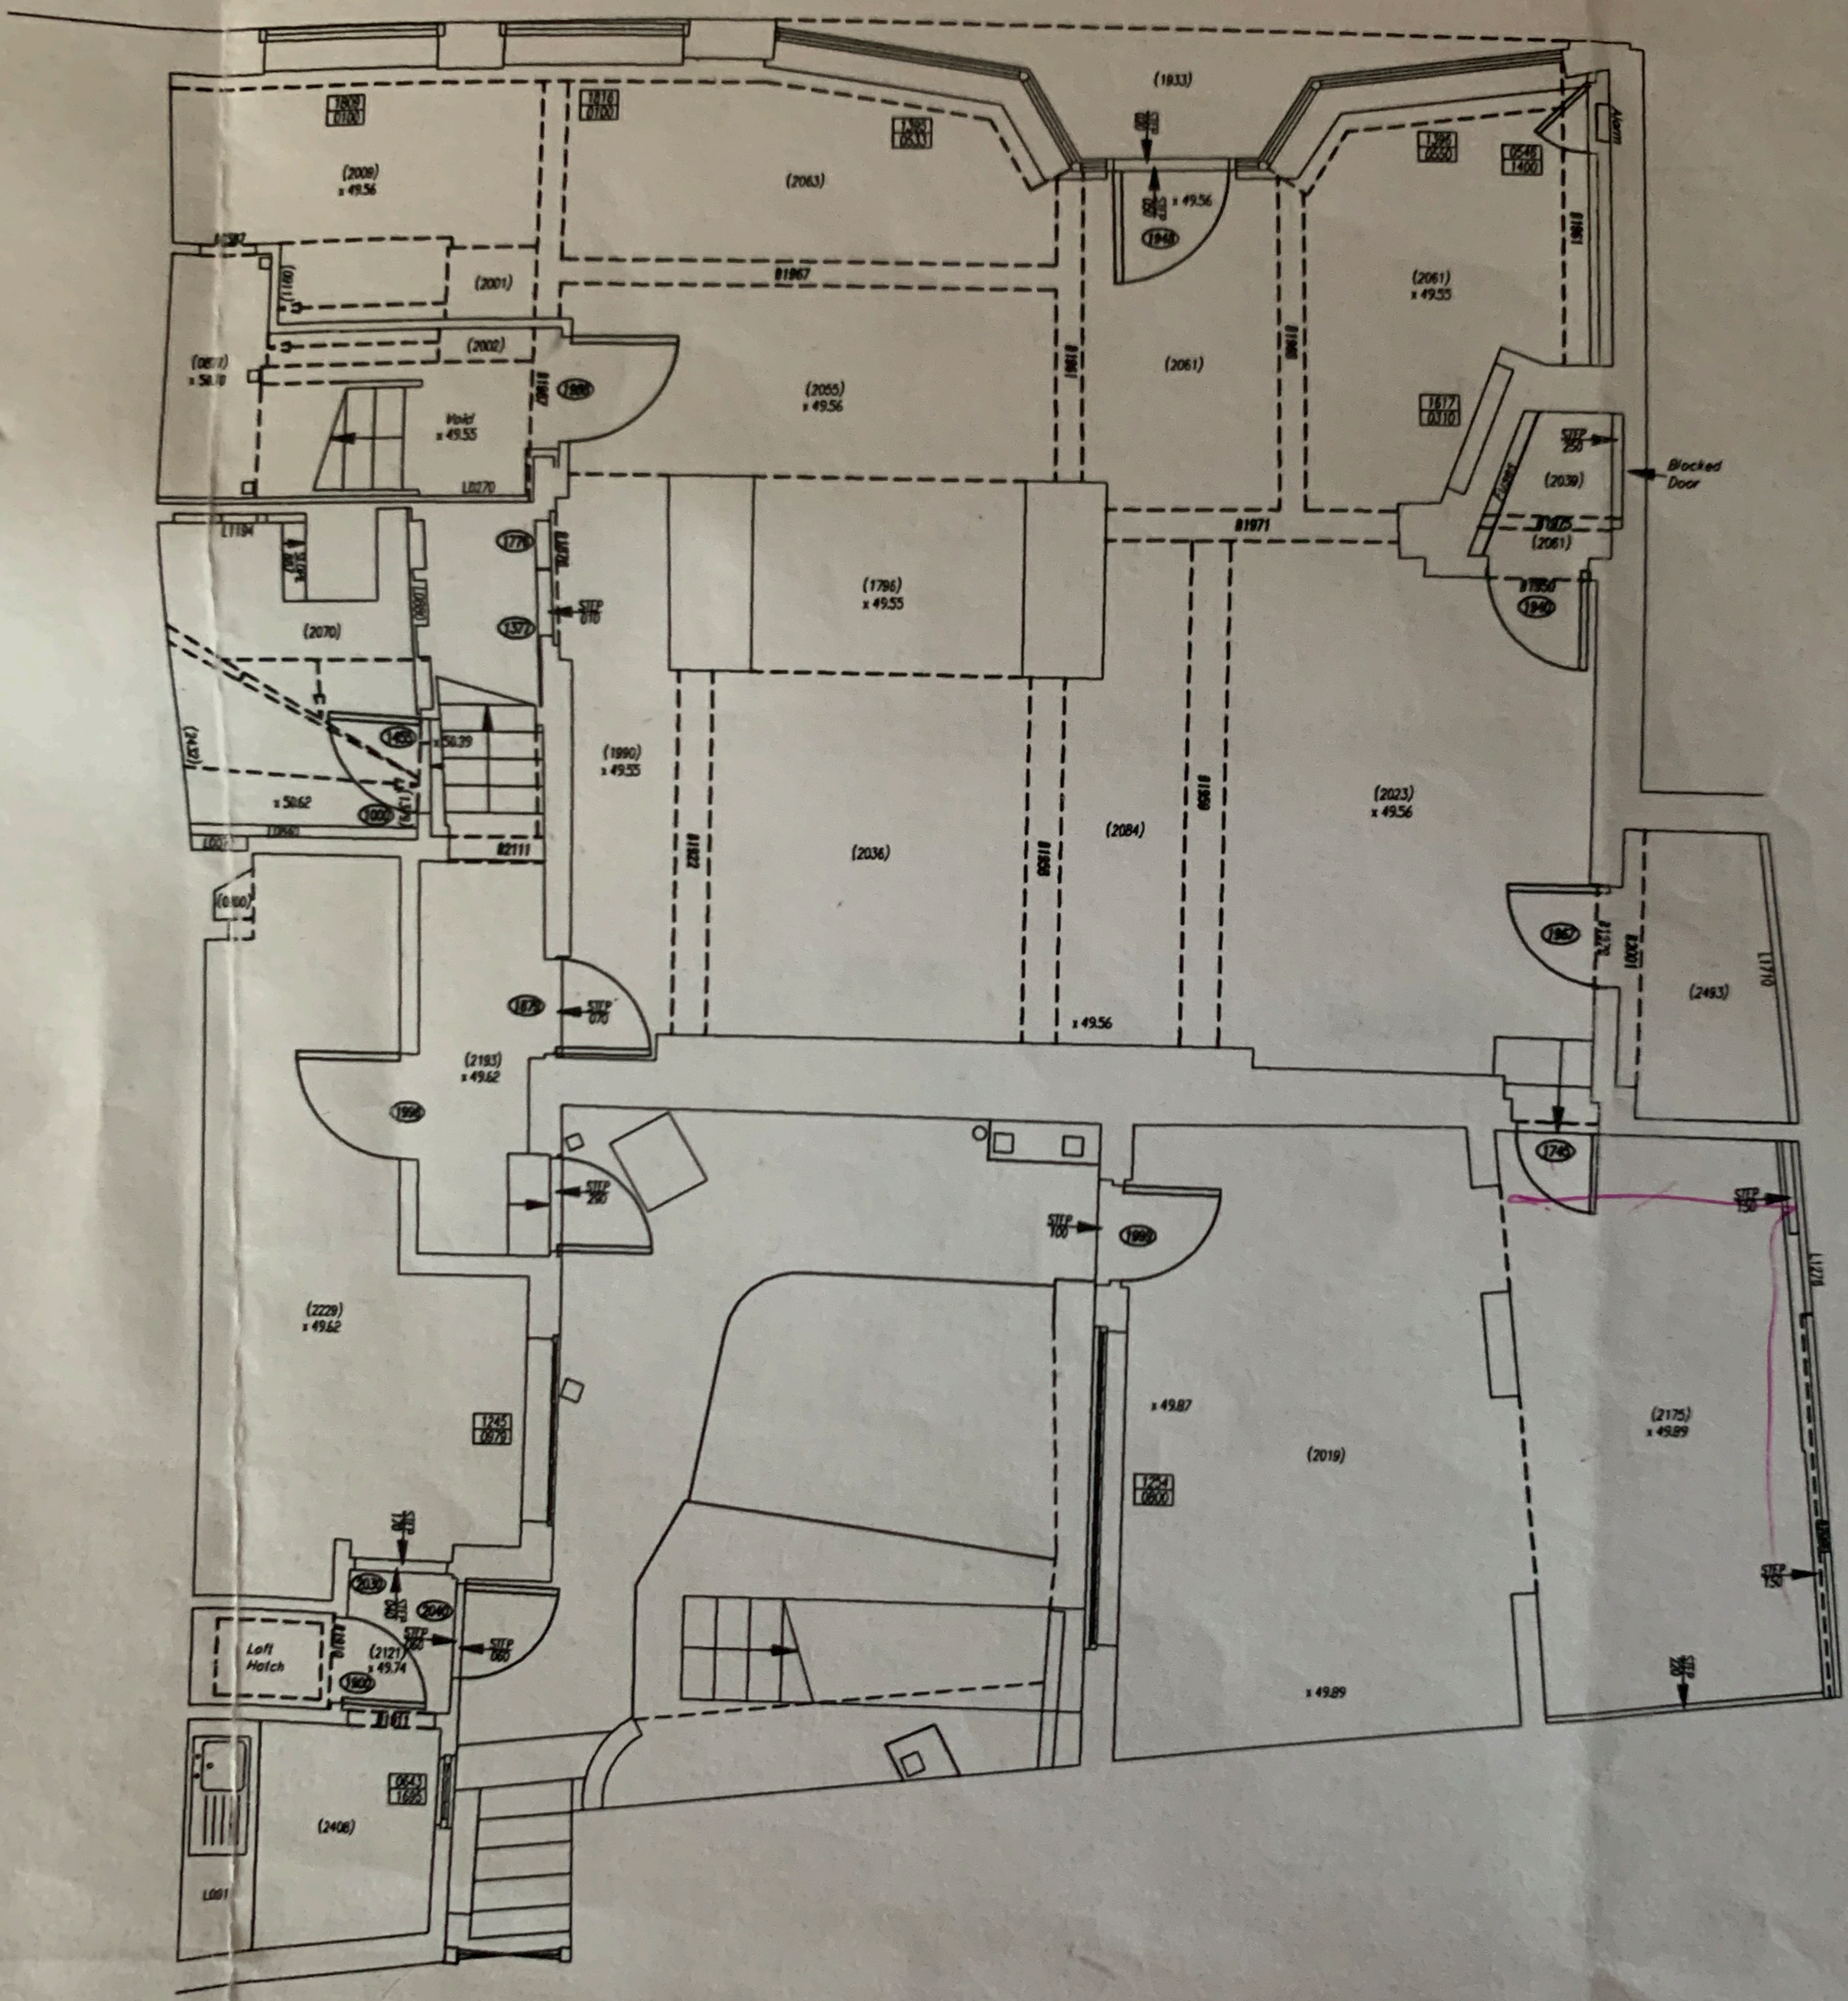GROUND FLOOR