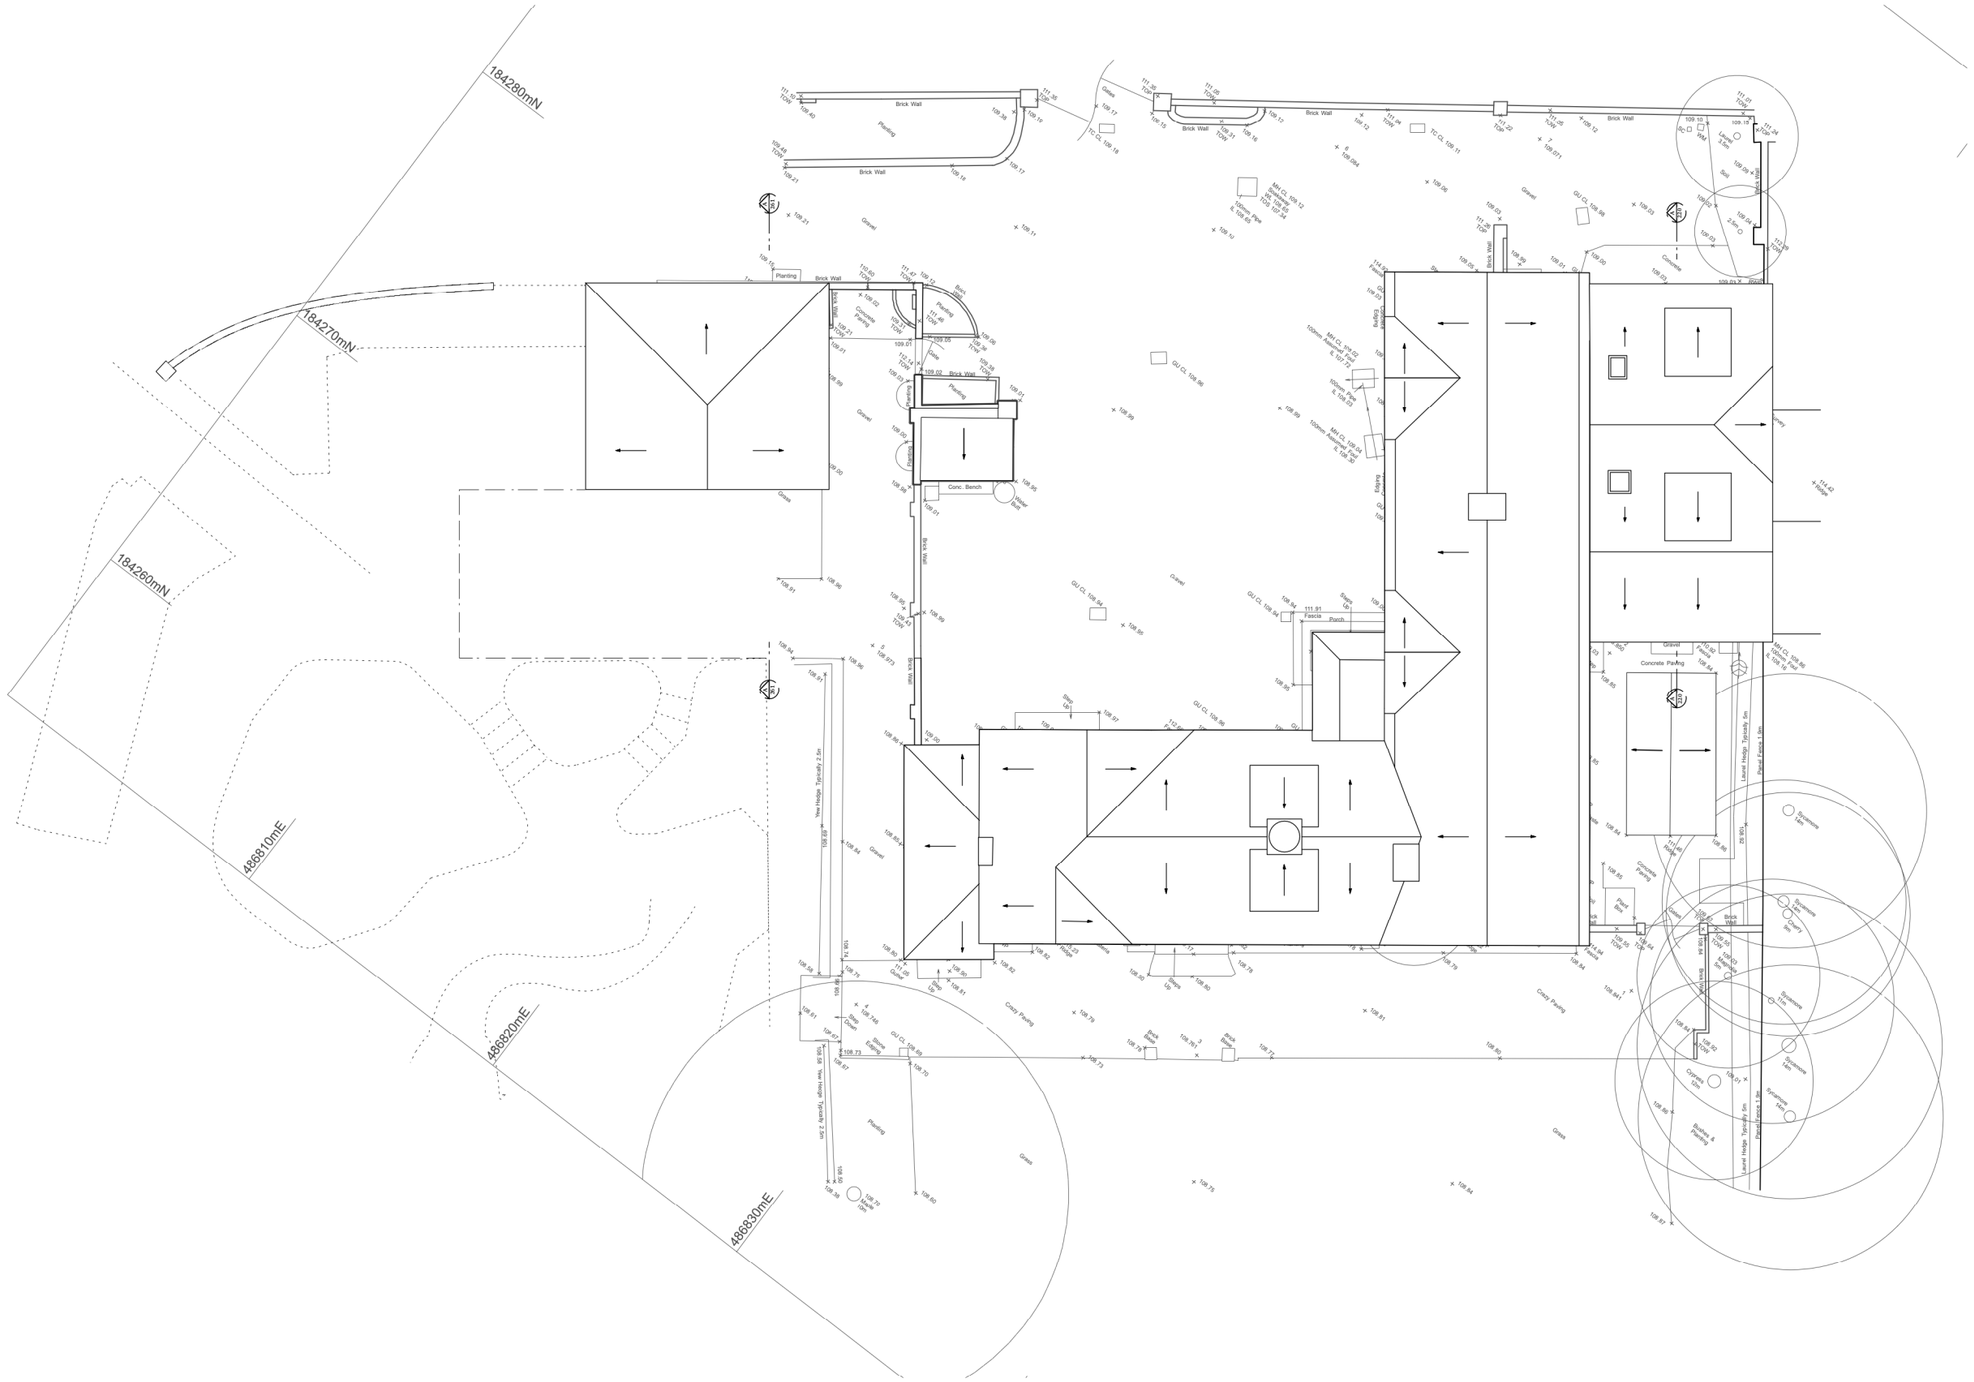
184280mN
184270mN
184260mN
486810mE
486820mE
486830mE
Brick Wall
Planting
Gravel
Concrete Paving
Conc. Bench
Water Butt
Fascia
Porch
Brick Wall
Yew Hedge Tyrically 2.5m
Laurel Hedge Tyrically 3m
Cherry Tree
Sycamore Tree
Cypress Tree
Shrubs & Planting
Grass
Crazy Paving
Brick Wall
