Section A-A

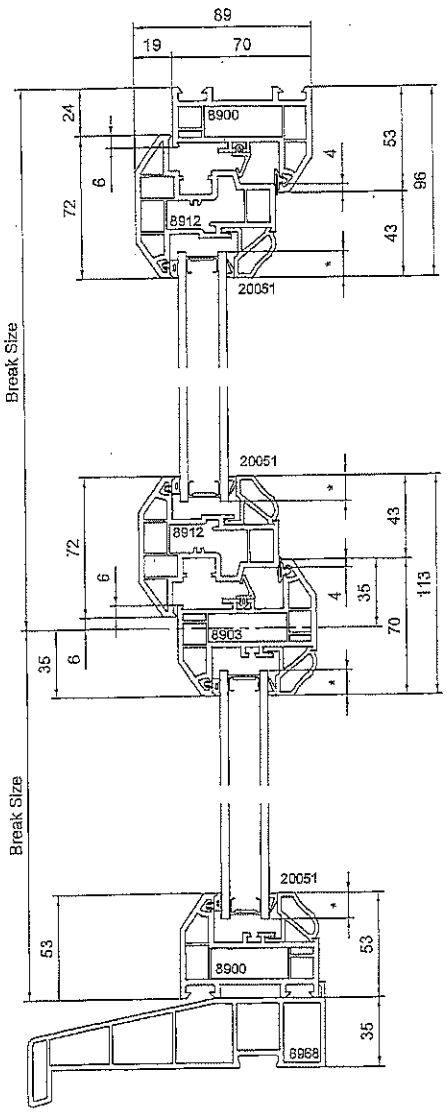

Section B-B

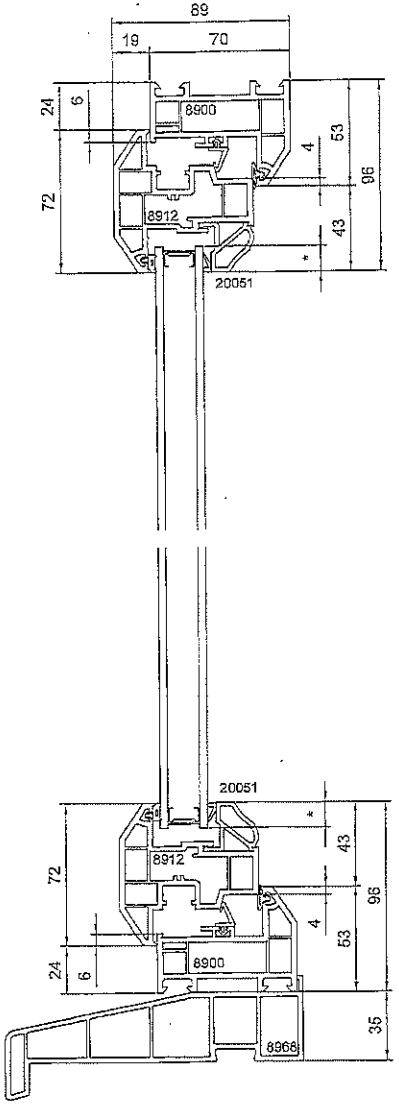

Casement Gaskets		
10839		Glazing Rebate Glazing Gasket
8343		Sash Rebate Centre Seal
8399		Sash Rebate Bubble Seal

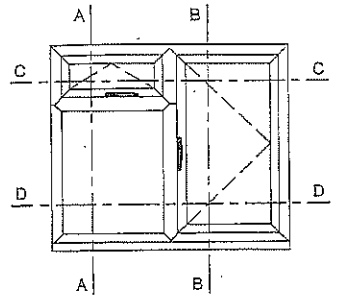

Section C-C

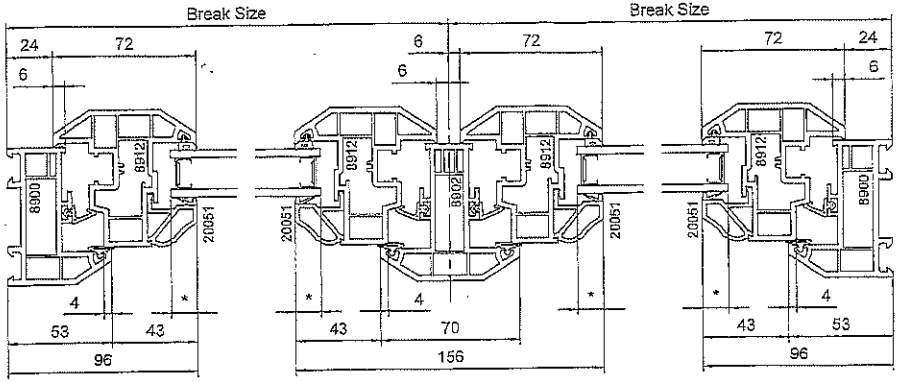

Section D-D

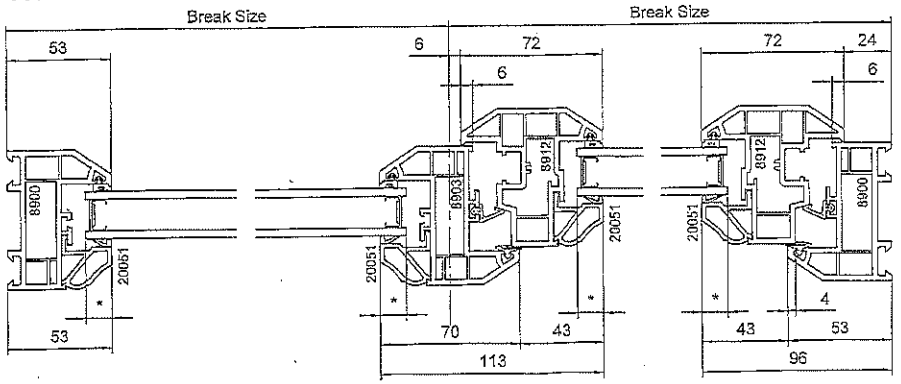

Notes

Intercept spacer bar shown, this is the standard retail spacer bar. For complete spacer bar information see sealed unit system descriptions in the instruction and standards section on the intranet

* Glass coverage for intercept is 13mm, other spacer bars vary. See sealed unit system descriptions for coverage dimensions for alternative spacers

Rev	Description	Name	Date
J	Redrawn	G.R.L	09.03.15
Rev	Description	Name	Date
Rev	Description	Name	Date
Rev	Description	Name	Date
Rev	Description	Name	Date

Anglian Home Improvements — Raising the standard.

Name: Gavin Lewin	Date: 09.03.2015	Scale: N.T.S	
Design Approval	Technical Approval	Sheet: A3	

Title: Casement Window

Product Codes	Drawing No.	Rev
UH	GA/070	J