This document is copyright of TGA Consulting Engineers LLP and must not be reproduced without their permission. Drawing measurements shall not be obtained by scaling. This document should be read in conjunction with associated models, specifications and related documents.

A0

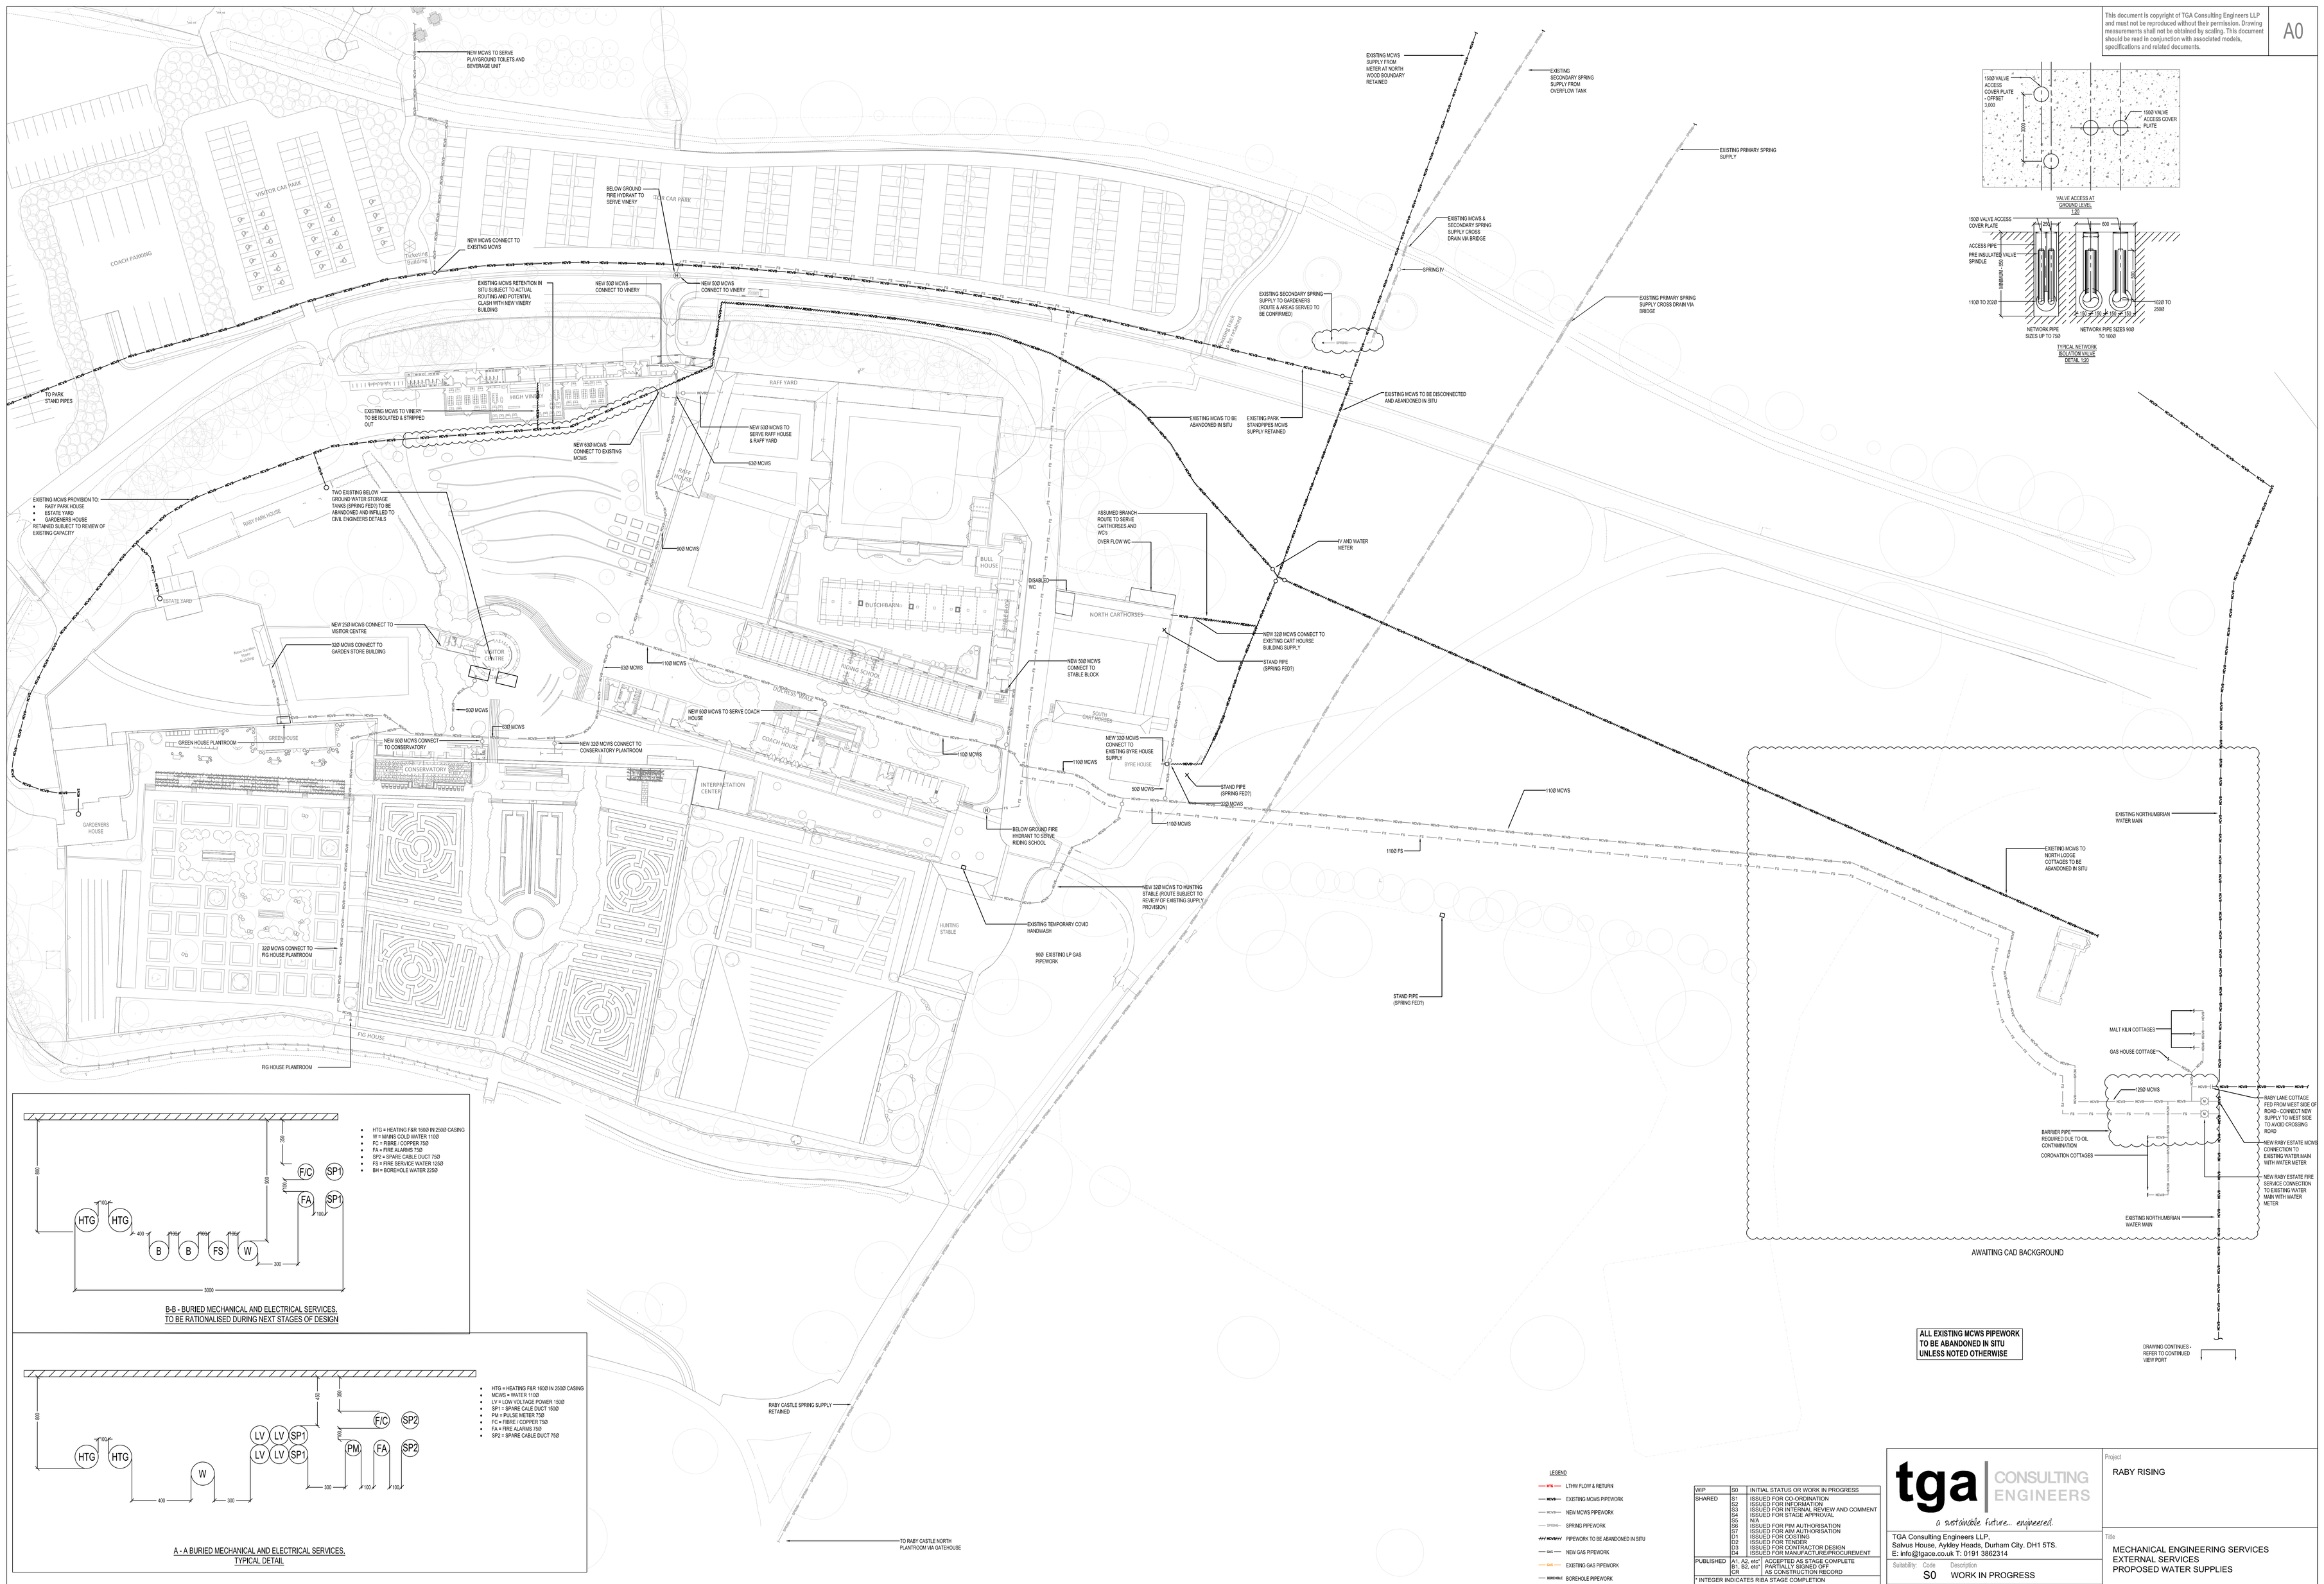

ALL EXISTING MCWS PIPEWORK TO BE ABANDONED IN SITU UNLESS NOTED OTHERWISE

LEGEND

- LTHW FLOW & RETURN
- EXISTING MCWS PIPEWORK
- NEW MCWS PIPEWORK
- SPRING PIPEWORK
- PIPEWORK TO BE ABANDONED IN SITU
- NEW GAS PIPEWORK
- EXISTING GAS PIPEWORK
- BOREHOLE PIPEWORK
- NOTIONAL ROUTE OF FUTURE LTHW FLOW & RETURN
- PIPEWORK CAPPED OFF FOR FUTURE EXTENSION
- FLOW & RETURN ISOLATION VALVES
- FIRE SERVICE
- FIRE HYRDRANT

WIP	S0	INITIAL STATUS OR WORK IN PROGRESS
SHARED	S1	ISSUED FOR CO-ORDINATION
	S2	ISSUED FOR INFORMATION
	S3	ISSUED FOR INTERNAL REVIEW AND COMMENT
	S4	ISSUED FOR STAGE APPROVAL
	S5	N/A
	S6	ISSUED FOR PIM AUTHORISATION
	S7	ISSUED FOR AIM AUTHORISATION
	D1	ISSUED FOR COSTING
	D2	ISSUED FOR TENDER
	D3	ISSUED FOR CONTRACTOR DESIGN
	D4	ISSUED FOR MANUFACTURE/PROCUREMENT
PUBLISHED	A1, A2, etc*	ACCEPTED AS STAGE COMPLETE
	D1, B2, etc*	AS CONSTRUCTION RECORD
	Q1	AS CONSTRUCTION RECORD

* INTEGER INDICATES RIBA STAGE COMPLETION

DRAWING STAGE DEFINITIONS (BSRIA BG6/2014)

STAGE 2	CONCEPT DRAWING
STAGE 3B	DEVELOPED DESIGN DRAWING
STAGE 4A	TECHNICAL DESIGN DRAWING
STAGE 4B	COORDINATED WORKING DRAWING
STAGE 4C	COORDINATED WORKING DRAWING (SPECIALIST INPUT)
STAGE 5	INSTALLATION DRAWING/RECORD DRAWING

REV	DATE	DESCRIPTION	DRAWN	APP
P01.02	28.05.21	WORK IN PROGRESS	BD	MP
P01.01	14.04.2021	WORK IN PROGRESS	LC	MP

tga CONSULTING ENGINEERS
a sustainable future... engineered.

TGA Consulting Engineers LLP.
Salvus House, Aykley Heads, Durham City, DH1 5TS.
E: info@tgace.co.uk T: 0191 3862314

Suitability: S0 — Description: WORK IN PROGRESS

Revision: P01.02 — Scale: 1:500 — TGA Proj No: 8065 — Stage: 3

Drawing Reference: Project-Originator-Zone-Level-Type-Role-Classification-Number
RE-RR-TGA-00-00-DR-M-50-0002

Project: RABY RISING

Title: MECHANICAL ENGINEERING SERVICES
EXTERNAL SERVICES
PROPOSED WATER SUPPLIES

Architect: DONALD INSALL ASSOCIATES

Client: RABY ESTATES