This document is copyright of TGA Consulting Engineers LLP and must not be reproduced without their permission. Drawing measurements shall not be obtained by scaling. This document should be read in conjunction with associated models, specifications and related documents.

A1

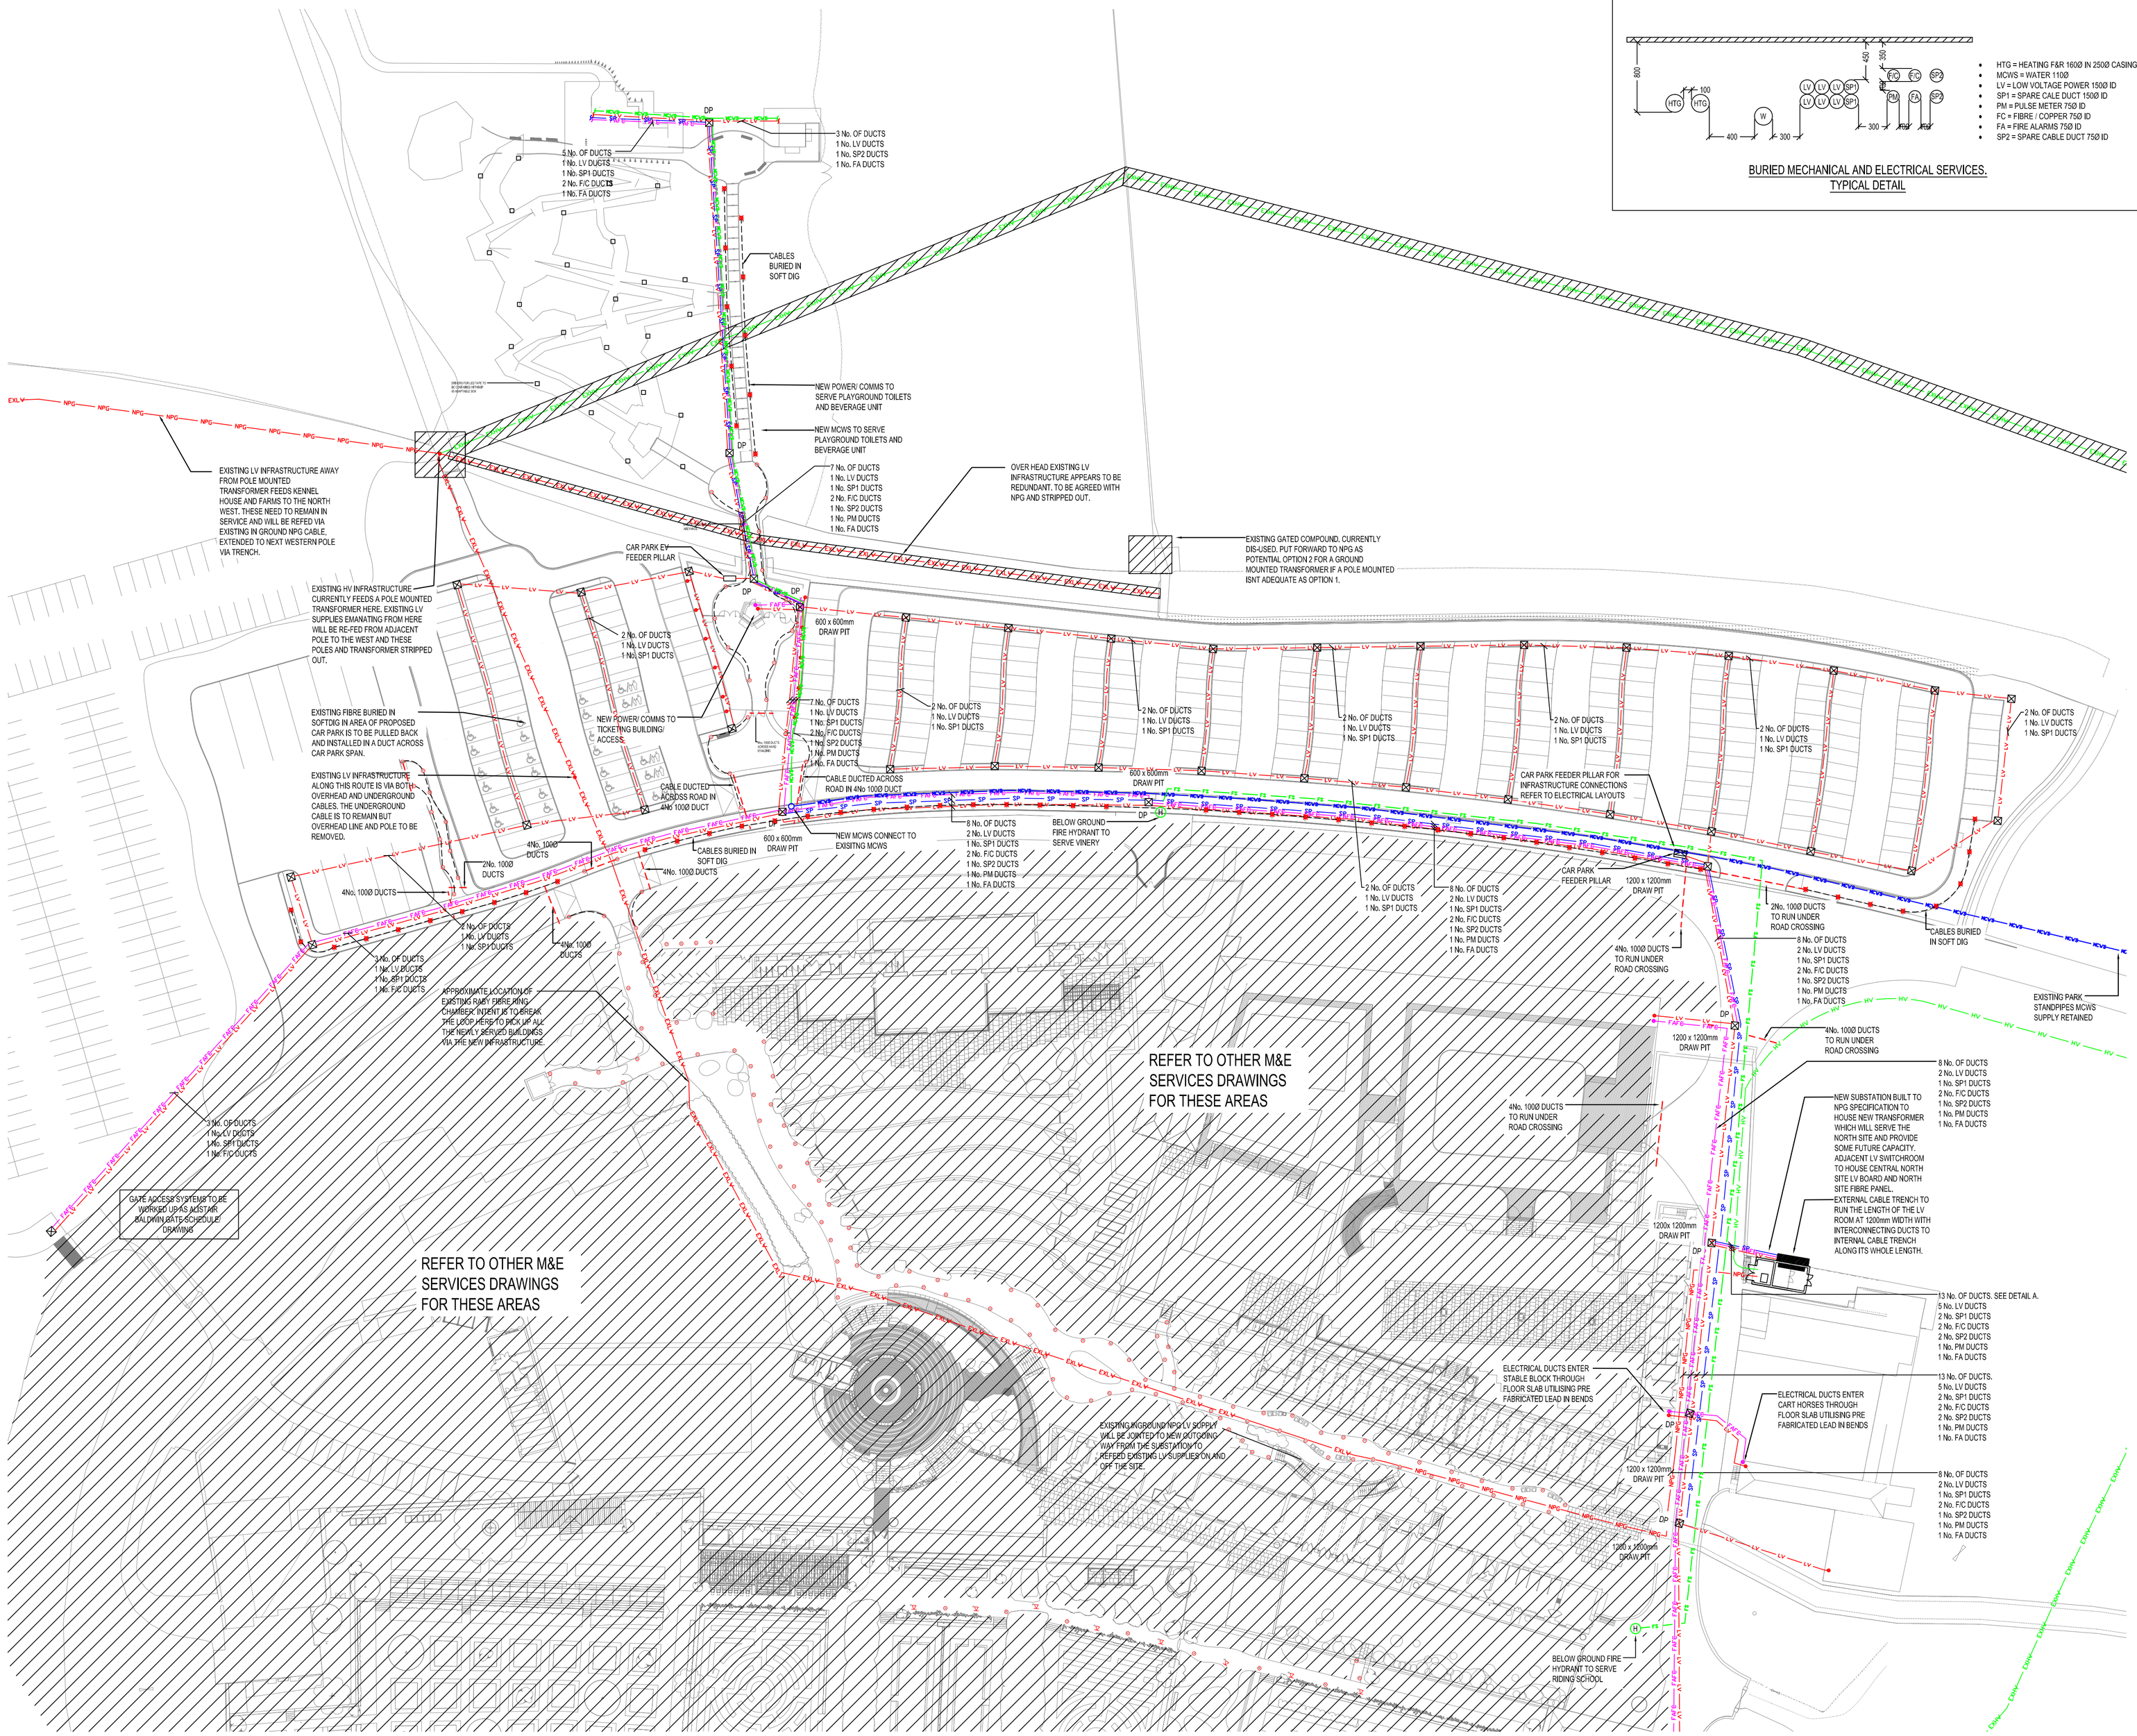

WIP	S0	INITIAL STATUS OR WORK IN PROGRESS
SHARED	S1	ISSUED FOR CO-ORDINATION
	S2	ISSUED FOR INFORMATION
	S3	ISSUED FOR INTERNAL REVIEW AND COMMENT
	S4	ISSUED FOR STAGE APPROVAL
	S5	N/A
	S6	ISSUED FOR PIM AUTHORISATION
	S7	ISSUED FOR AIM AUTHORISATION
	D1	ISSUED FOR COSTING
	D2	ISSUED FOR TENDER
	D3	ISSUED FOR CONTRACTOR DESIGN
	D4	ISSUED FOR MANUFACTURE/PROCUREMENT
PUBLISHED	A1, A2, etc*	ACCEPTED AS STAGE COMPLETE
	B1, B2, etc*	PARTIALLY SIGNED OFF
	CR	AS CONSTRUCTION RECORD

* INTEGER INDICATES RIBA STAGE COMPLETION

DRAWING STAGE DEFINITIONS (BSRIA BG6/2014)

STAGE 2	CONCEPT DRAWING
STAGE 3	DEVELOPED DESIGN DRAWING
STAGE 4A	TECHNICAL DESIGN DRAWING
STAGE 4B	COORDINATED WORKING DRAWING
STAGE 4C	COORDINATED WORKING DRAWING (SPECIALIST INPUT)
STAGE 5	INSTALLATION DRAWING/RECORD DRAWING

REV	DATE	DESCRIPTION	DRAWN	APP

tga CONSULTING ENGINEERS

a sustainable future... engineered.

TGA Consulting Engineers LLP,
Salvus House, Aykley Heads, Durham City. DH1 5TS.
E: info@tgace.co.uk T: 0191 3862314

Project
RABY RISING

DRAFT

Title
COMBINED ENGINEERING SERVICES EXTERNAL SERVICES

Architect
DONALD INSALL ASSOCIATES

Client
RABY ESTATES

Suitability: Code	Description
S0	WORK IN PROGRESS

Revision:	Scale:	TGA Proj No:	Stage:
P01	1:500	8065	4

Drawing Reference:
Project-Originator-Zone-Level-Type-Role-Classification-Number
RE-RR-TGA-ZZ-00-DR-N-40-0003