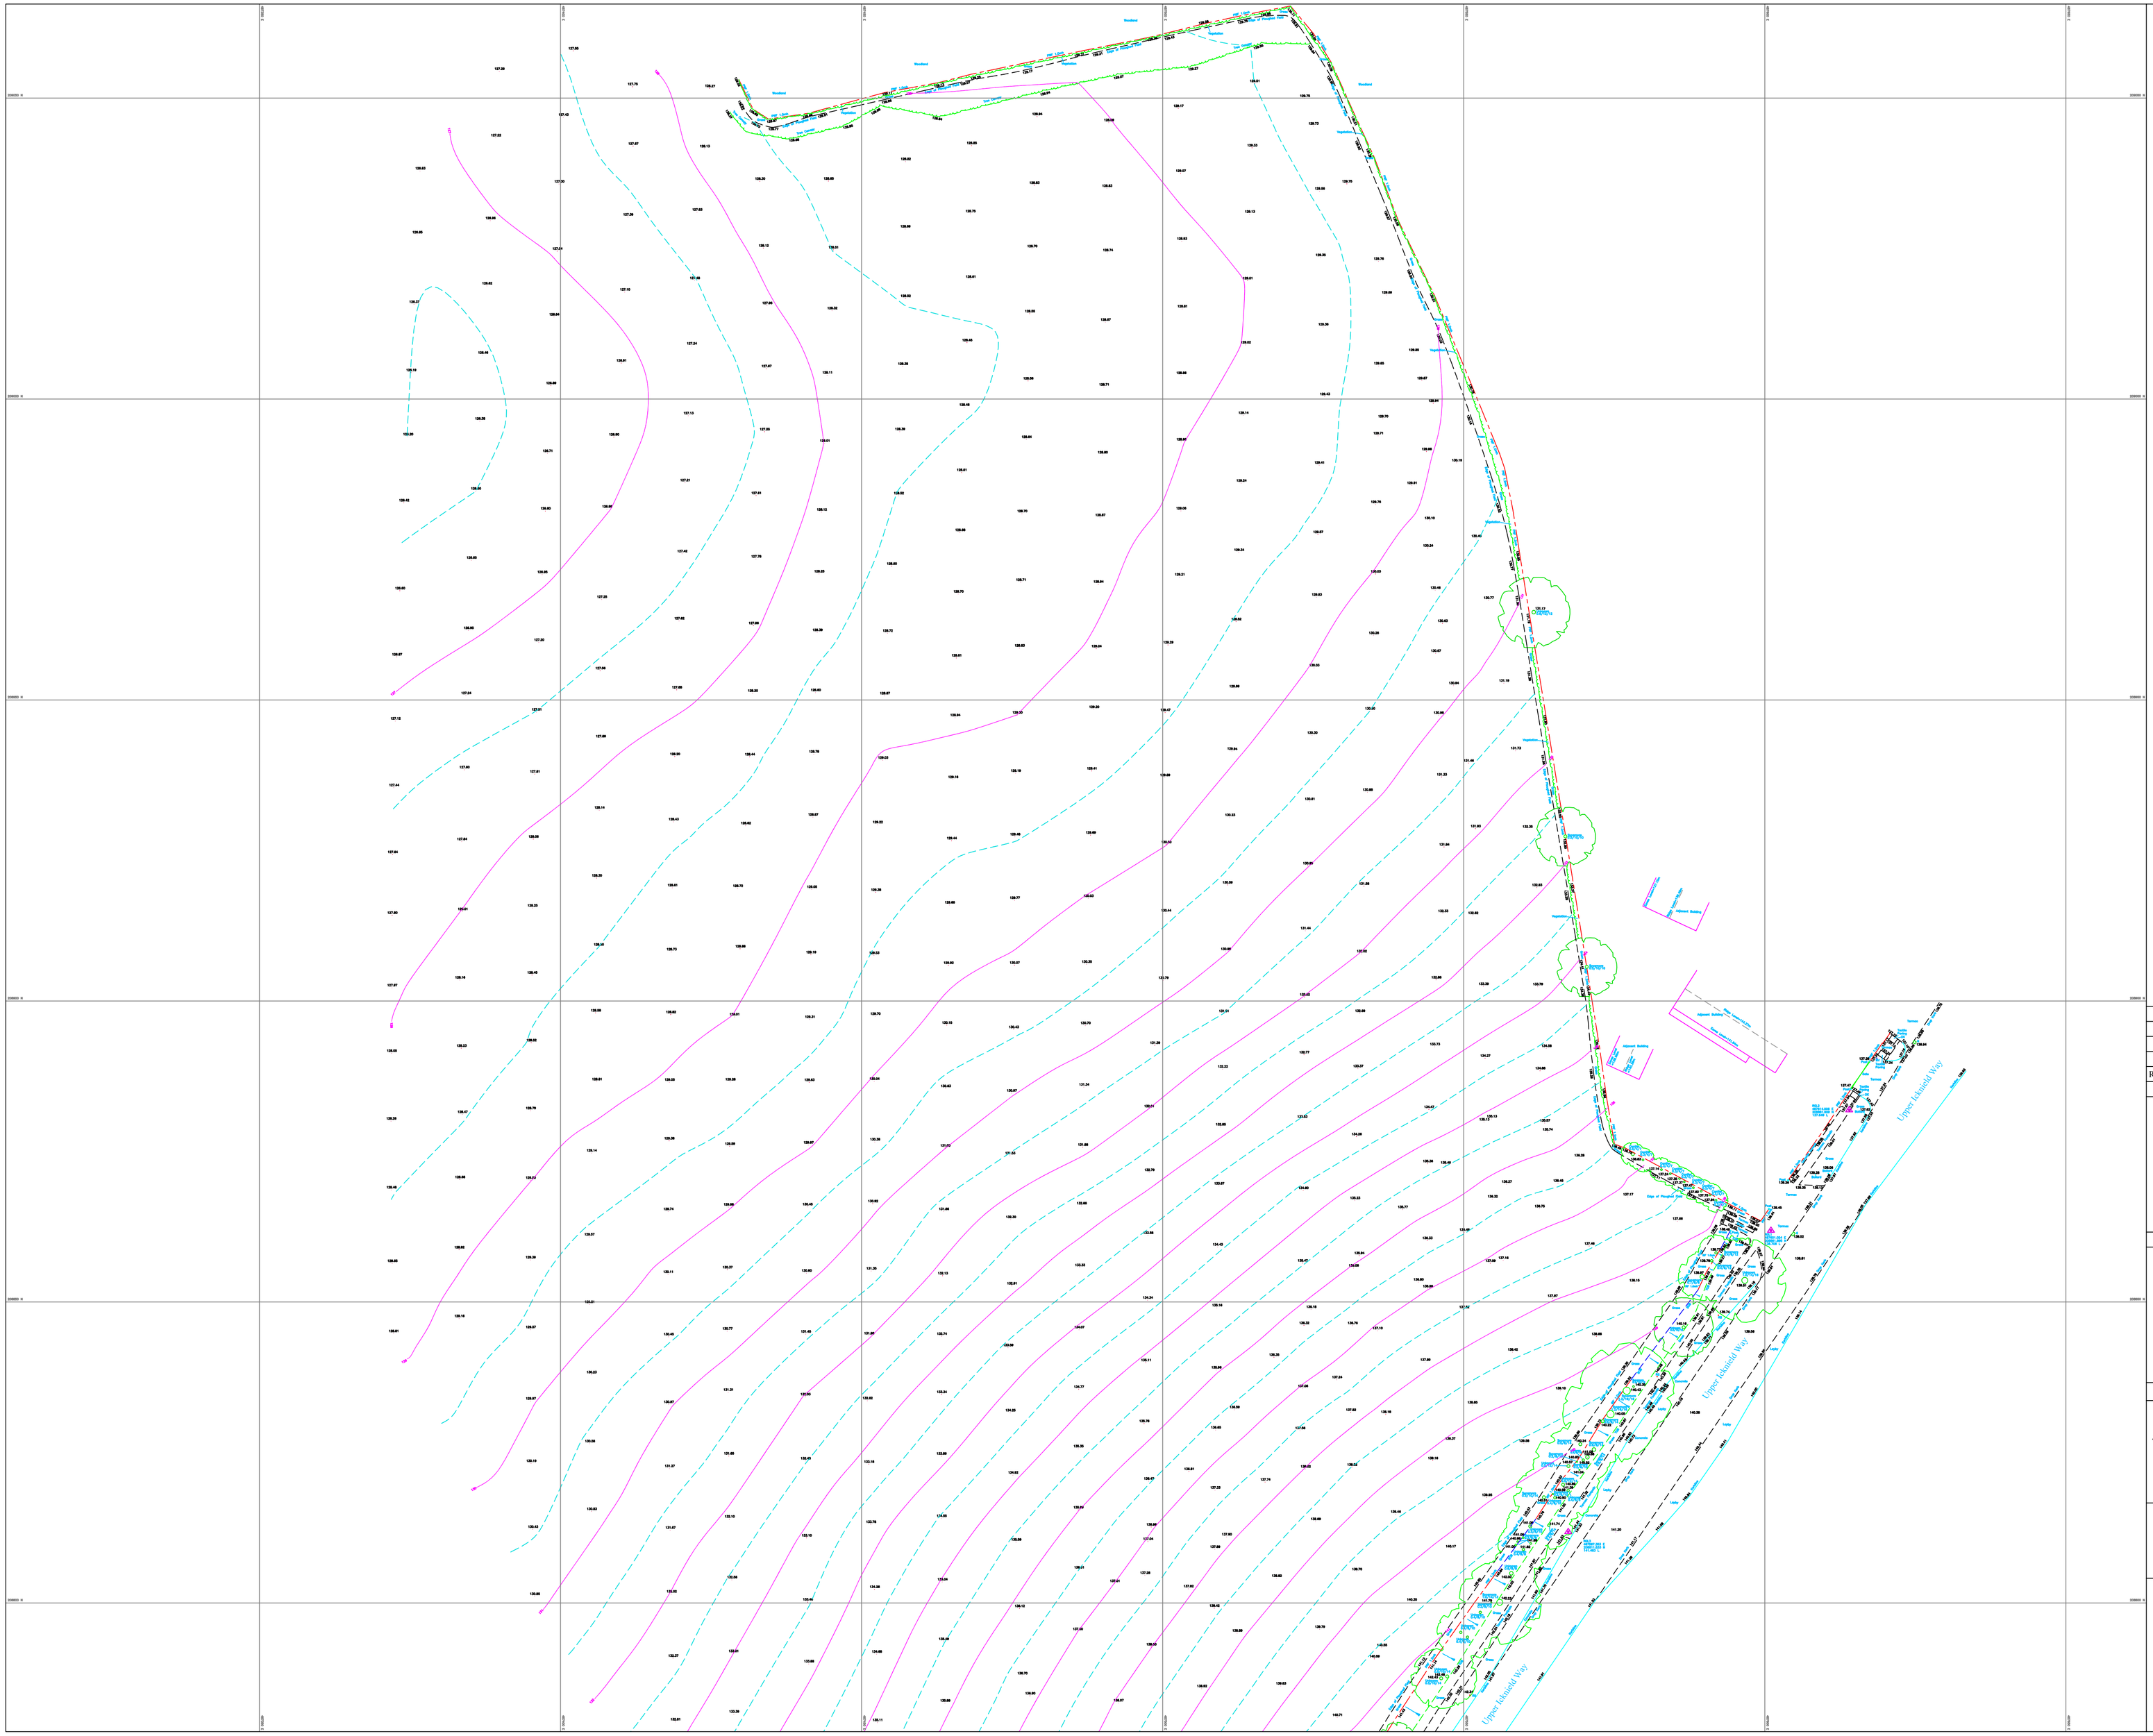

Legend

BT	British Telecom
CATV	Cable Television
CB	Control Box
CBF	Closed Board Fence
CBP	Concrete Block Paving
CL	Cover Level
CLF	Chain Link Fence
CPS	Concrete Paving Slabs
DC	Drainage Channel
DK	Drop Kerb
DP	Down Pipe
ER	Earth Rod
FB	Flowerbed
FH	Fire Hydrant
FP	Flag Pole
G	Gully
GV	Gas Valve
IC	Inspection Cover
IRF	Iron Railing Fence
IL	Invert Level
KW	Kerb Weir
LP	Lamp Post
MH	Manhole
MKR	Marker Post
P	Post
PRF	Post & Rail Fence
PS	Pipe Size
PWF	Post & Wire Fence
RE	Rodding Eye
RN	Road Name
RS	Road Sign
SY	Stay Wire
Sycamore MB	Species Multi Bowl
0.3/4/8	Trunk(Dia)/Spread(Rad)/Height(Approx)
TL	Traffic Light
TOB	Top of Bank
TP	Telegraph Pole
UTL	Unable To Lift
VP	Vent Pipe
WL	Water Level
WV	Water Valve
(2.70)	Ceiling Height/Level (metres)
(2.70)f	False Ceiling Height/Level (metres)
2.42	Beam Height/Level (metres)
f=s=1.50	Floor to Sill Height/Level (metres)
s-h=0.67	Sill to Head Height/Level (metres)
+ 50.00	Finished Floor Level (metres)
+ 52.00	Ceiling/Beam Level (metres)
→	All Arrows Indicate Direction Up
50.00 (2.50) ▽	Floor Level (Ceiling Height)
△0.00	Soffit Level
CHT 110.83 LHT 112.98	Sill Level Lintel Level
1.50 / 2.02	Door Width / Door Height

Rev	Int	Date	Description

Client

Sports Clubhouses Ltd
182 Brighton Road
Coulsdon
Surrey
CR5 2NH

Job Title

Wendover Cricket Pitch
Wendover

Contours

Drawn AJL

Levelling

All levels relate to OS Active Network

Scale
1:500 @A1

Date of Survey
November 2016

Notes

Drawing Number
RGL-16-2515-02

RGL Surveys Ltd
Land & Measured Building Surveyors
Building S3
Westcott Venture Park
Westcott
Bucks HP18 0XB
Tel: 01296 651833
Email: mail@rglsurveys.co.uk
www.rglsurveys.co.uk