A1

20/027/P-111

PLANNING

g:\2020\2020-027\c. deliverables\4 acad\plp-111.dwg

Index	Revision	Date	Int	Chk'd
-	FOR PLANNING	02.11.21	NON	NON

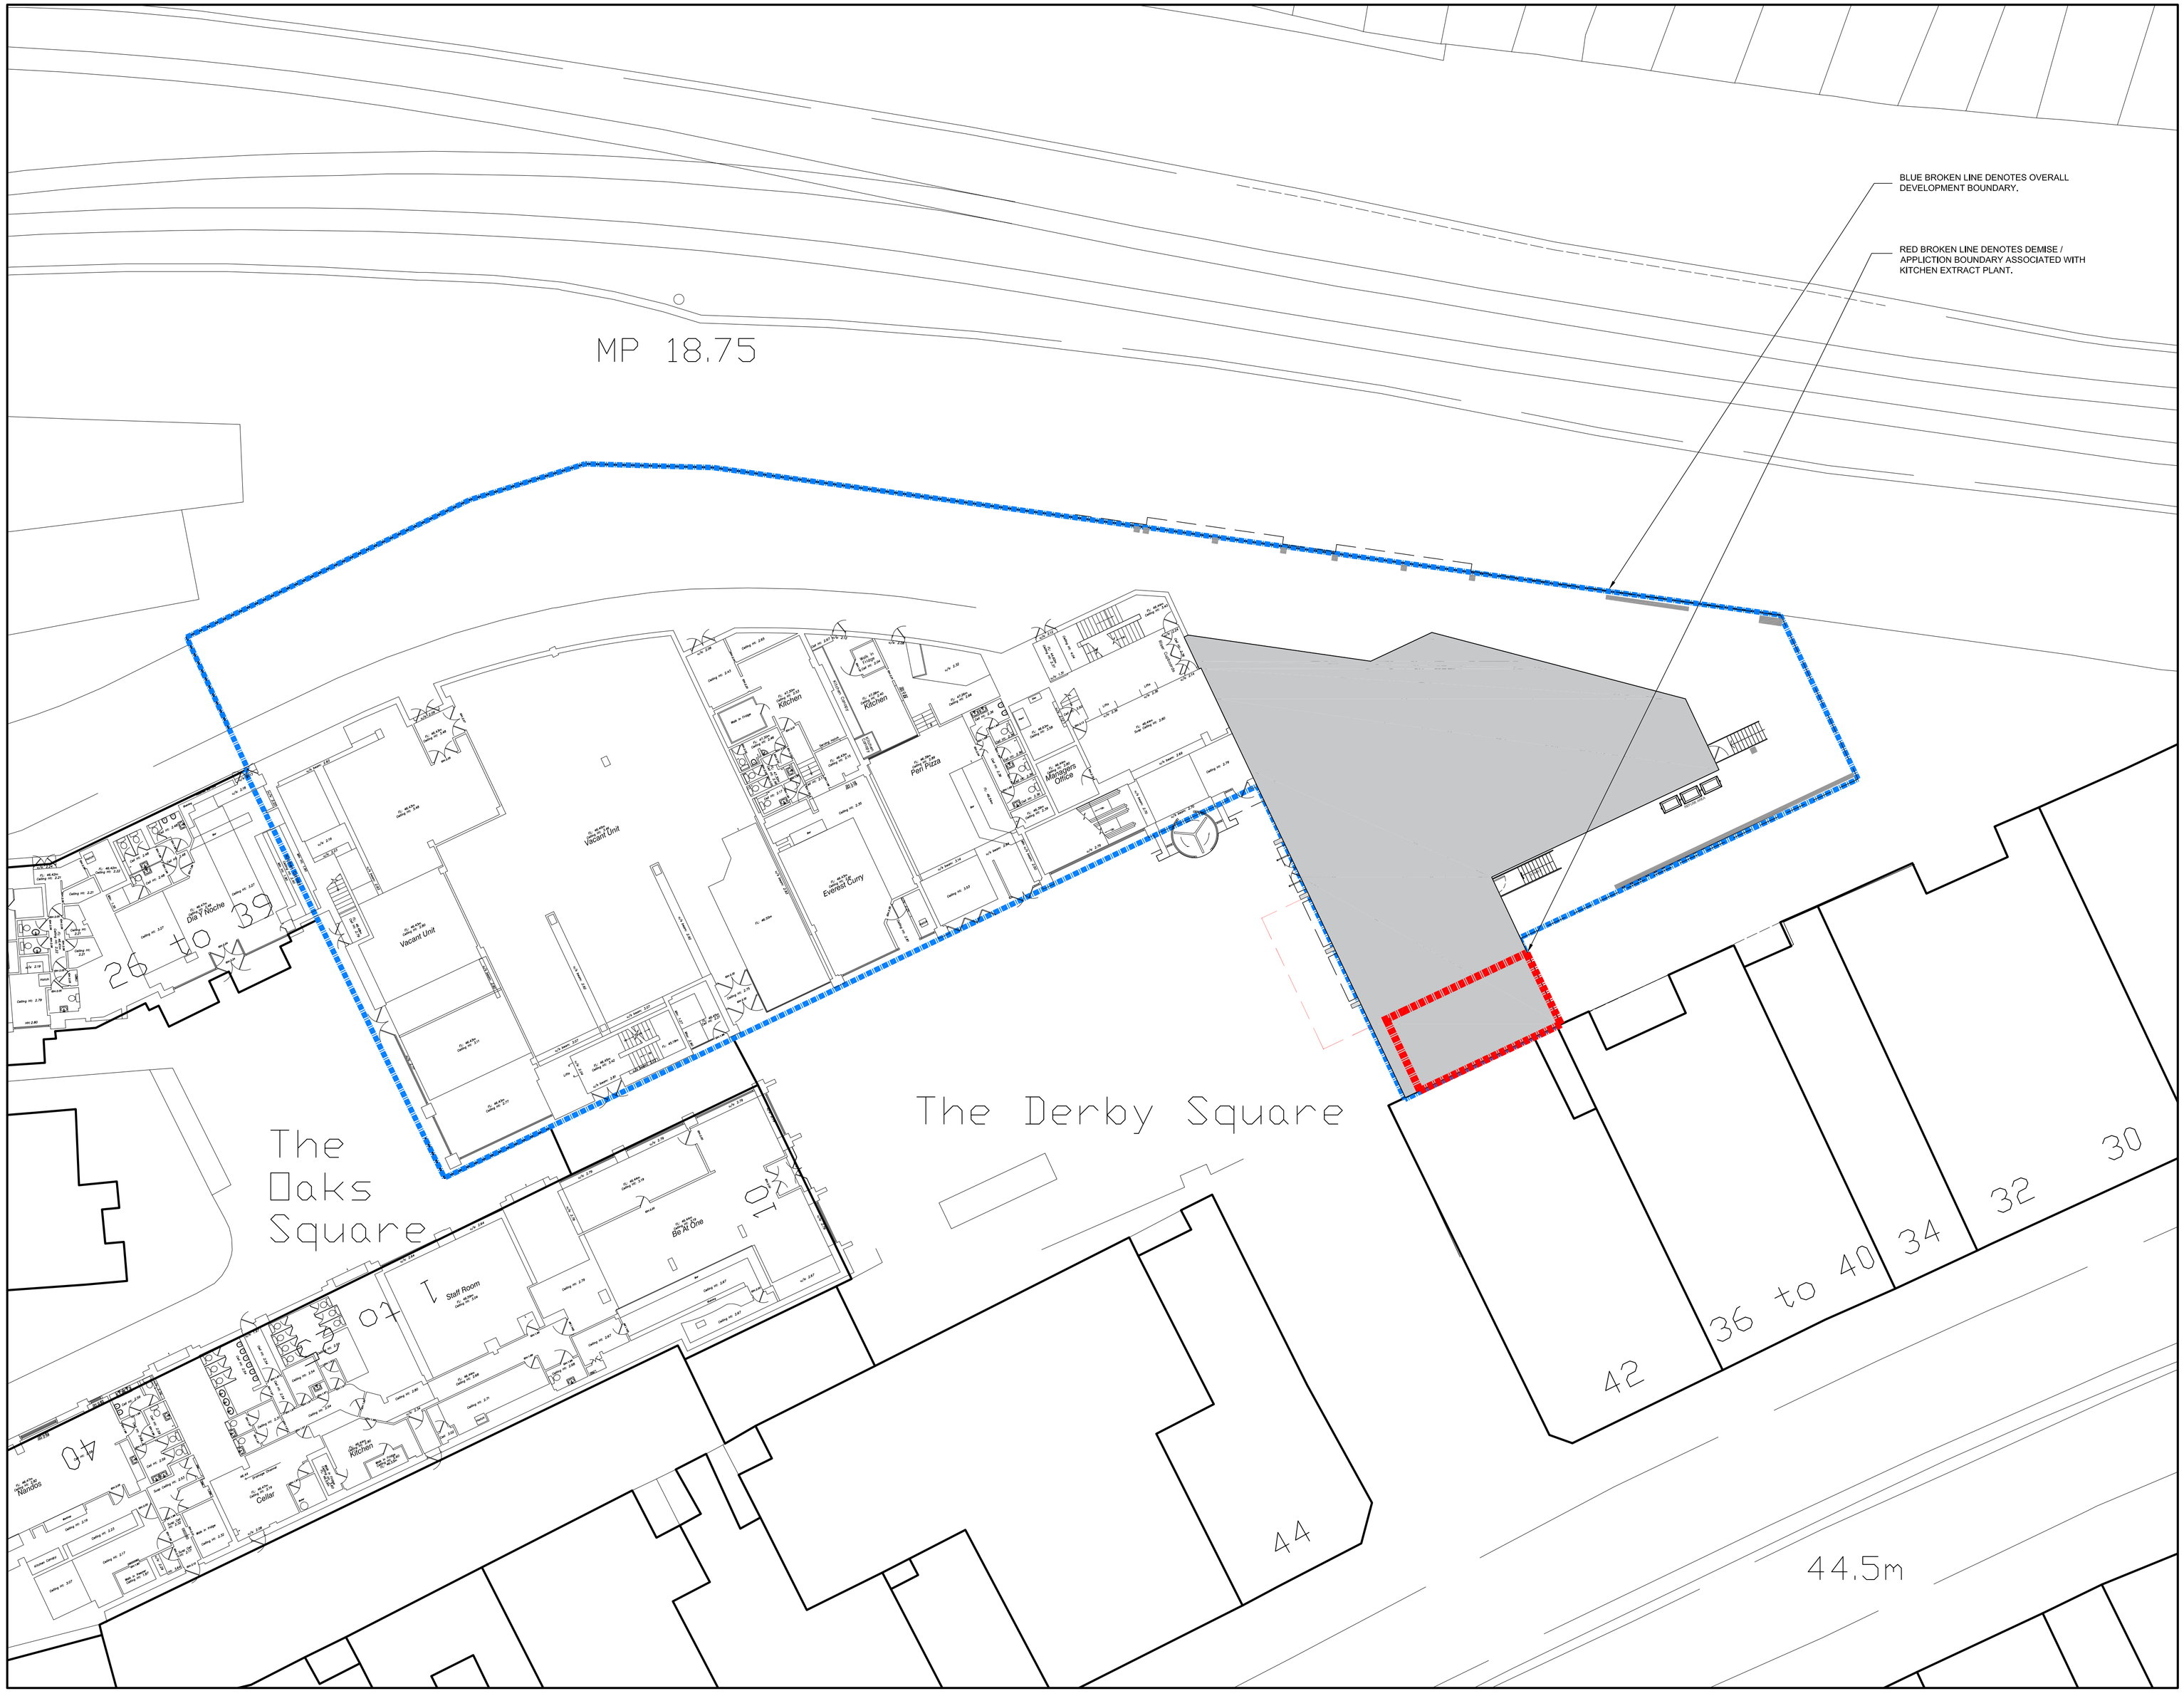

APPROXIMATE NORTH

LYONS+SLEEMAN+HOARE | **Architects**

Nero Brewery, Cricket Green, Hartley Wintney, Hants RG27 8QA
Tel: 01252 844144 Fax: 01252 844800 Web: www.lshsarch.co.uk

Job
PICTUREHOUSE
EPSOM

Drawing
SITE LAYOUT PLAN

Scale	Date	Director	Author
1:200	OCT '21	NON	PP

Job No	Drg No	Rev	Check
	20/027/P-111	-	--

This drawing may be scaled or cross referenced to the scale bar for Planning Application purposes only. Do not scale for any other purpose, use figured dimensions only. Subject to site survey and all necessary consents. All dimensions to be checked by user and any discrepancies, errors or omissions to be reported to the Architect before work commences. This drawing is to be read in conjunction with all other relevant materials.

All figures are approximate and have been measured and expressed in a manner as defined by the current edition of the RICS/RSVA Code of Measuring Practice. Figures relate to the current stage of the project and any development decisions to be made on the basis of this information should include due allowance for the increases and decreases inherent in the design and building processes.

Reproduced from Ordnance Survey mapping under Licence Numbers AR152978 & 100020449

©LYONS+SLEEMAN+HOARE Ltd