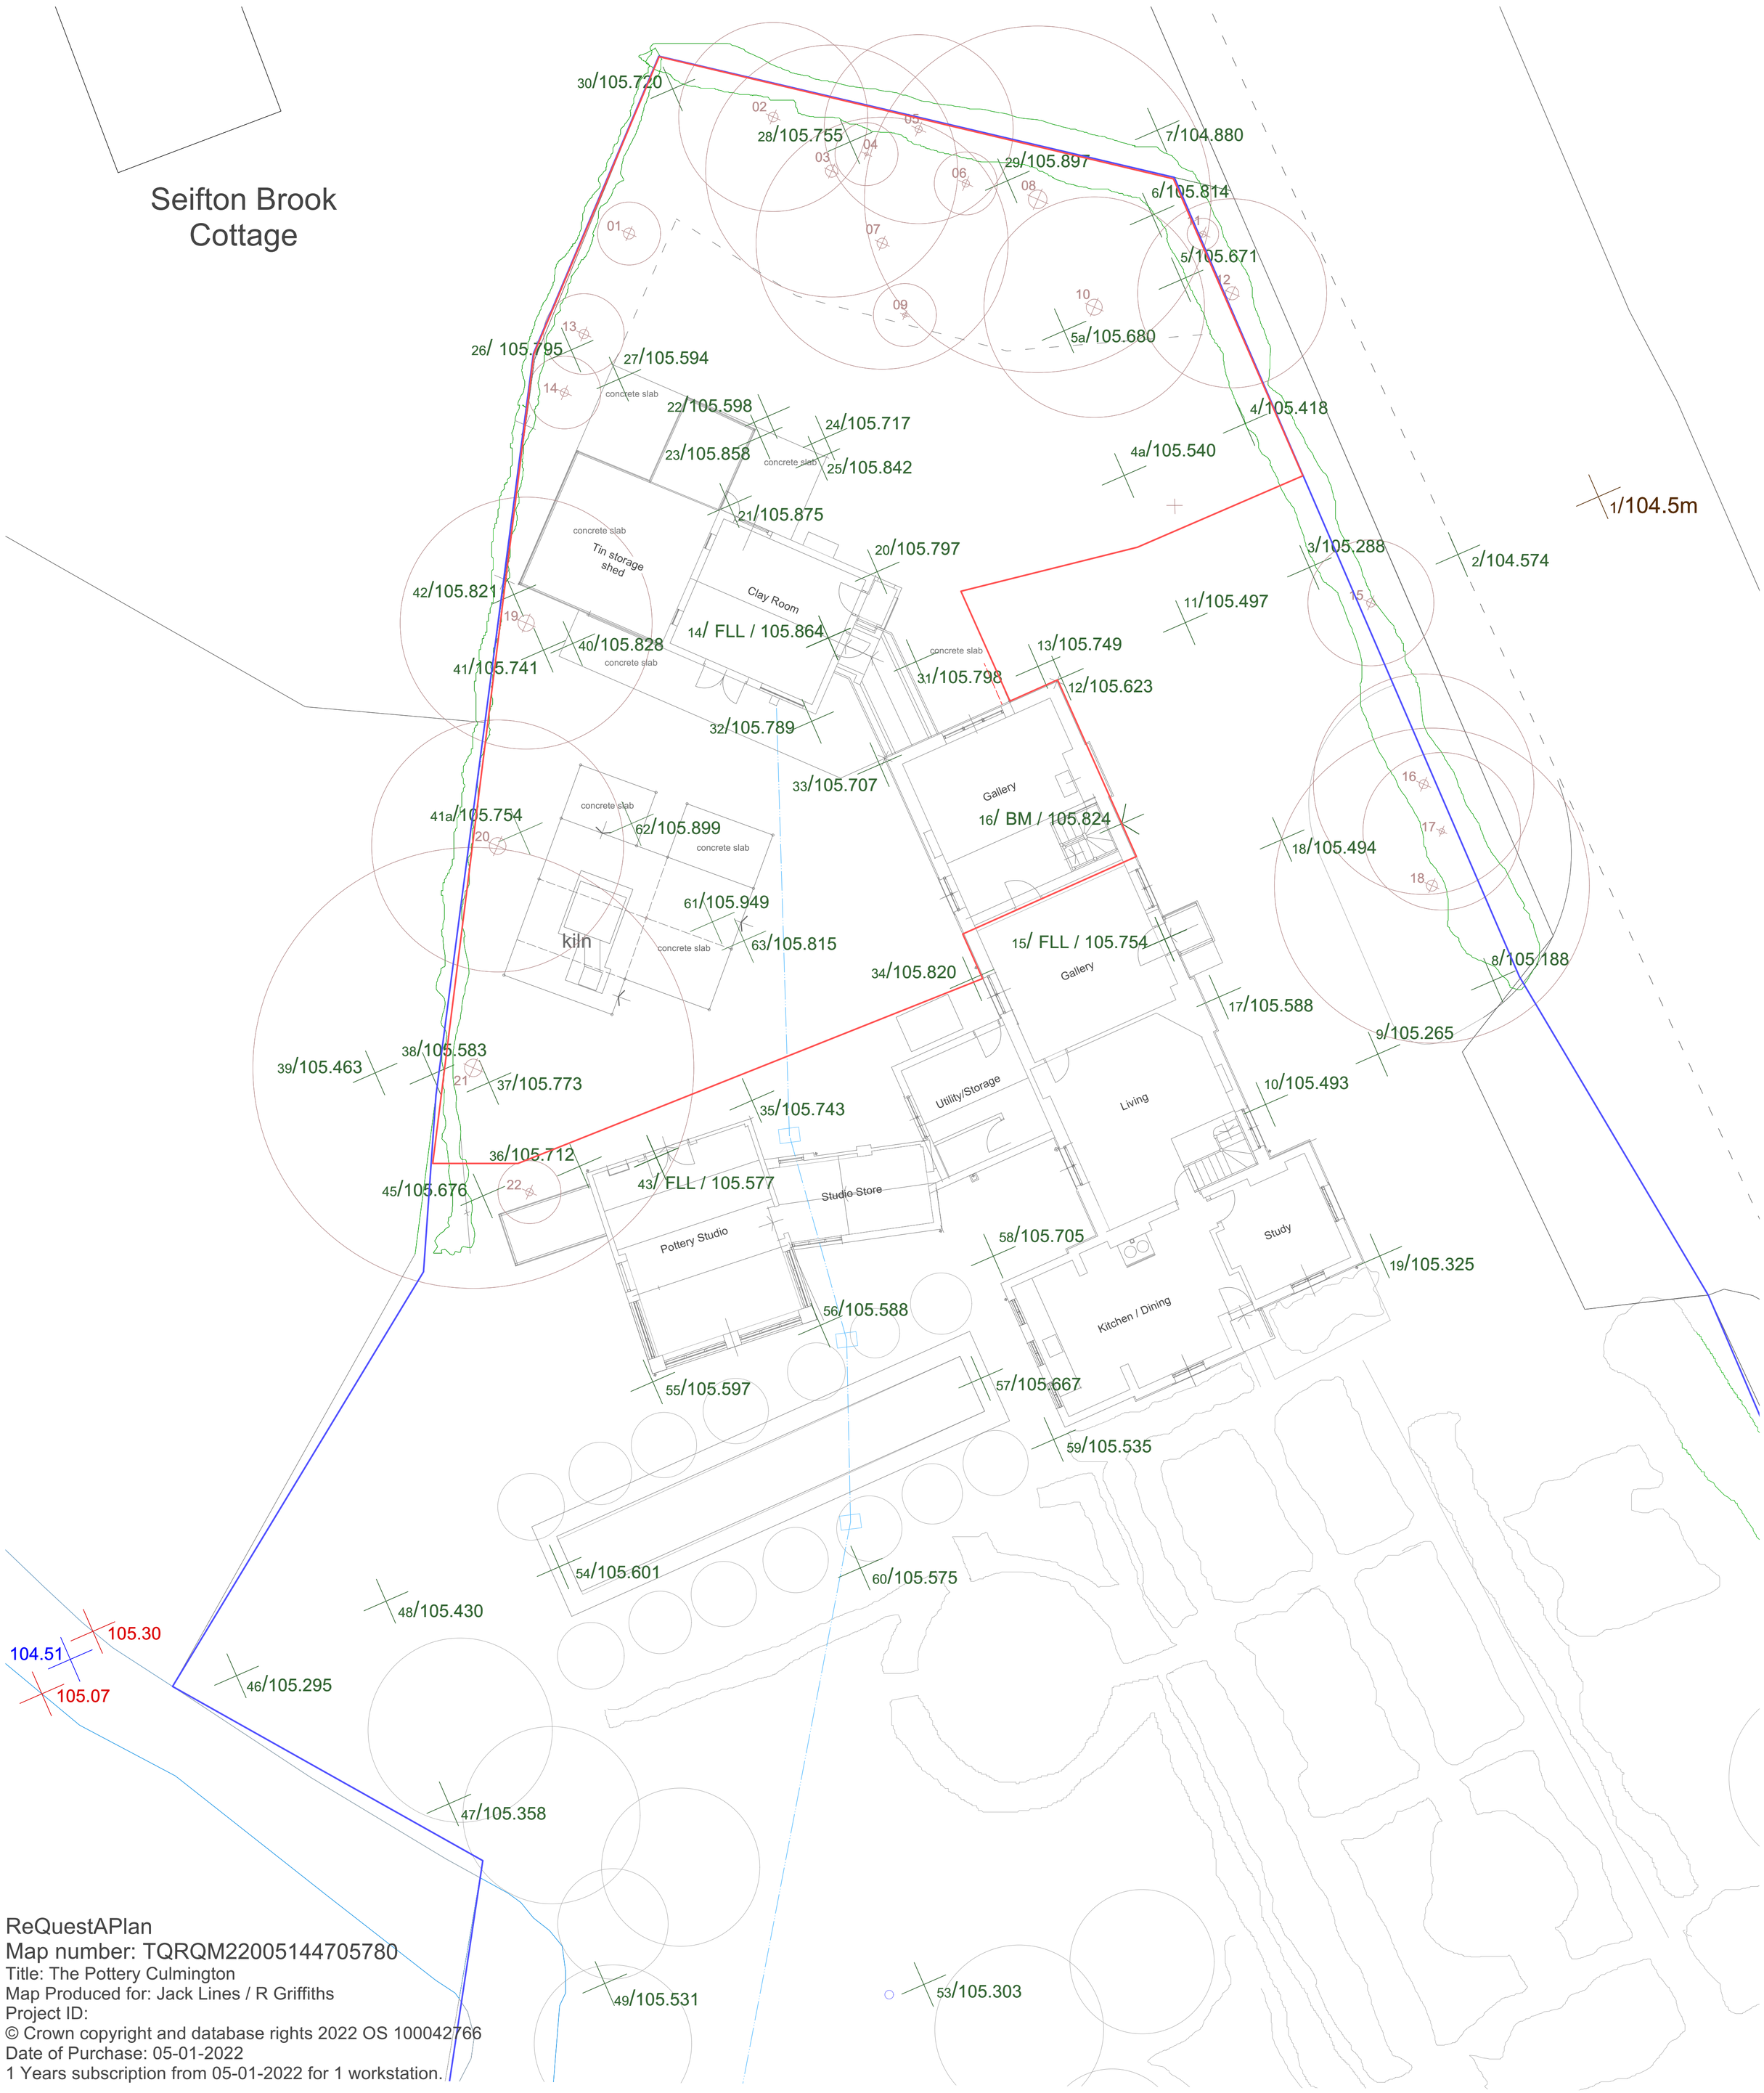

ReQuestAPlan
Map number: TQRQM22005144705780
Title: The Pottery Culmington
Map Produced for: Jack Lines / R Griffiths
Project ID:
© Crown copyright and database rights 2022 OS 100042766
Date of Purchase: 05-01-2022
1 Years subscription from 05-01-2022 for 1 workstation.

Existing Ground Floor Plan

Level Key :
Brown : AOD Level /Ordnance datum / Highway.
Green : AOD Survey levels / Topographical survey . Jan.2021.
Red : AOD Bank top Levels / EA survey . Nov.2012.
Blue : AOD Water Levels / EA survey Nov.2012.

A	05.01.22	OS map ref. added
Revision		

Drawing Title:
The Pottery
Topographical Survey

Drawing Number: RG-EP-01

Scale	1:100 at A1		
Date	05.11.21	Page	4 of 12

jacklines12@hotmail.co.uk 07904436078