377850 E | 377900 E | 377950 E | 378000 E | 378050 E | 378100 E | 378150 E | 378200 E

224000 N

223950 N

223900 N

223850 N

223800 N

223750 N

223700 N

223650 N

223600 N

223550 N

223500 N

LEGEND

DRAINAGE
- cv cover
- dc drainage channel
- fd foul drain
- gy gully
- I.C. Inspection Chamber
- M.H. manhole
- re rodding eye
- rwp rainwater pipe
- sd storm drain
- svp soil vent pipe

WALLS
- bk brick wall
- cw concrete wall
- es edging stones
- sw stone wall
- tw top of wall

FENCES
- ba barrier
- bw barbed wire
- cb closeboard
- ci corrugated iron
- cl chainlink
- cp concrete post
- gt gate
- ll larch lap
- mp metal post
- mr metal rail
- pa palisade
- pr post & rail
- pw post & wire
- wf wood fence
- wp wood post

LEVELS
- C.L. Cover Level
- F.L. Floor Level
- I.L. Invert Level
- OSBM Ordnance Survey Bench Mark
- T.L. Threshold Level
- W.L. Water Level

ROADS
- dk drop kerbs
- ek edging kerbs
- rs road sign
- ts tactile slabs
- we wood edging
- se setts
- sf flush setts
- sr raised setts

SERVICES
- bs bus shelter
- bt British Telecom
- catv cable tv
- ep electricity pole
- fh fire hydrant
- kl keep left bollard
- lp lamp post
- ohc overhead cable
- pk phone kiosk
- sv stop valve
- sy stay wire
- tl traffic lights
- tp telegraph pole

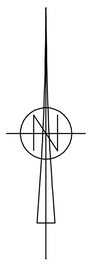

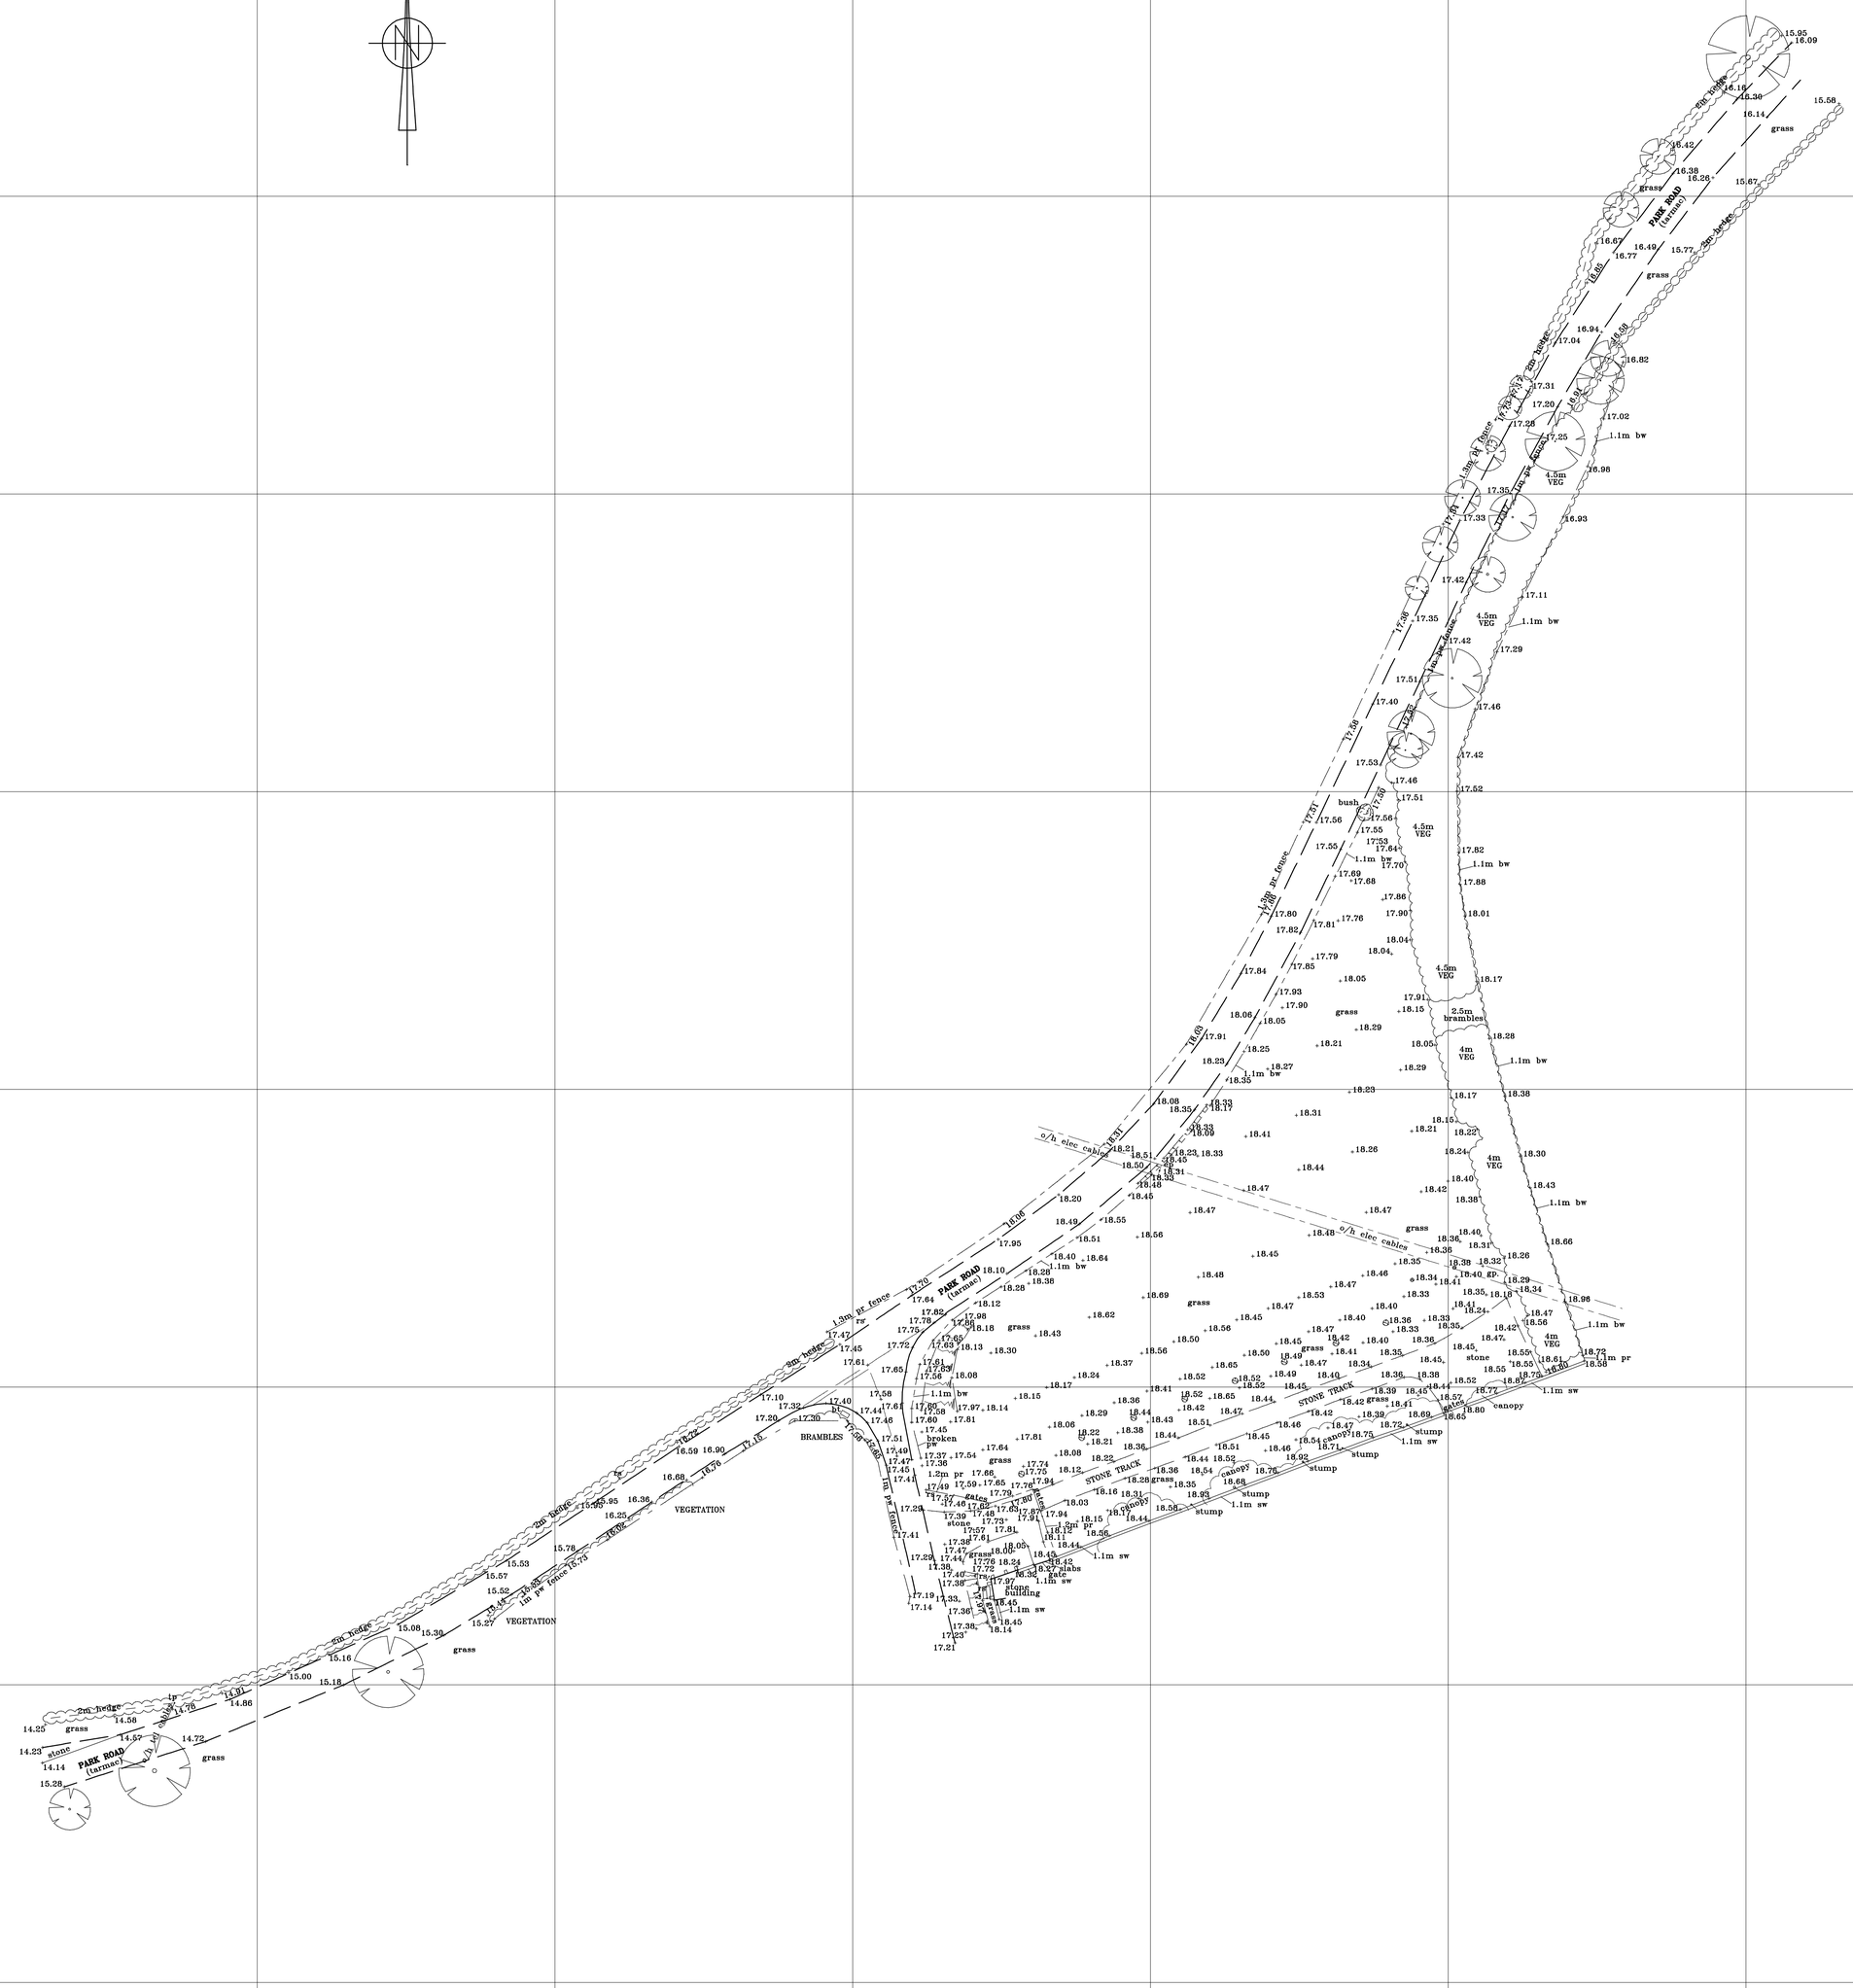

NOTE:
GRID AND LEVELS TO ORDNANCE SURVEY.

RUXTON SURVEYS

The Long Barn
Mitre Farm
Corse Lawn
Gloucestershire
GL19 4NG

Tel. 01684 217217
Mob. 07831 861822

www.ruxtonsurveys.co.uk
enquiries@ruxtonsurveys.com

LOCATION:
HARTPURY CHURCH
PARK ROAD
GLOUCESTERSHIRE
GL19 3DE

CLIENT:
HARTPURY HERITAGE TRUST

DRAWING TITLE:
SITE SURVEY

SCALE:	DATE:	SHEET SIZE:
1 to 500	JUNE 2021	A0

DRAWING NUMBER:	DRAWN BY:
21140/01	S.P.T./L.B.