WHILAND
DISABLED ACCESS

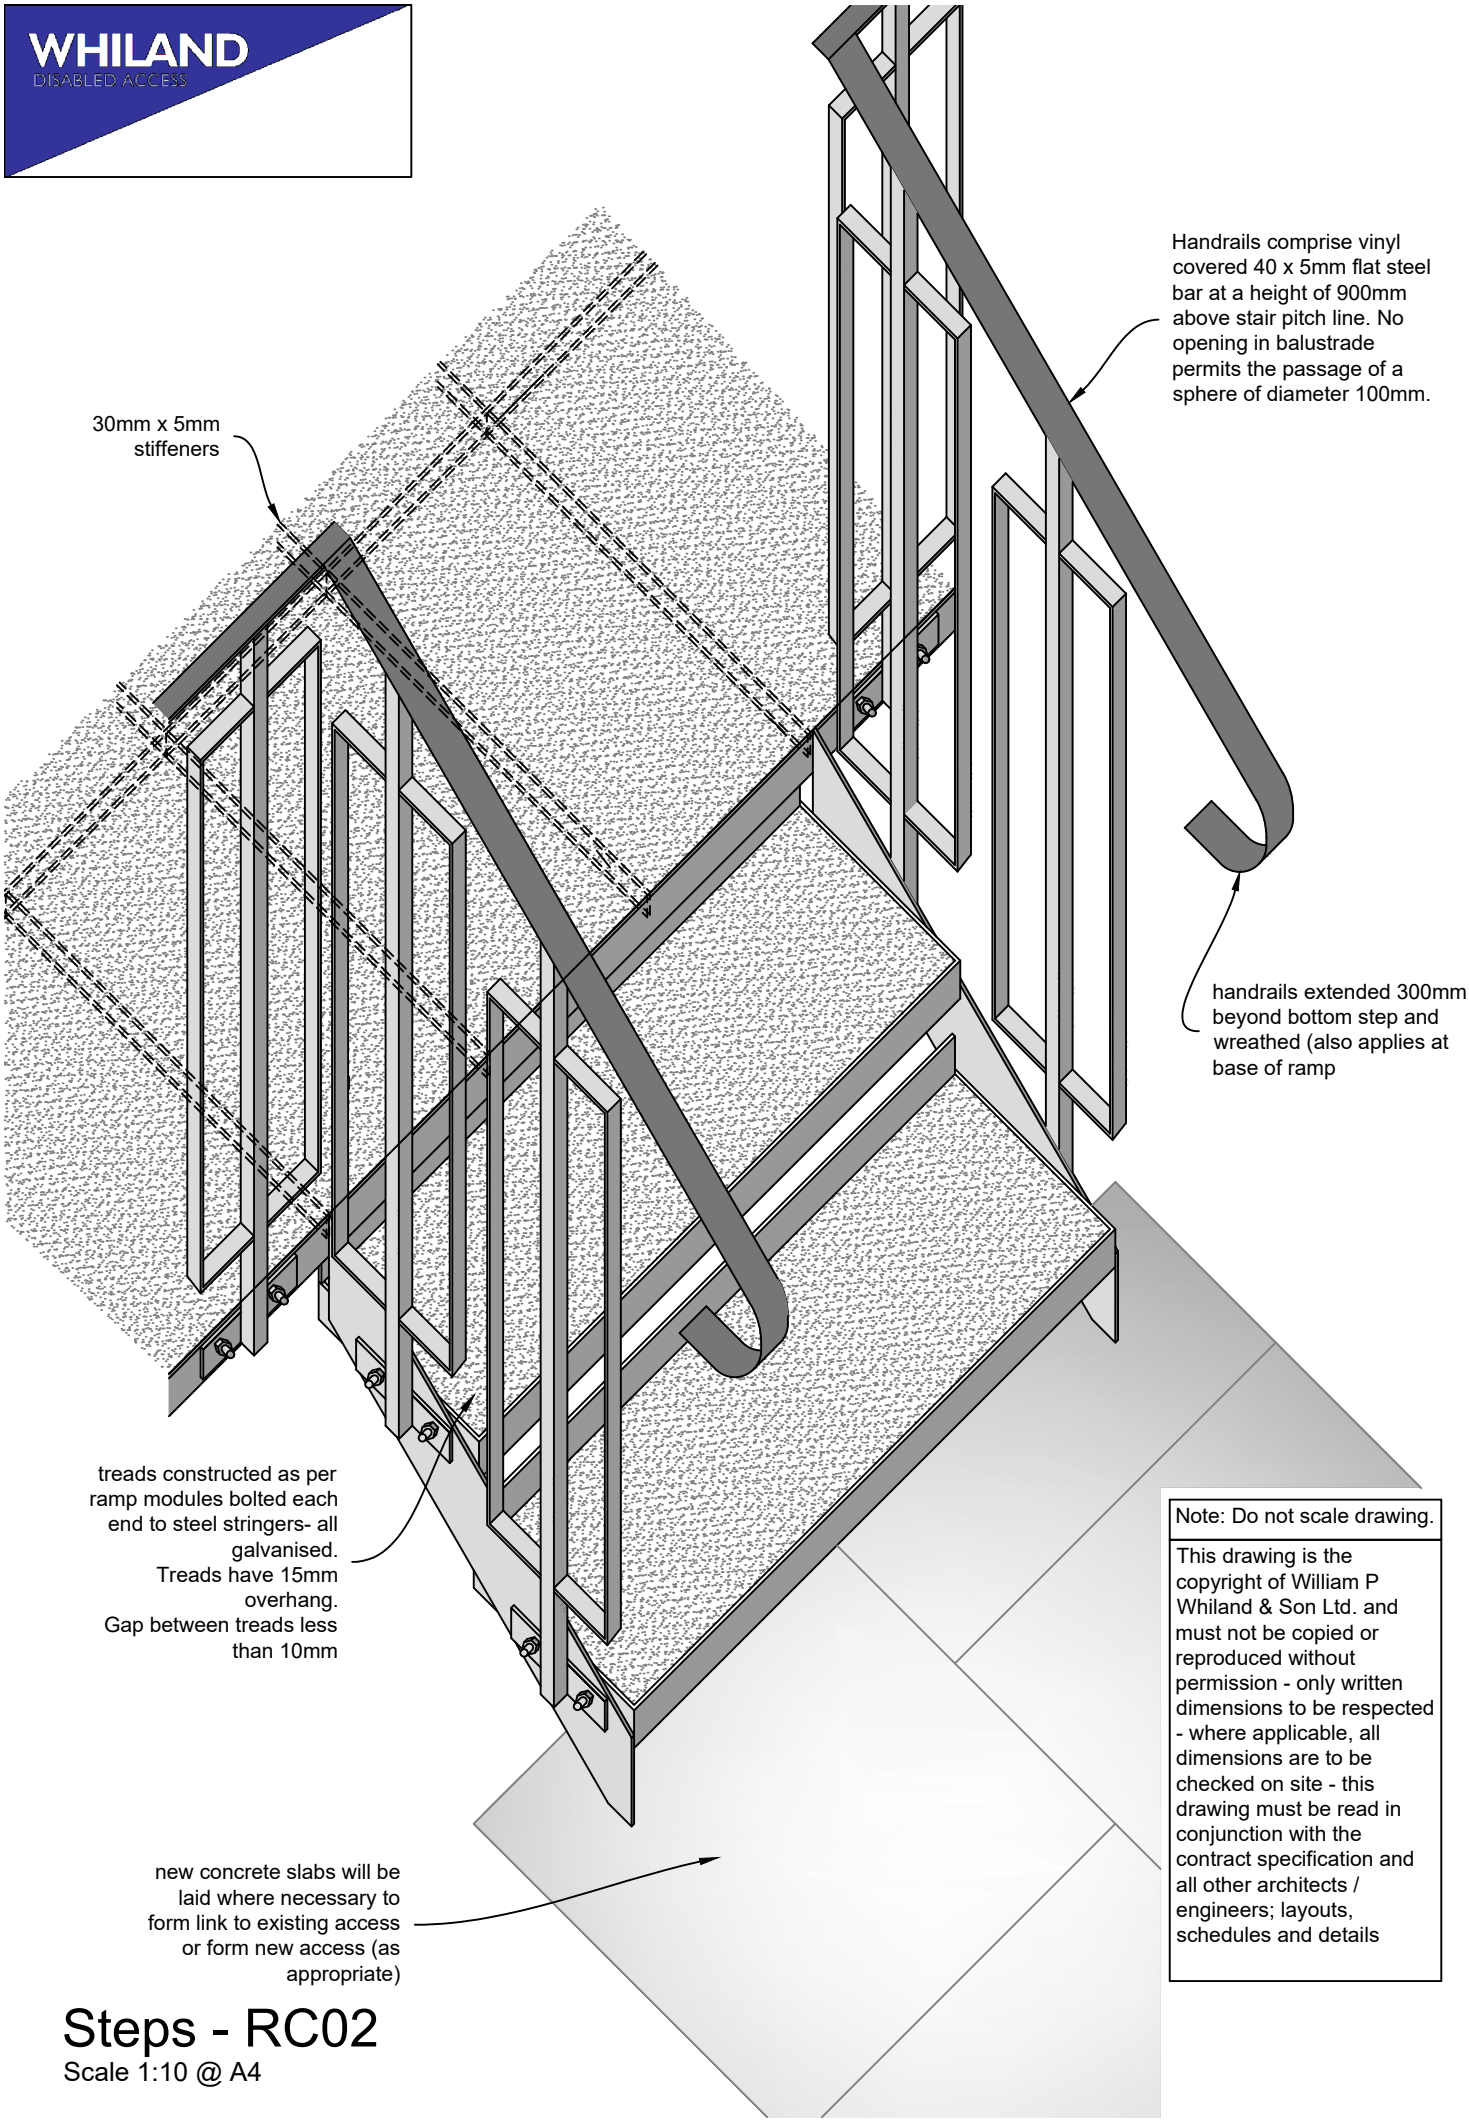

Note: Do not scale drawing.

This drawing is the copyright of William P Whiland & Son Ltd. and must not be copied or reproduced without permission - only written dimensions to be respected - where applicable, all dimensions are to be checked on site - this drawing must be read in conjunction with the contract specification and all other architects / engineers; layouts, schedules and details

Steps - RC02

Scale 1:10 @ A4