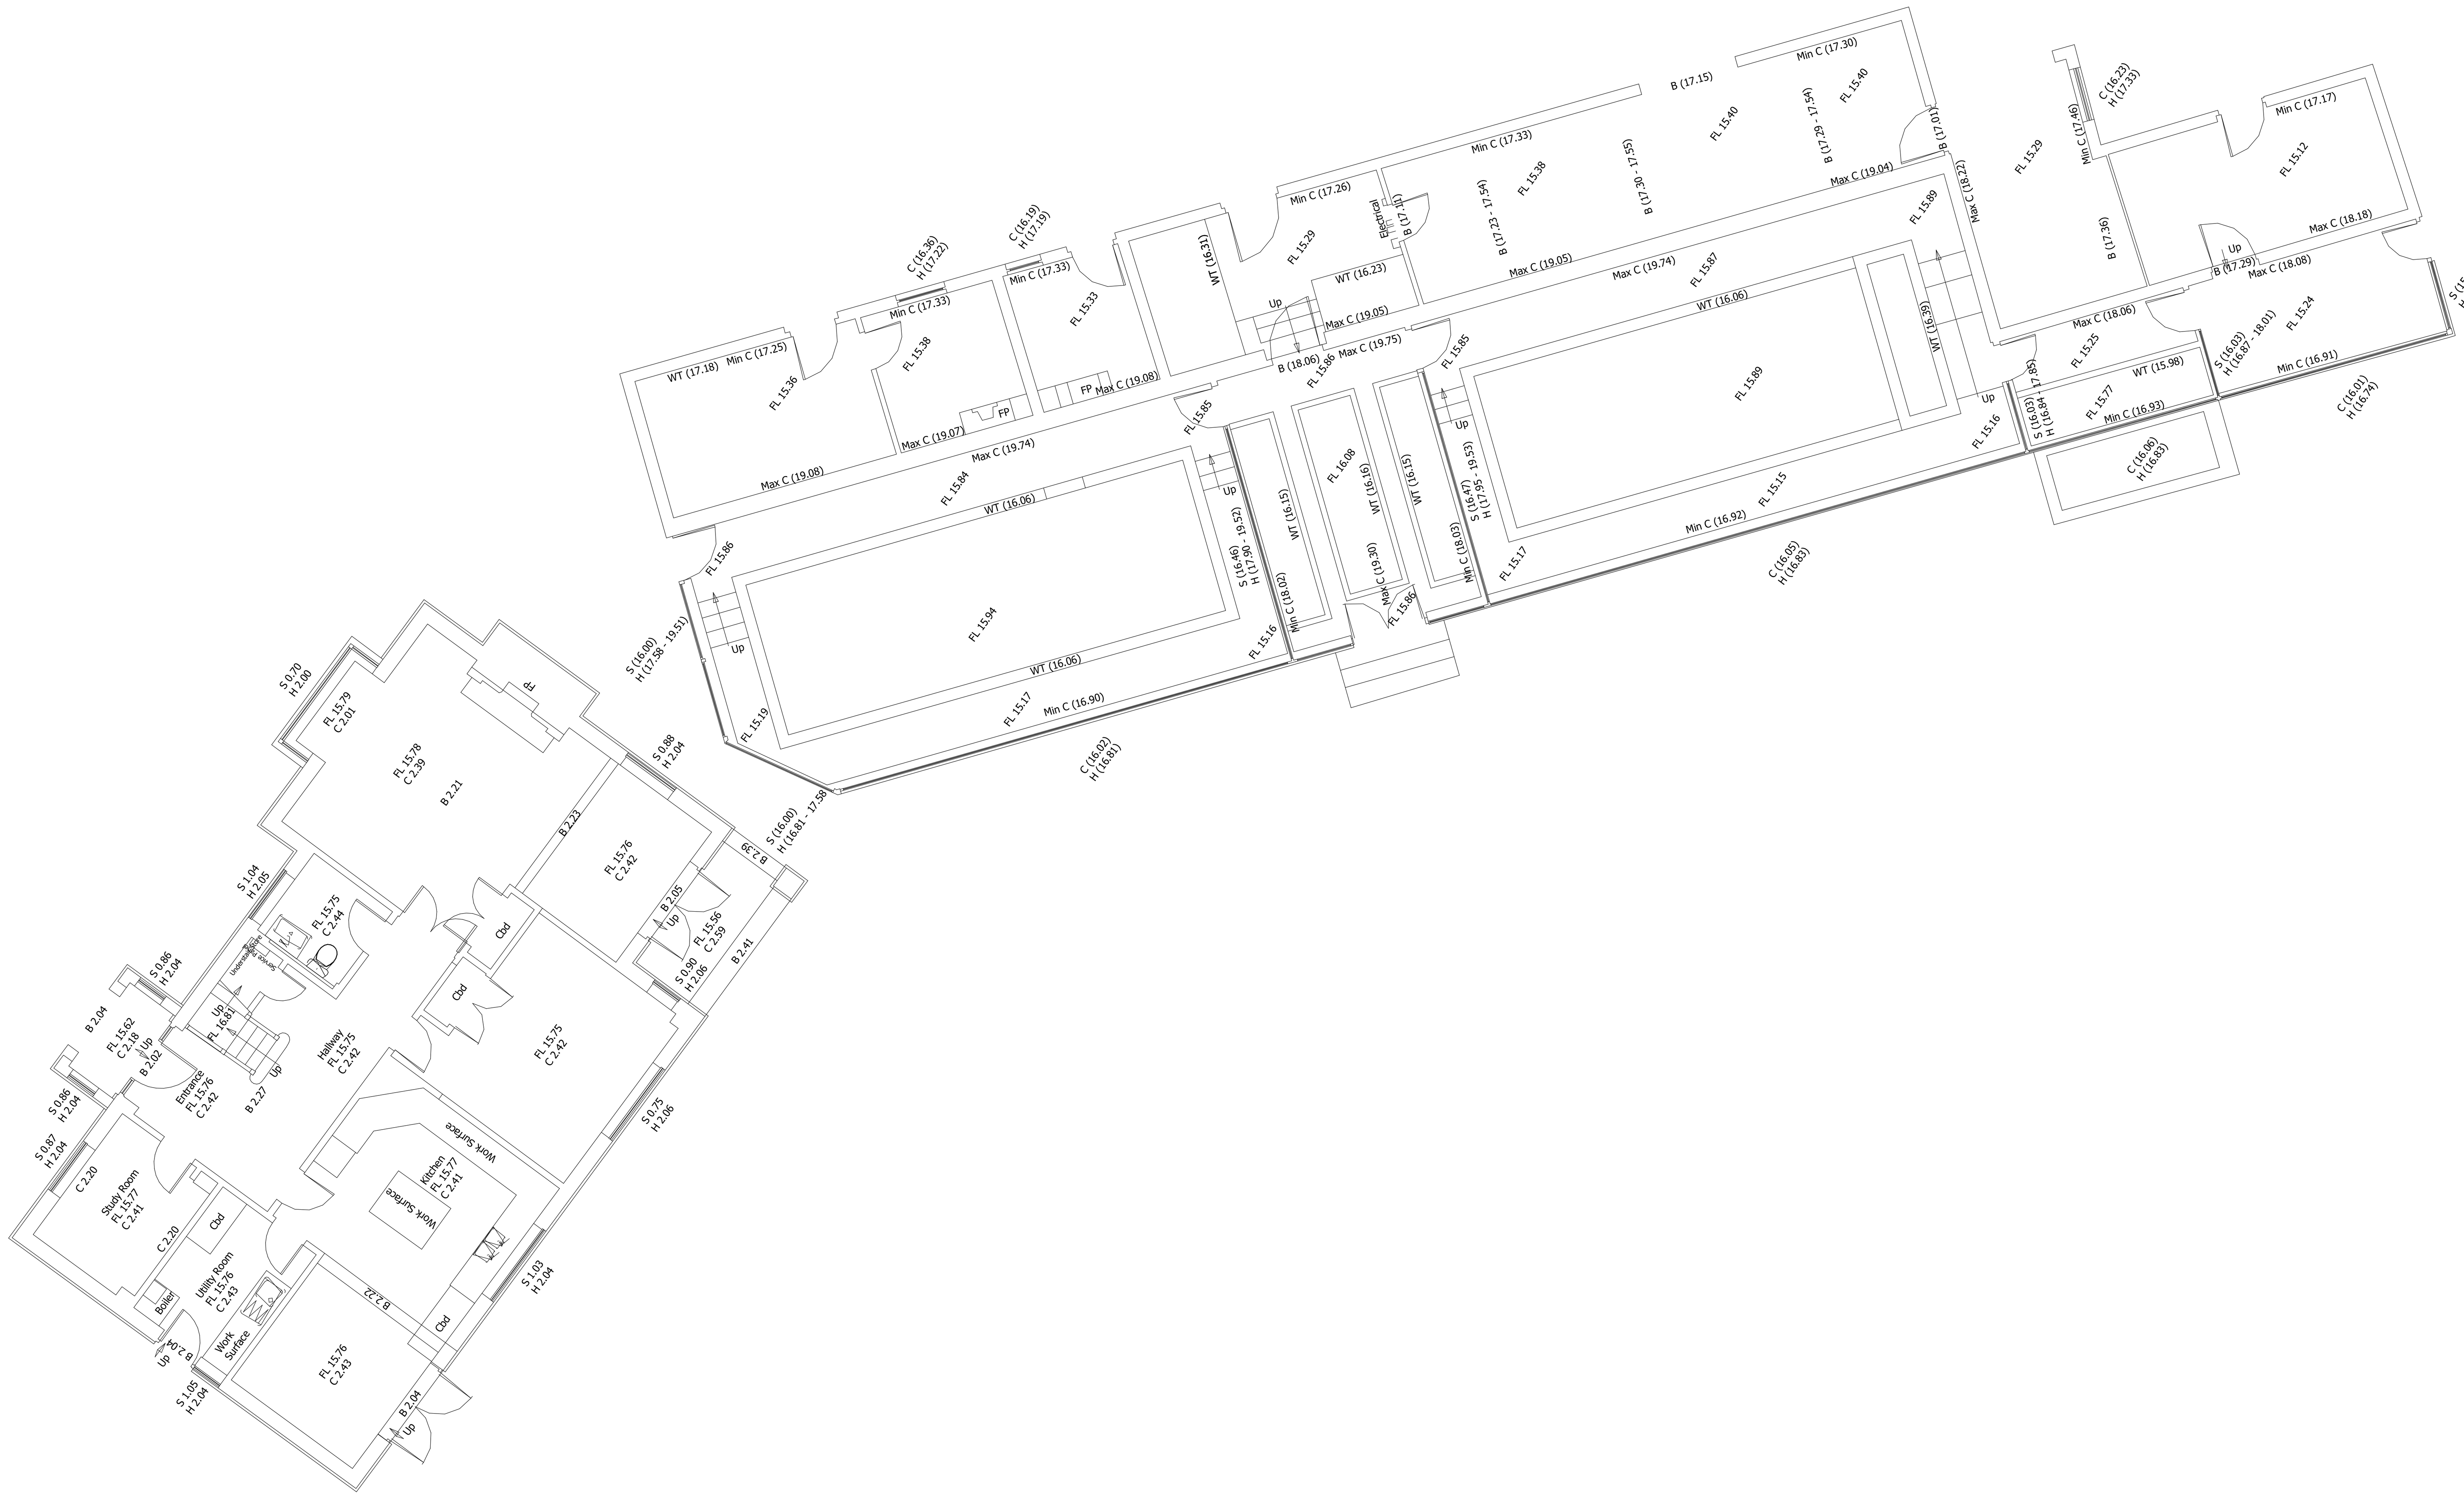

Existing Ground Floor Plan

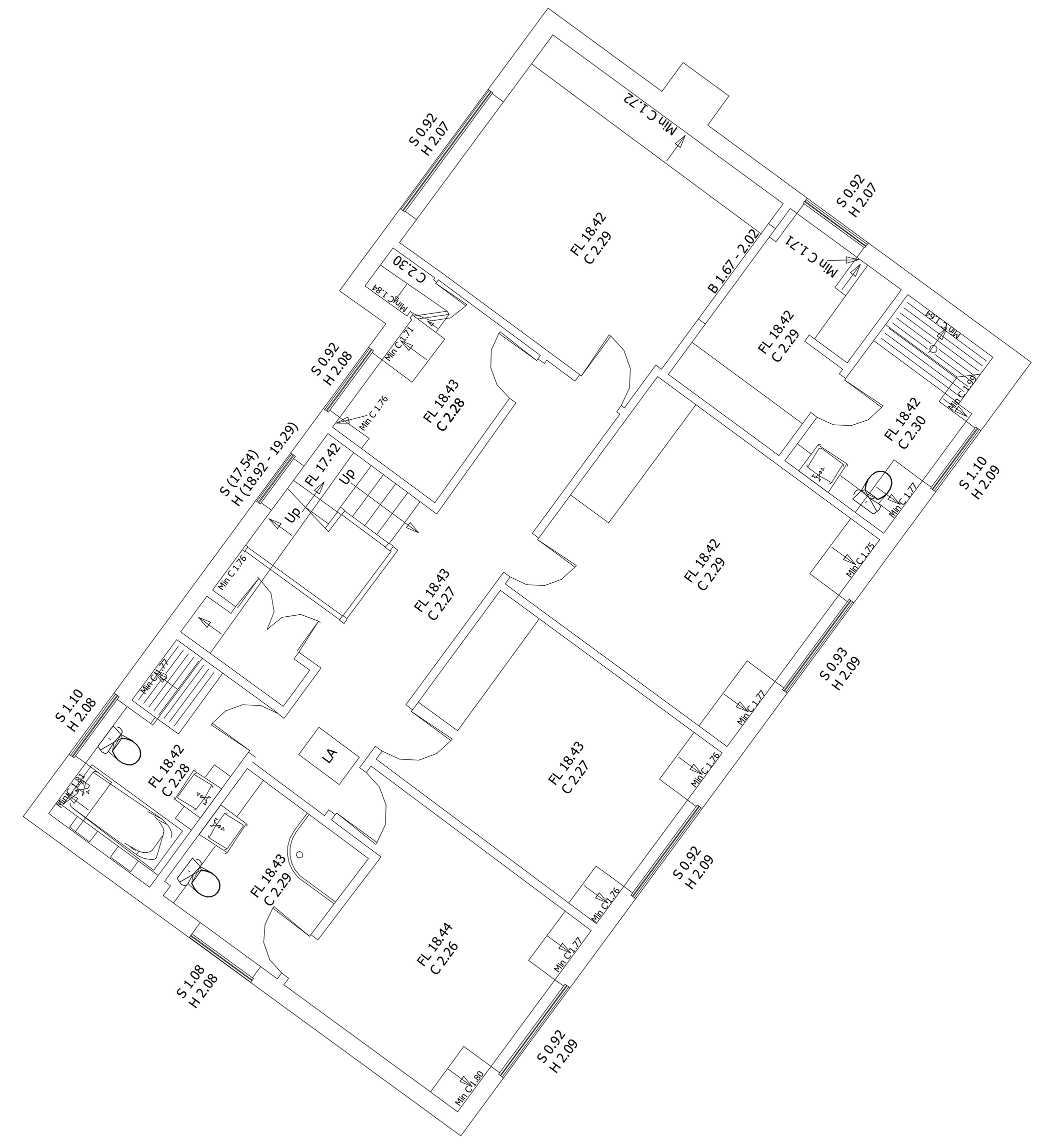

Existing First Floor Plan

House GIA

Ground Floor : 116.2m²

First Floor : 121.5m²

North

Scale 1:100

0 5 10 m

A	Planning Issue	21.03.22

PLANNING

studio four architects ltd

Tollgate Estates, Stanbridge Earls, Romsey S051 0HE
t: 01794 511255
romsey@s4architects.co.uk
www.studiofourarchitects.com

client Mr & Mrs Mancey

project The Walled Garden, Paulton's Park Estate

title Existing Floor Plans

scale	paper	drawn	checked
1 : 100	A1	LJH	CAL

date	job no.	dwg. no.	rev. no.
Mar 22	41112	010	A

file J:\410\41112 The Walled Garden, Paulton's Park Estate - Greenhouse Reconfiguration\drawings\13 Revit\41112 The Walled Garden 22022022.rvt