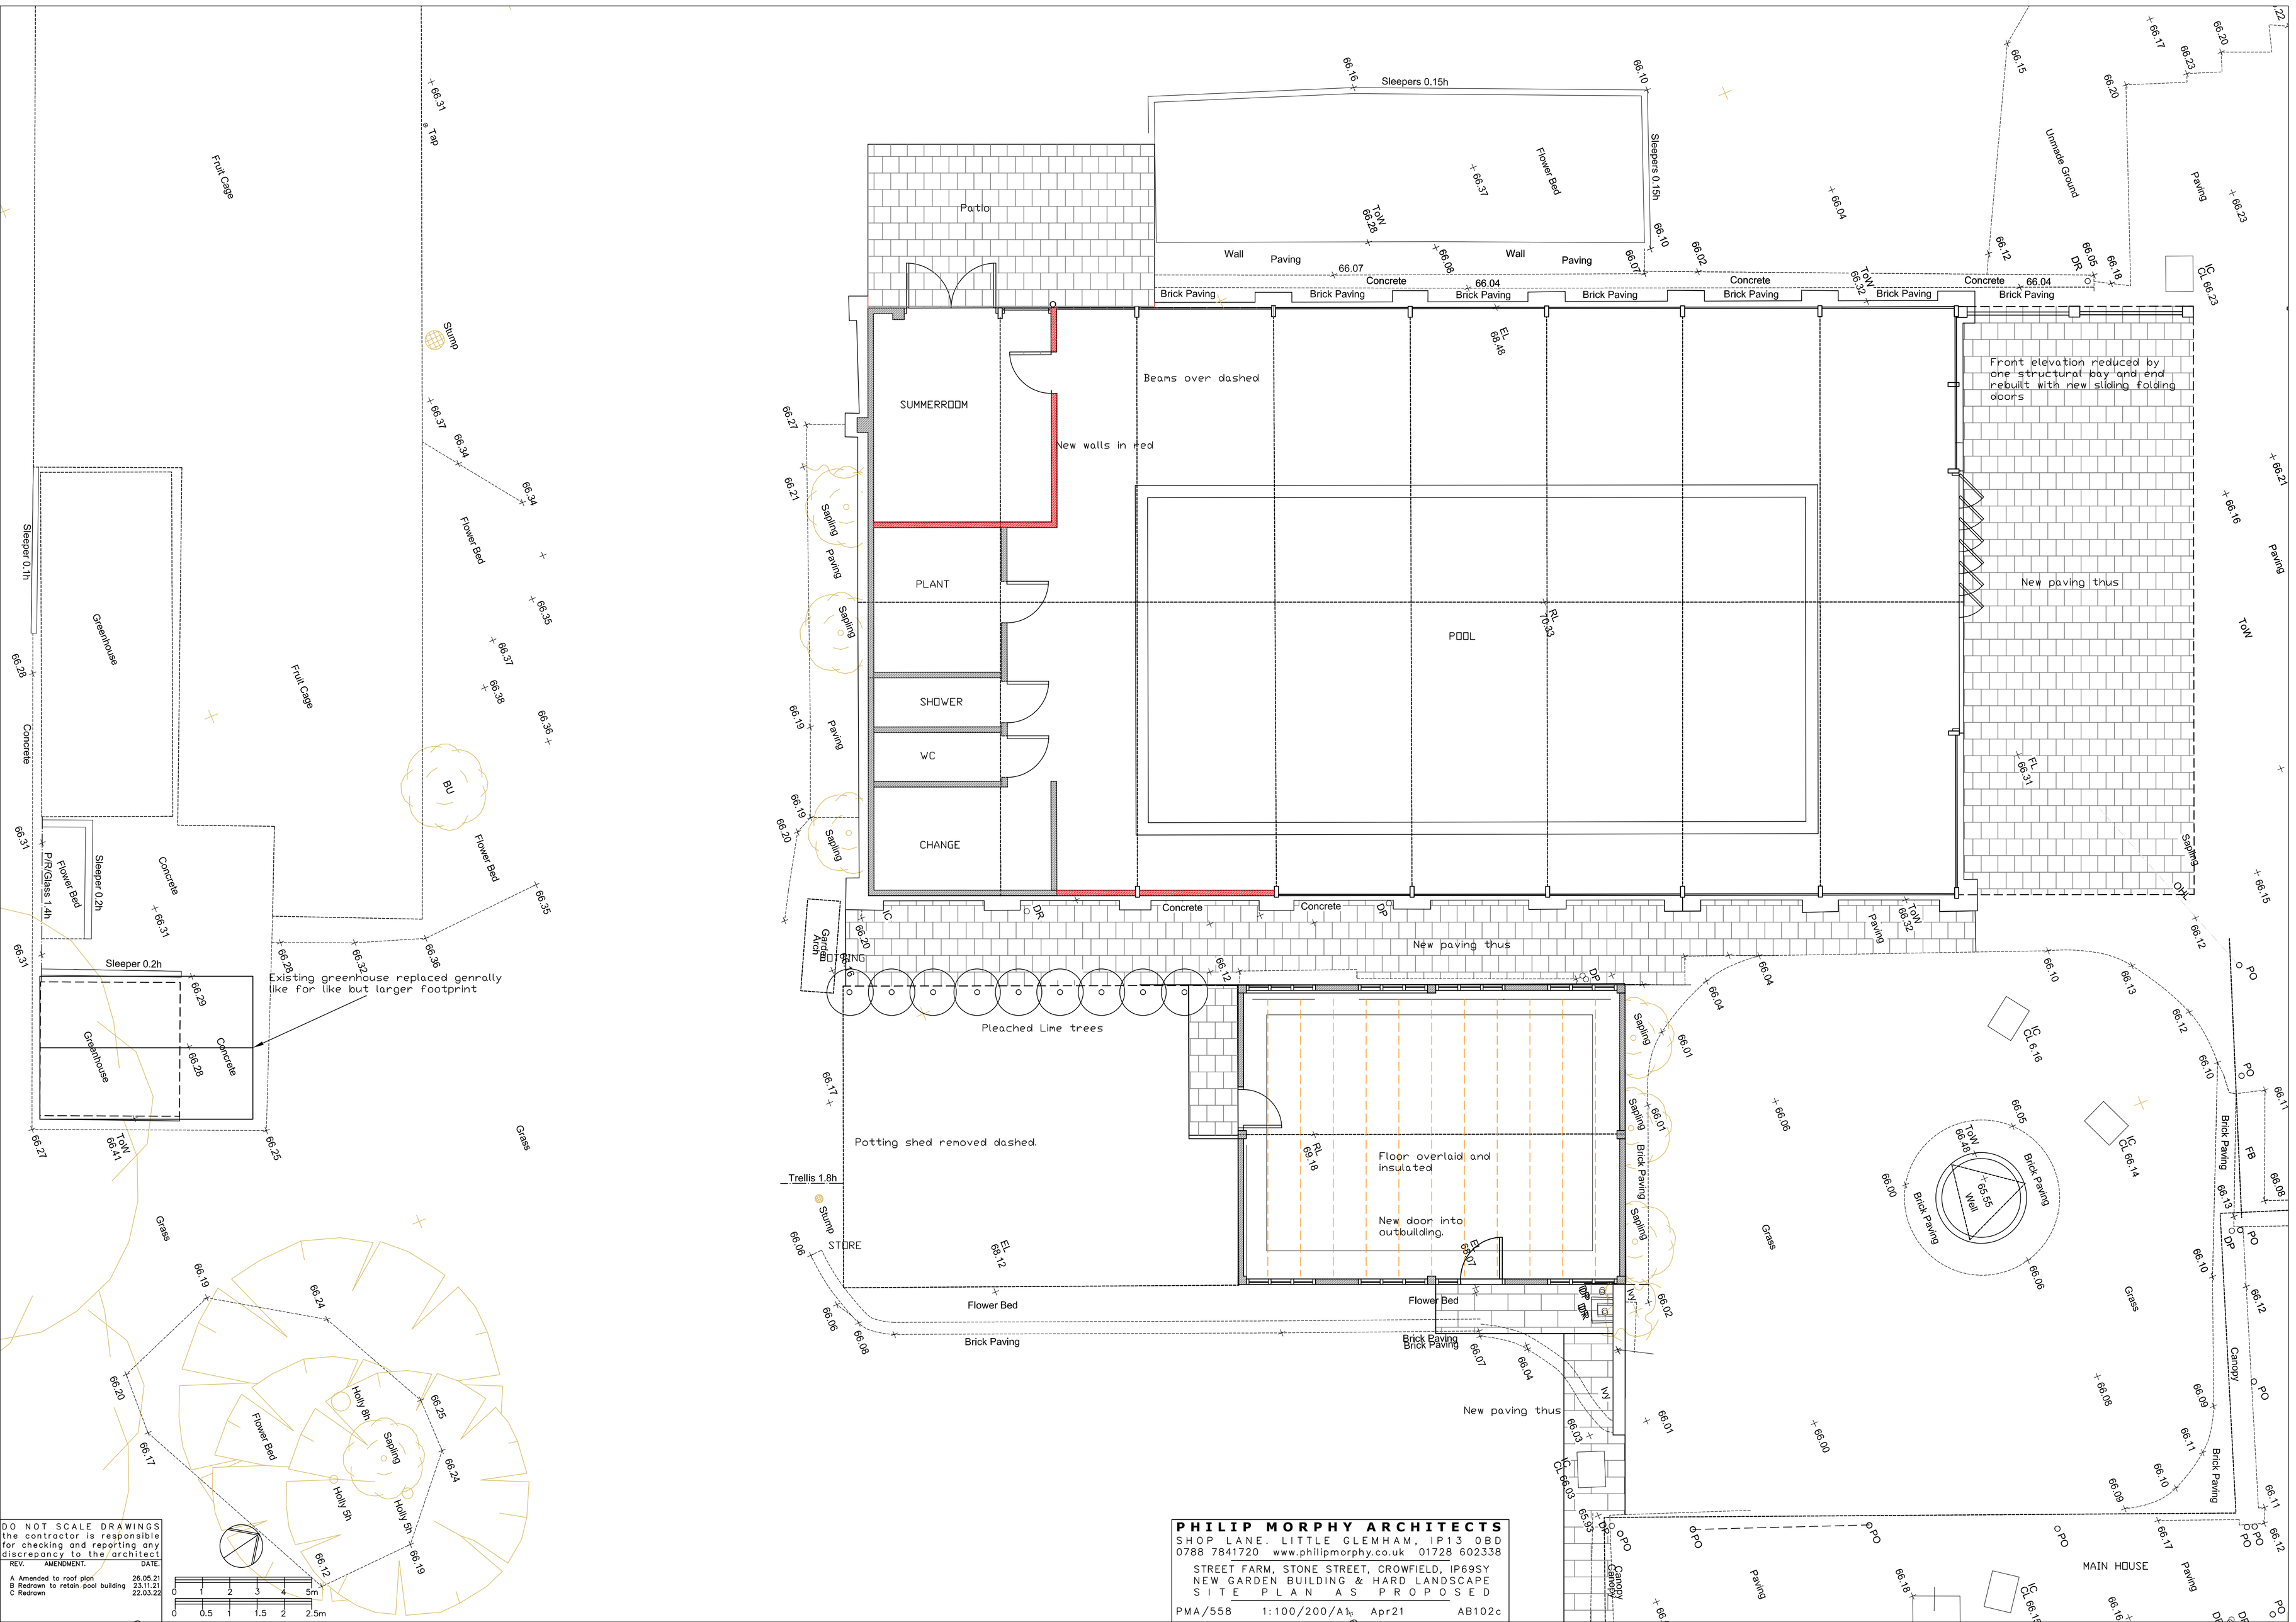

DO NOT SCALE DRAWINGS
the contractor is responsible for checking and reporting any discrepancy to the architect

REV.	AMENDMENT.	DATE.
A	Amended to roof plan	26.05.21
B	Redrawn to retain pool building	23.11.21
C	Redrawn	22.03.22

0 1 2 3 4 5m
0 0.5 1 1.5 2 2.5m

PHILIP MORPHY ARCHITECTS
SHOP LANE. LITTLE GLEMHAM, IP13 0BD
0788 7841720 www.philipmorphy.co.uk 01728 602338

STREET FARM, STONE STREET, CROWFIELD, IP69SY
NEW GARDEN BUILDING & HARD LANDSCAPE
SITE PLAN AS PROPOSED

PMA/558 1:100/200/A1 Apr21 AB102c