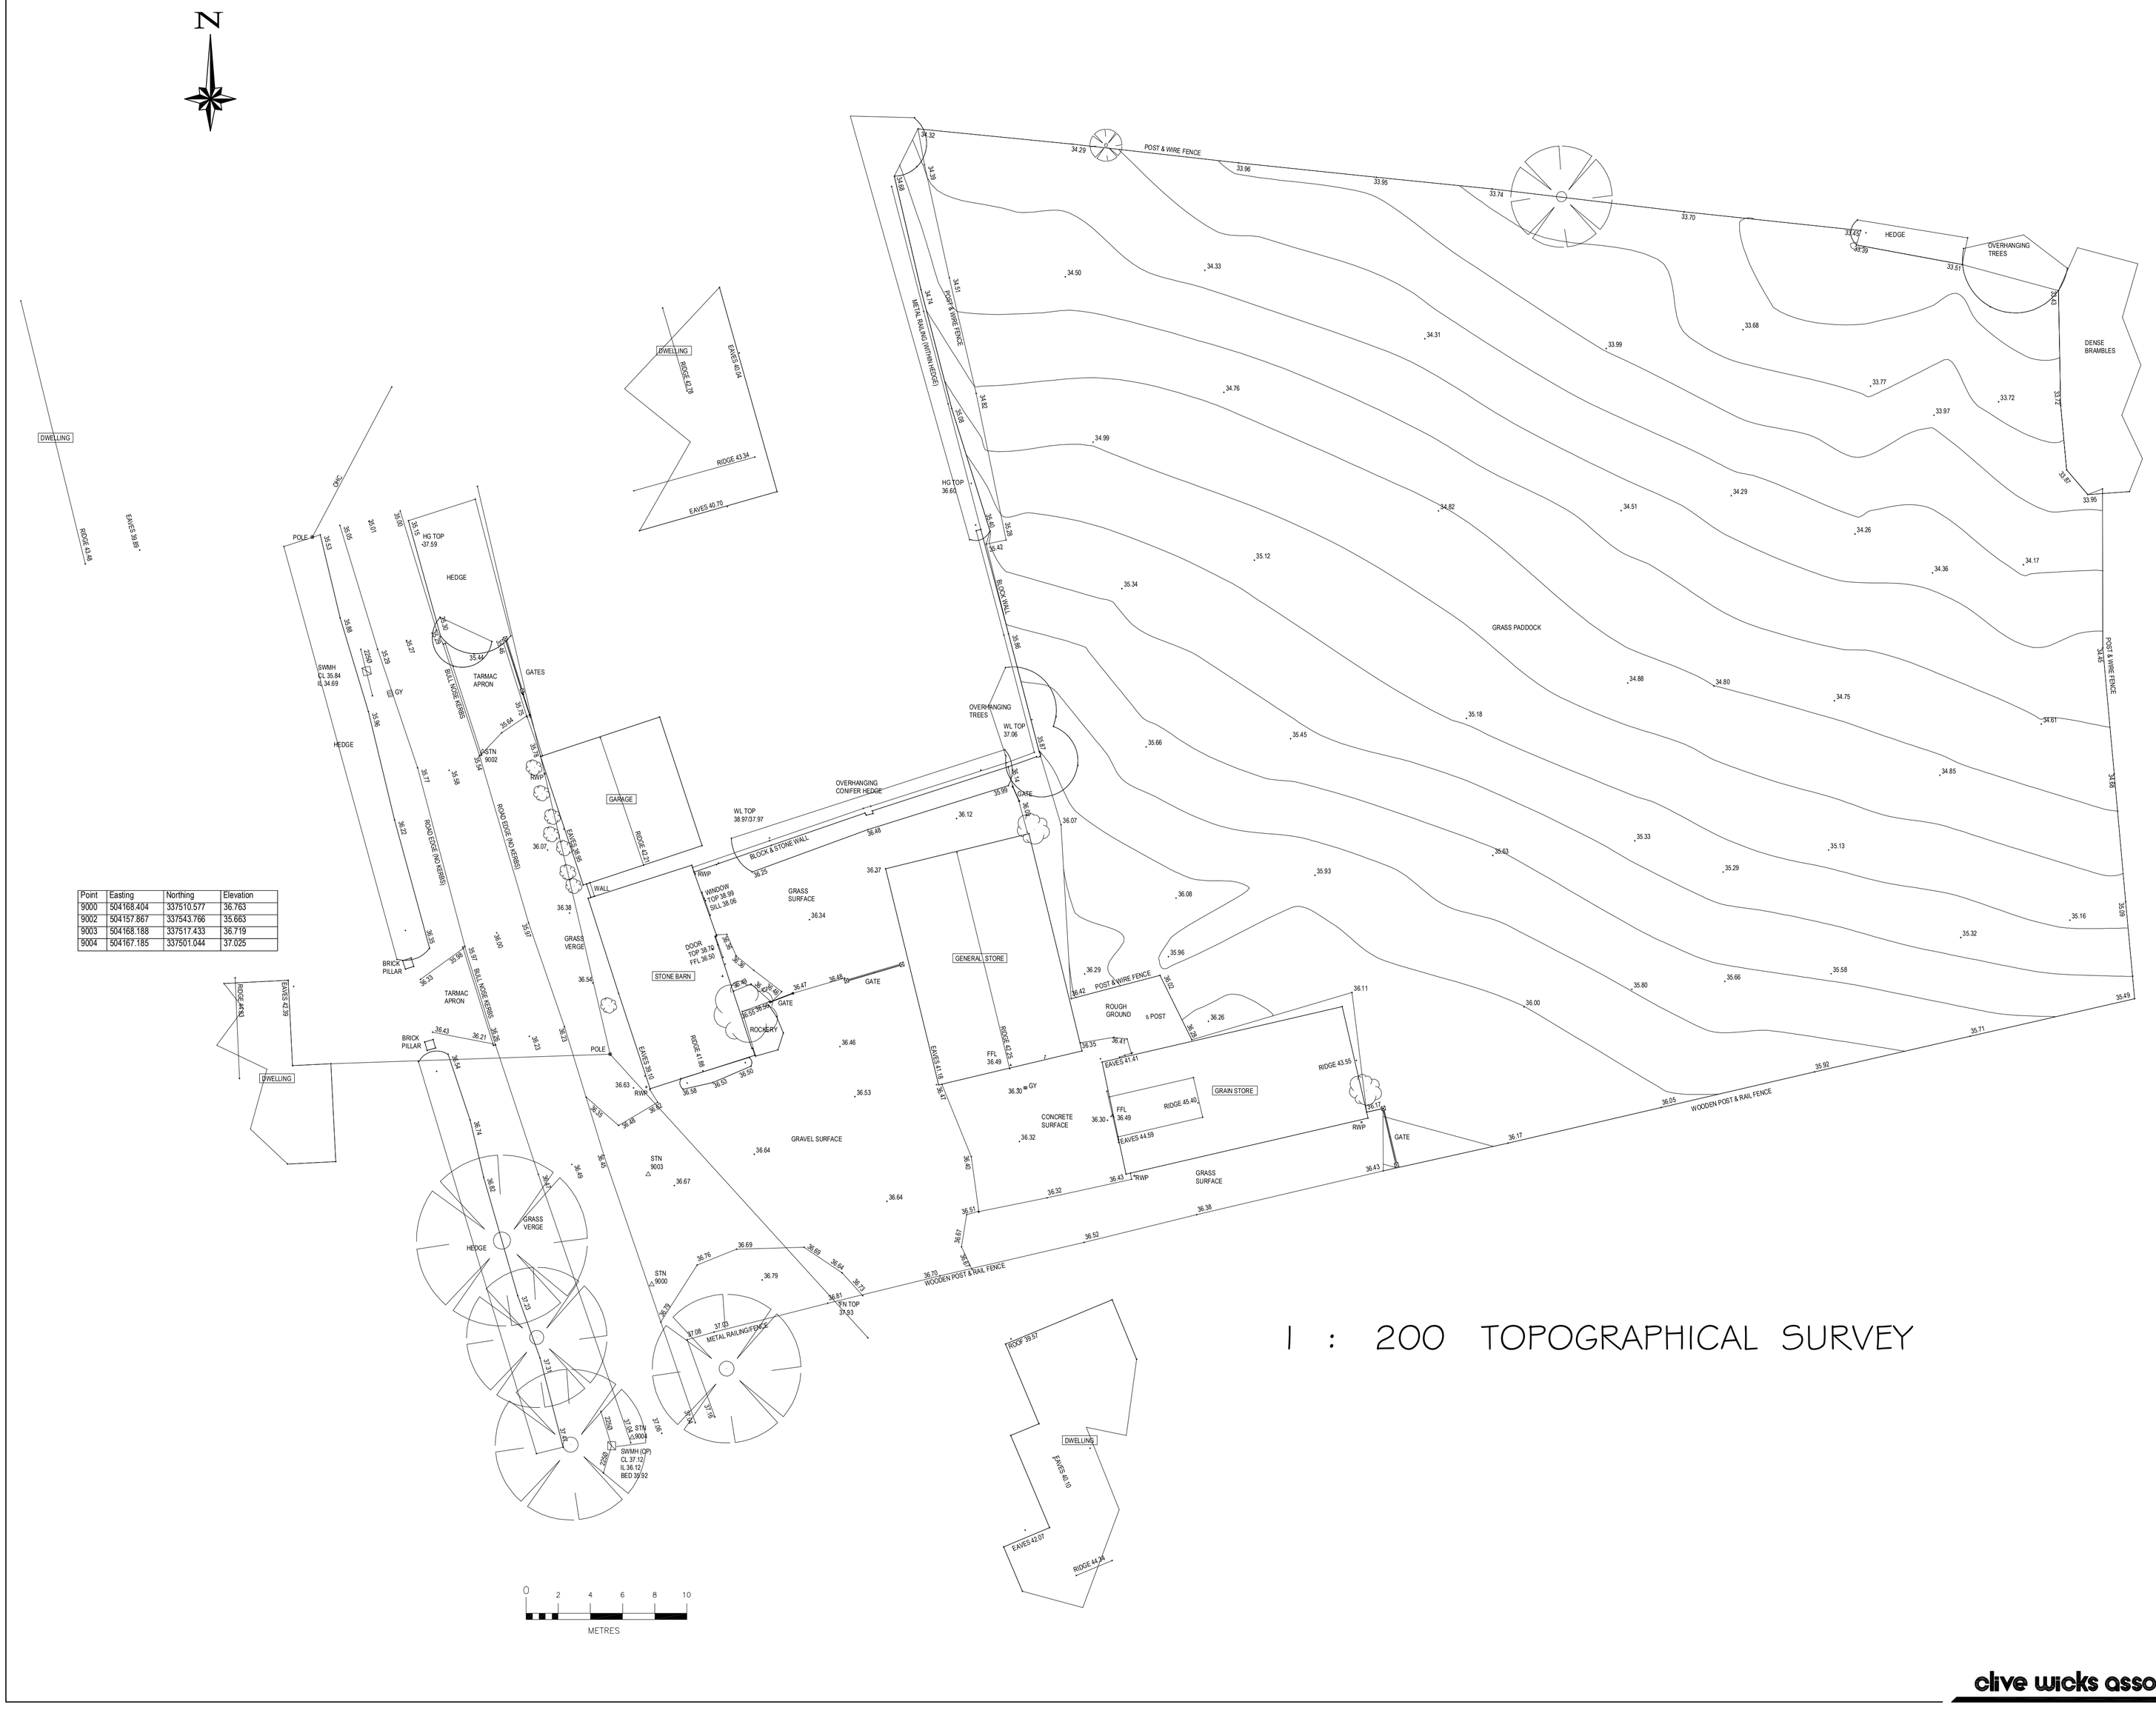

Point	Easting	Northing	Elevation
9000	504168.404	337510.577	36.763
9002	504157.867	337543.766	35.663
9003	504168.188	337517.433	36.719
9004	504167.185	337501.044	37.025

1 : 200 TOPOGRAPHICAL SURVEY

–	–	–
Rev.	Details	Date

© This drawing is copyright

Contractors must check all dimensions on Site. Only figured dimensions are to be worked from. Any foundation depths indicated are indicative only and must be in accordance with the consulting engineers design and/or agreed on site with the local authority during excavations. Any discrepancies in the information contained herein must be reported to the Architect before work proceeds.

Drawings to be read with Engineers calculations / report where applicable.

Note: If drawing details existing structures, we have not inspected woodwork or other parts of the structure which are covered, unexposed or inaccessible and we are therefore unable to report that any such part of the property is free from defect.

Project	Proposed Barn Conversions at The Barns Dembleby Sleaford NG34 0EL
Drwg.	TOPOGRAPHICAL SURVEY
Scale	1:200 @ A1
Date	Sept 21
Drg No.	21-2555-P-01
Rev.	

architects • designers • planning consultants

Old School House · 36 Boston Road · Sleaford
Lincolnshire · NG34 7EZ · Tel: 01529 414141
Fax : 01529 415757

clive wicks associates

©