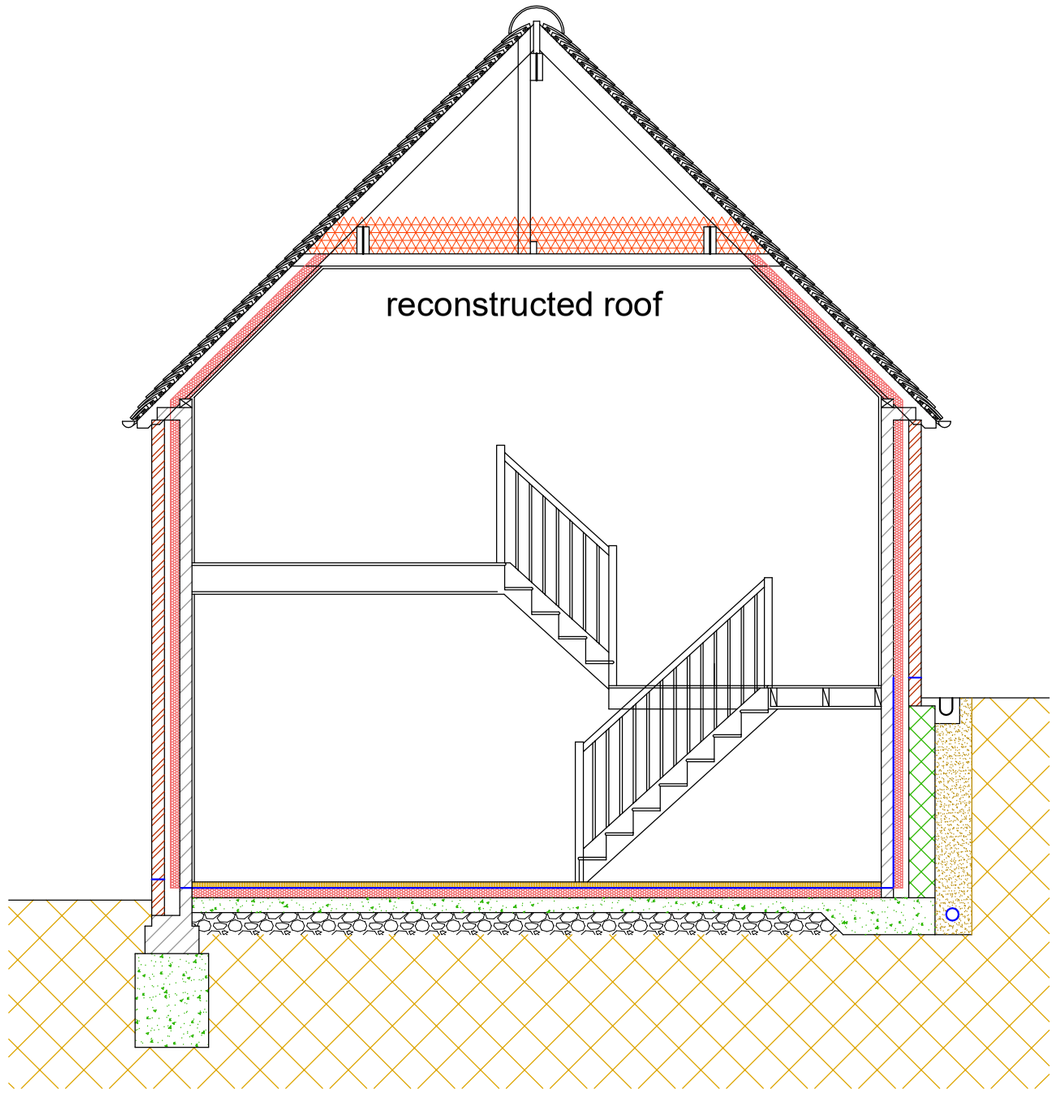

PROPOSED
SECTION A-A

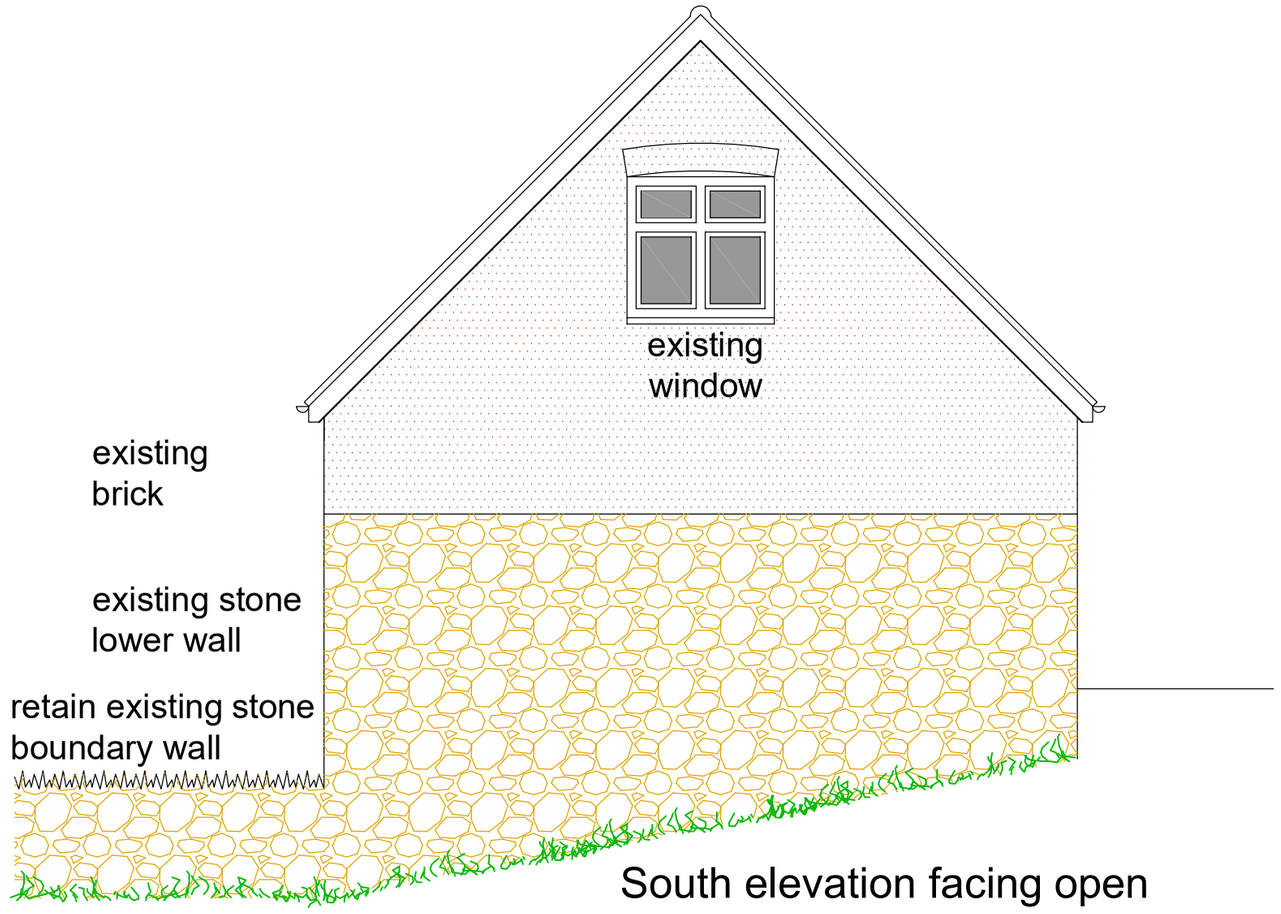

South elevation facing open
street scene to remain as existing

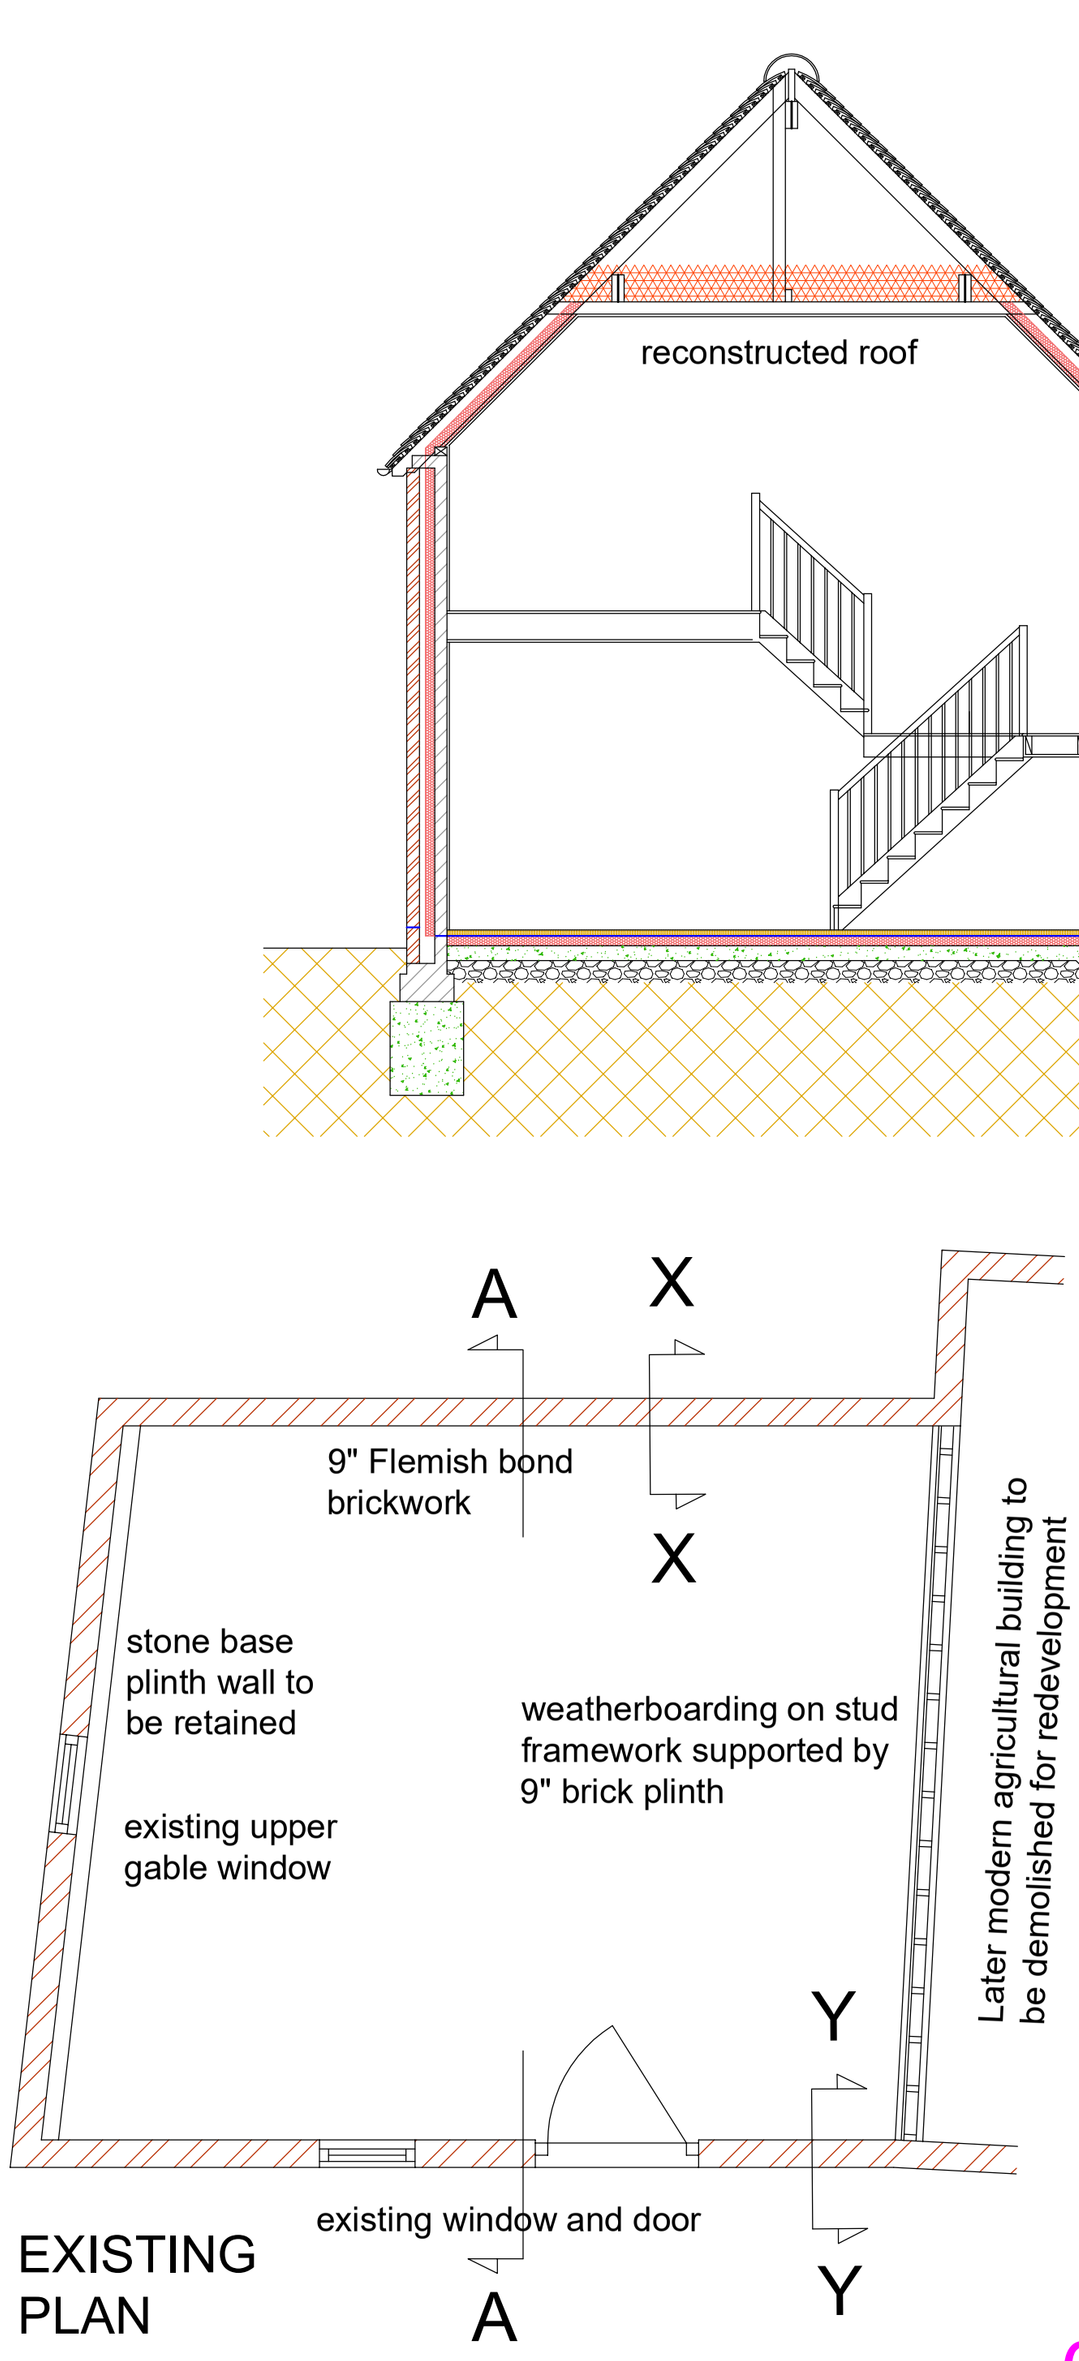

EXISTING
PLAN

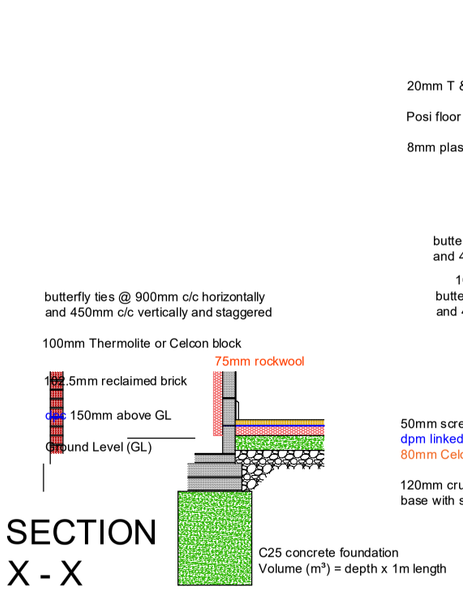

SECTION
X - X

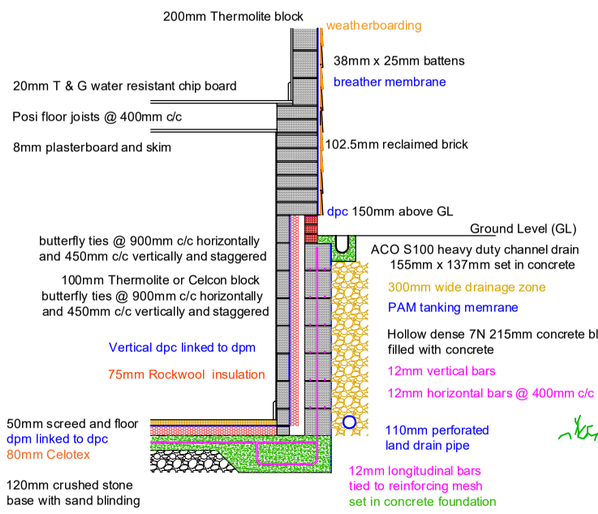

SECTION Y - Y

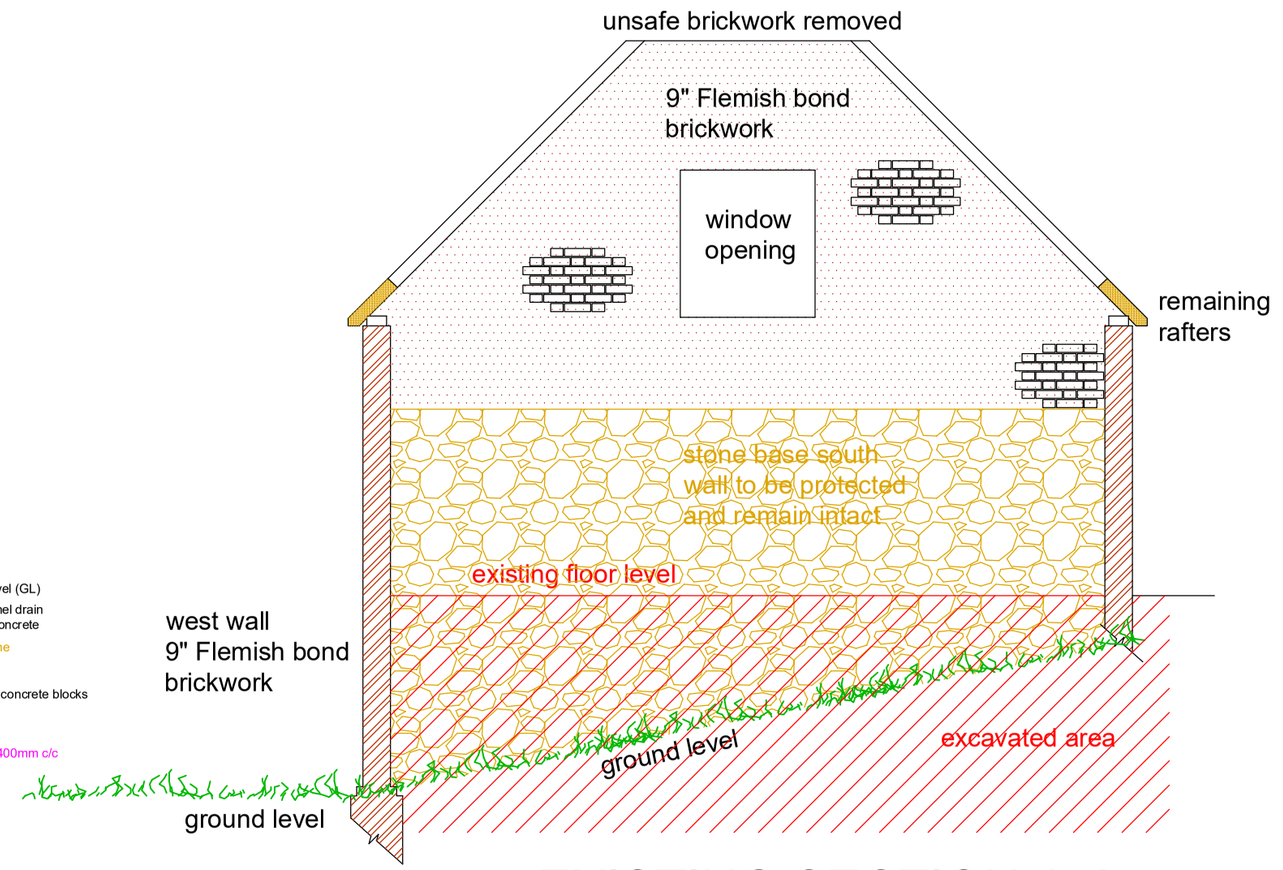

EXISTING SECTION A-A

07/04/2022

Proposal:

- Change of use from agricultural to residential C3 use;
- Demolition of existing modern agricultural buildings;
- Erection of two new houses; and
- Conversion and extension of traditional outhouse to residential dwelling

Site address: Poplars Farm, Lower Road, Hardwick, Bucks. HP22 4DZ

SCALE 1:50/100 - A2/A4

0 1 2 3 4 5 6
metres

Drg No: PFH.PLAN 5

ACH PLANNING
ACH Planning Ltd architecture and planning
The Studio 17 Nearton End Swanbourne Bucks MK17 0SL
email: office@achplanning.co.uk
telephone: 01296 728274 mobile: 7774 2000 26