Project Name: 2114_Bovingdon Airfield Control Tower
2114_P_SC002_Outline Construction Programme
Revision & Date: Rev - 11.04.2022

Based on Information from Gurney Construction
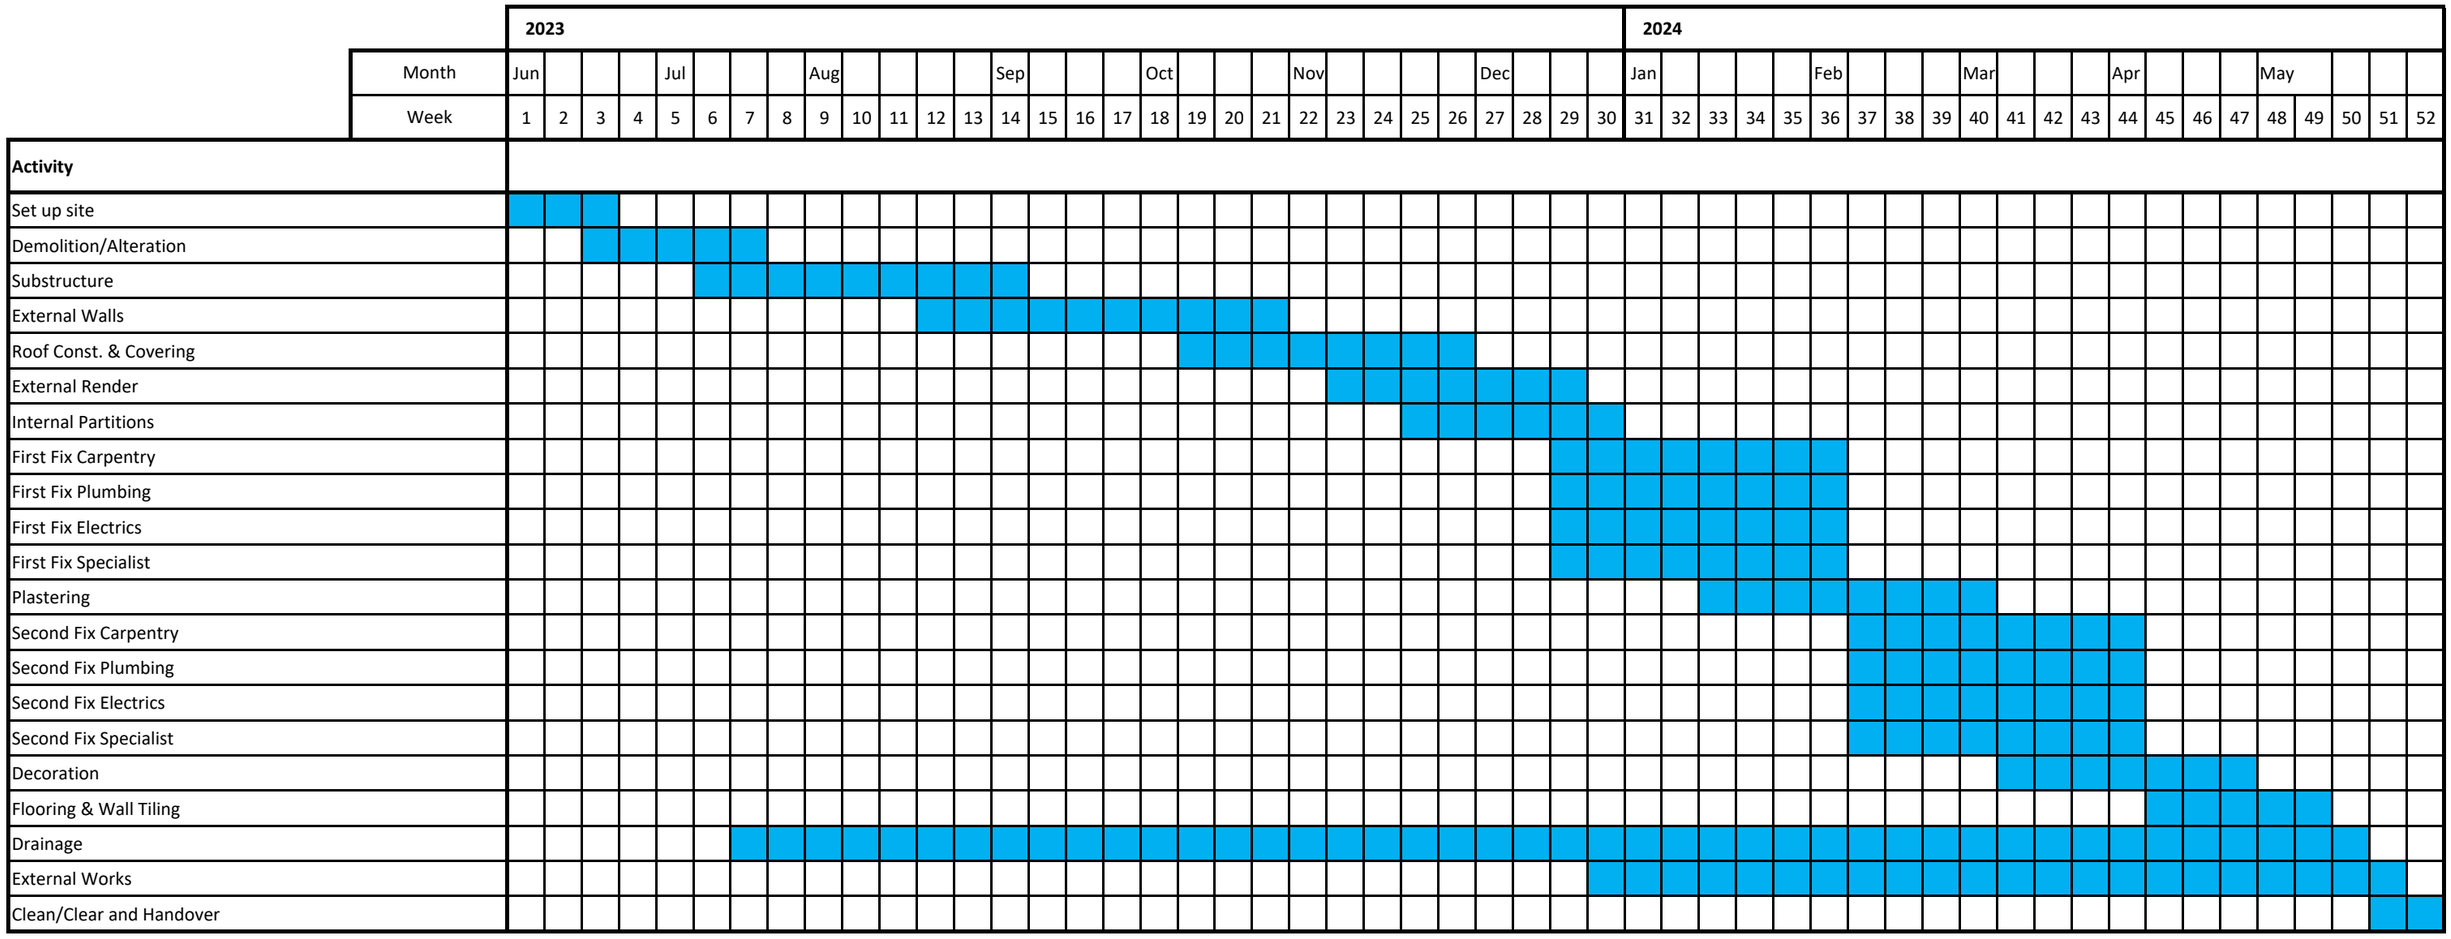
CAIN Architects