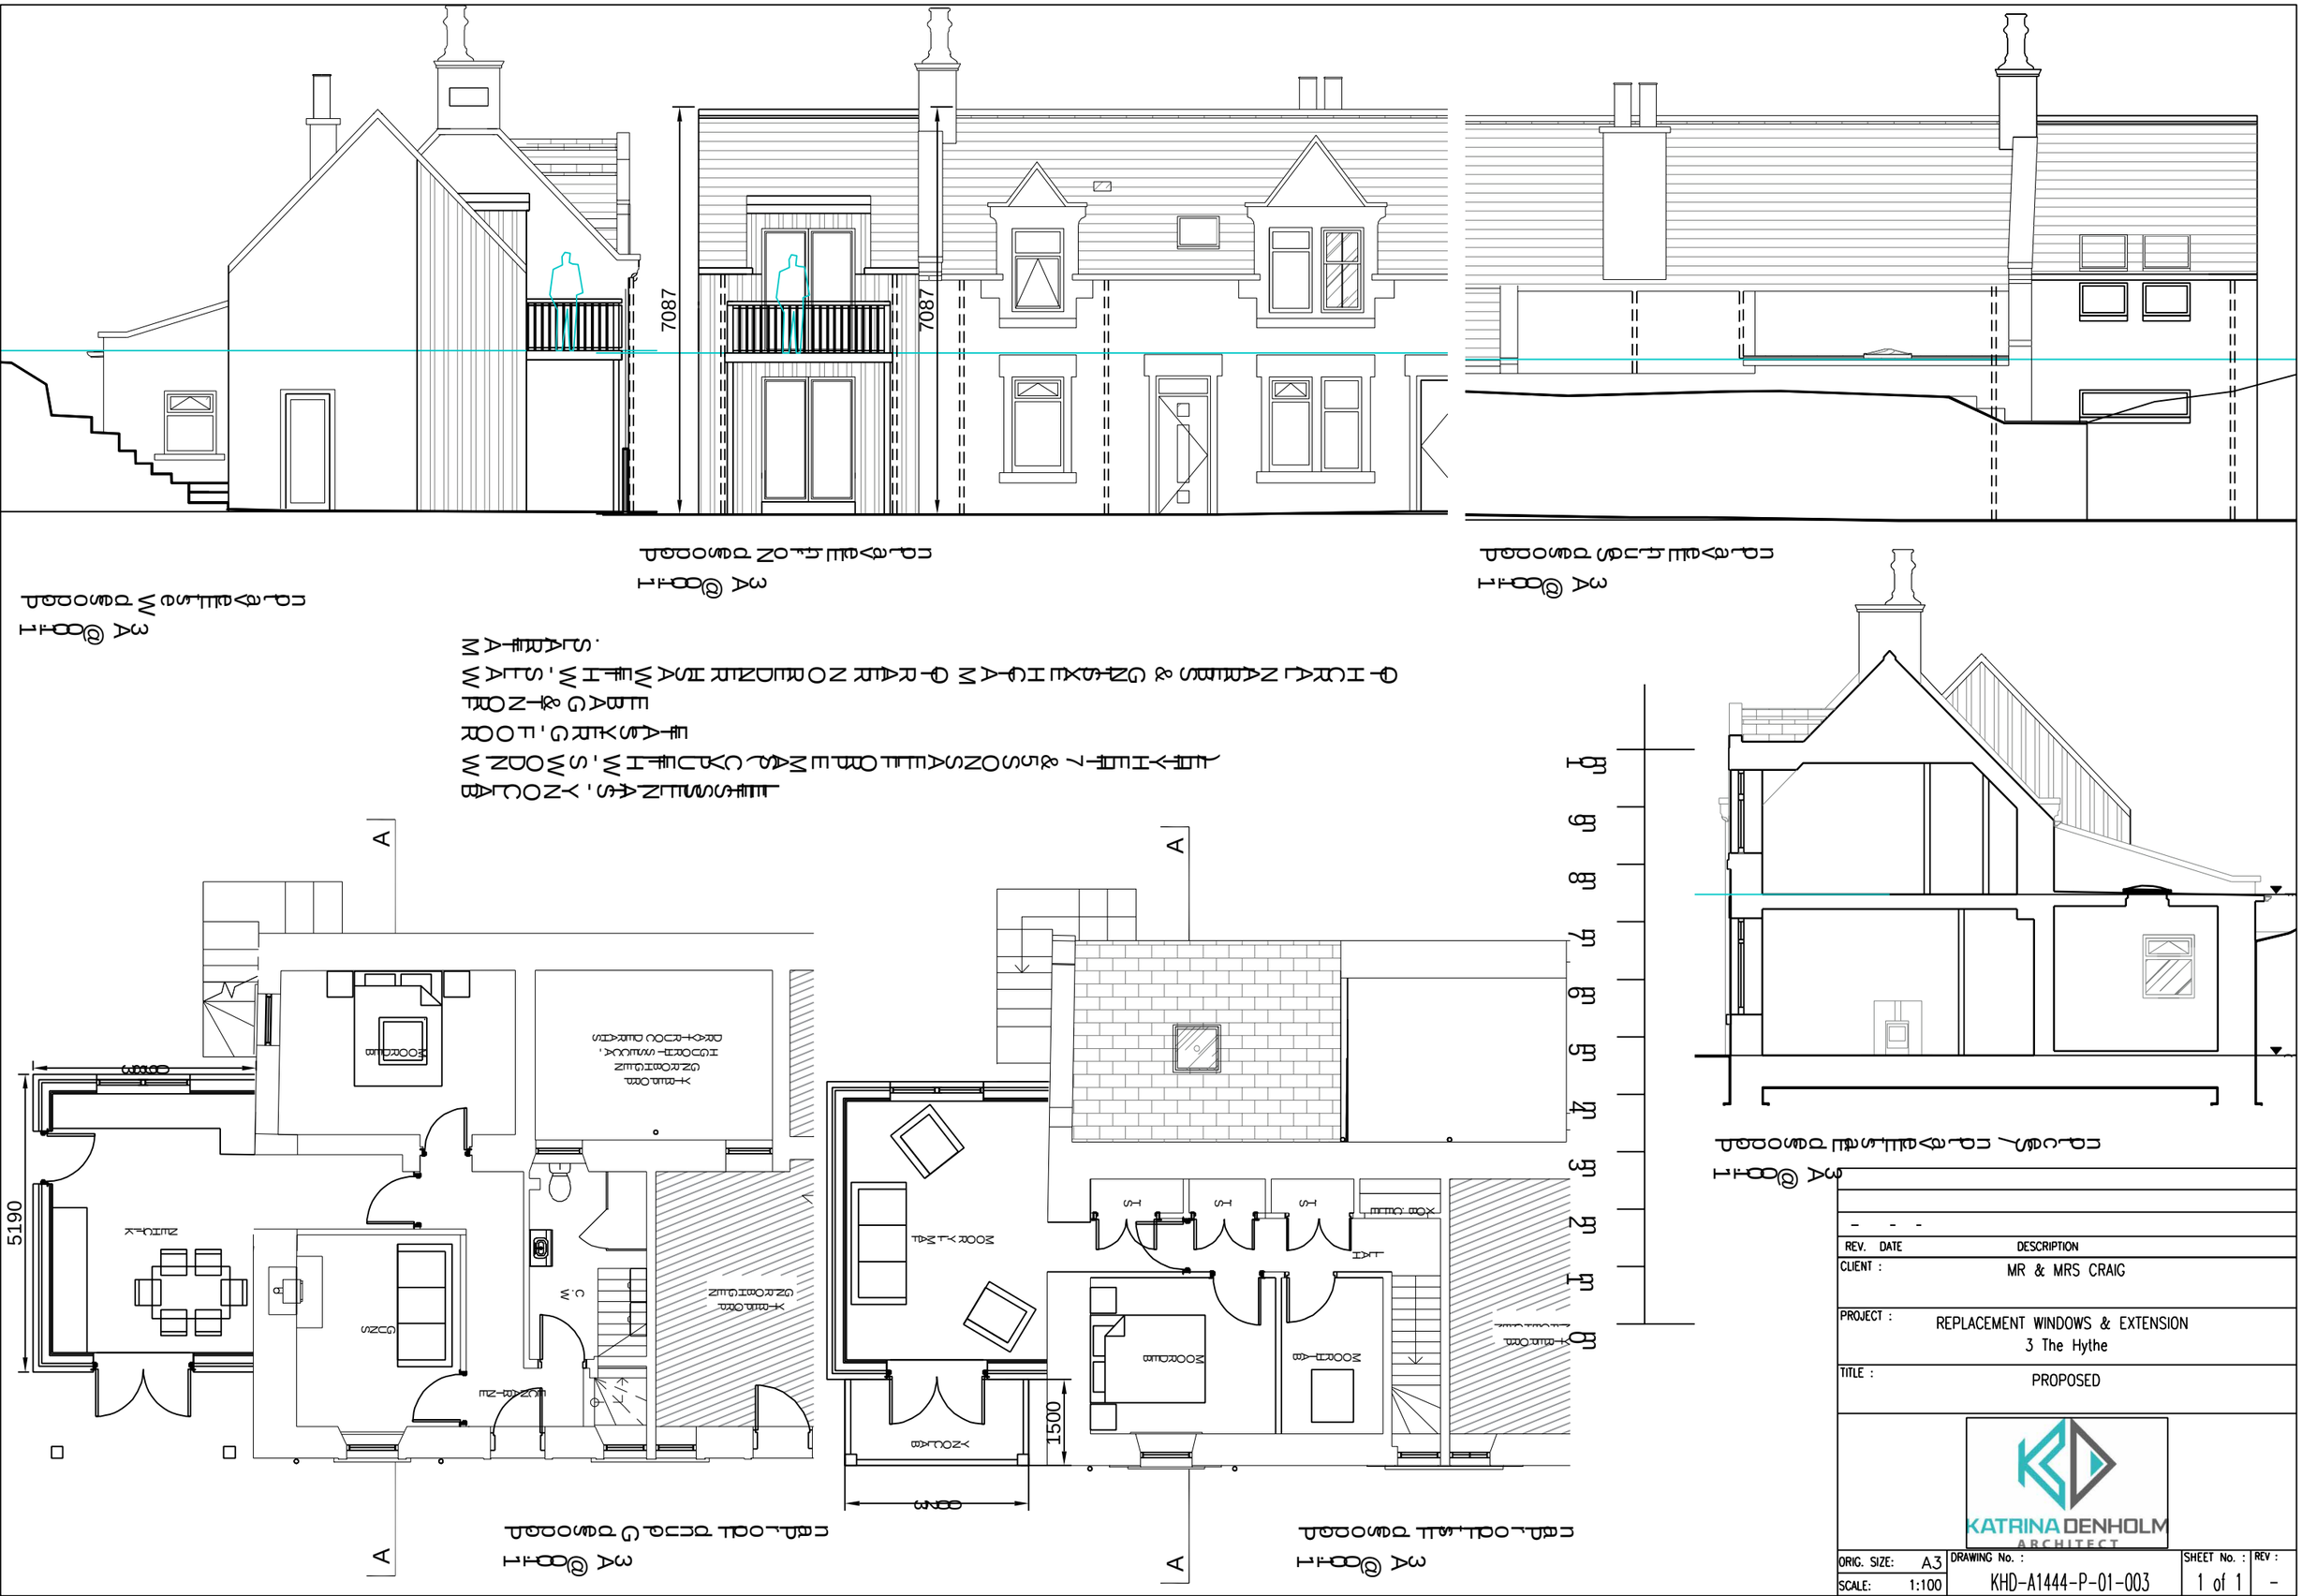
7087
7087
5190
1500
2400
2000
1 m
2 m
3 m
4 m
5 m
6 m
7 m
8 m
9 m
10 m
A
A
A
A
Kitchen
Hall
