Copyright is reserved by HG Design Ltd and the drawing is issued on the condition that it is not copied either wholly or in part without first obtaining written consent from them. Do not scale from this drawing, figured dimensions only to be used. All dimensions to be checked on site before commencement of any work, shop drawings or the ordering of materials. This drawing is to be read in conjunction with appropriate consultant engineers drawings, schedules, specification and manufacturers information.

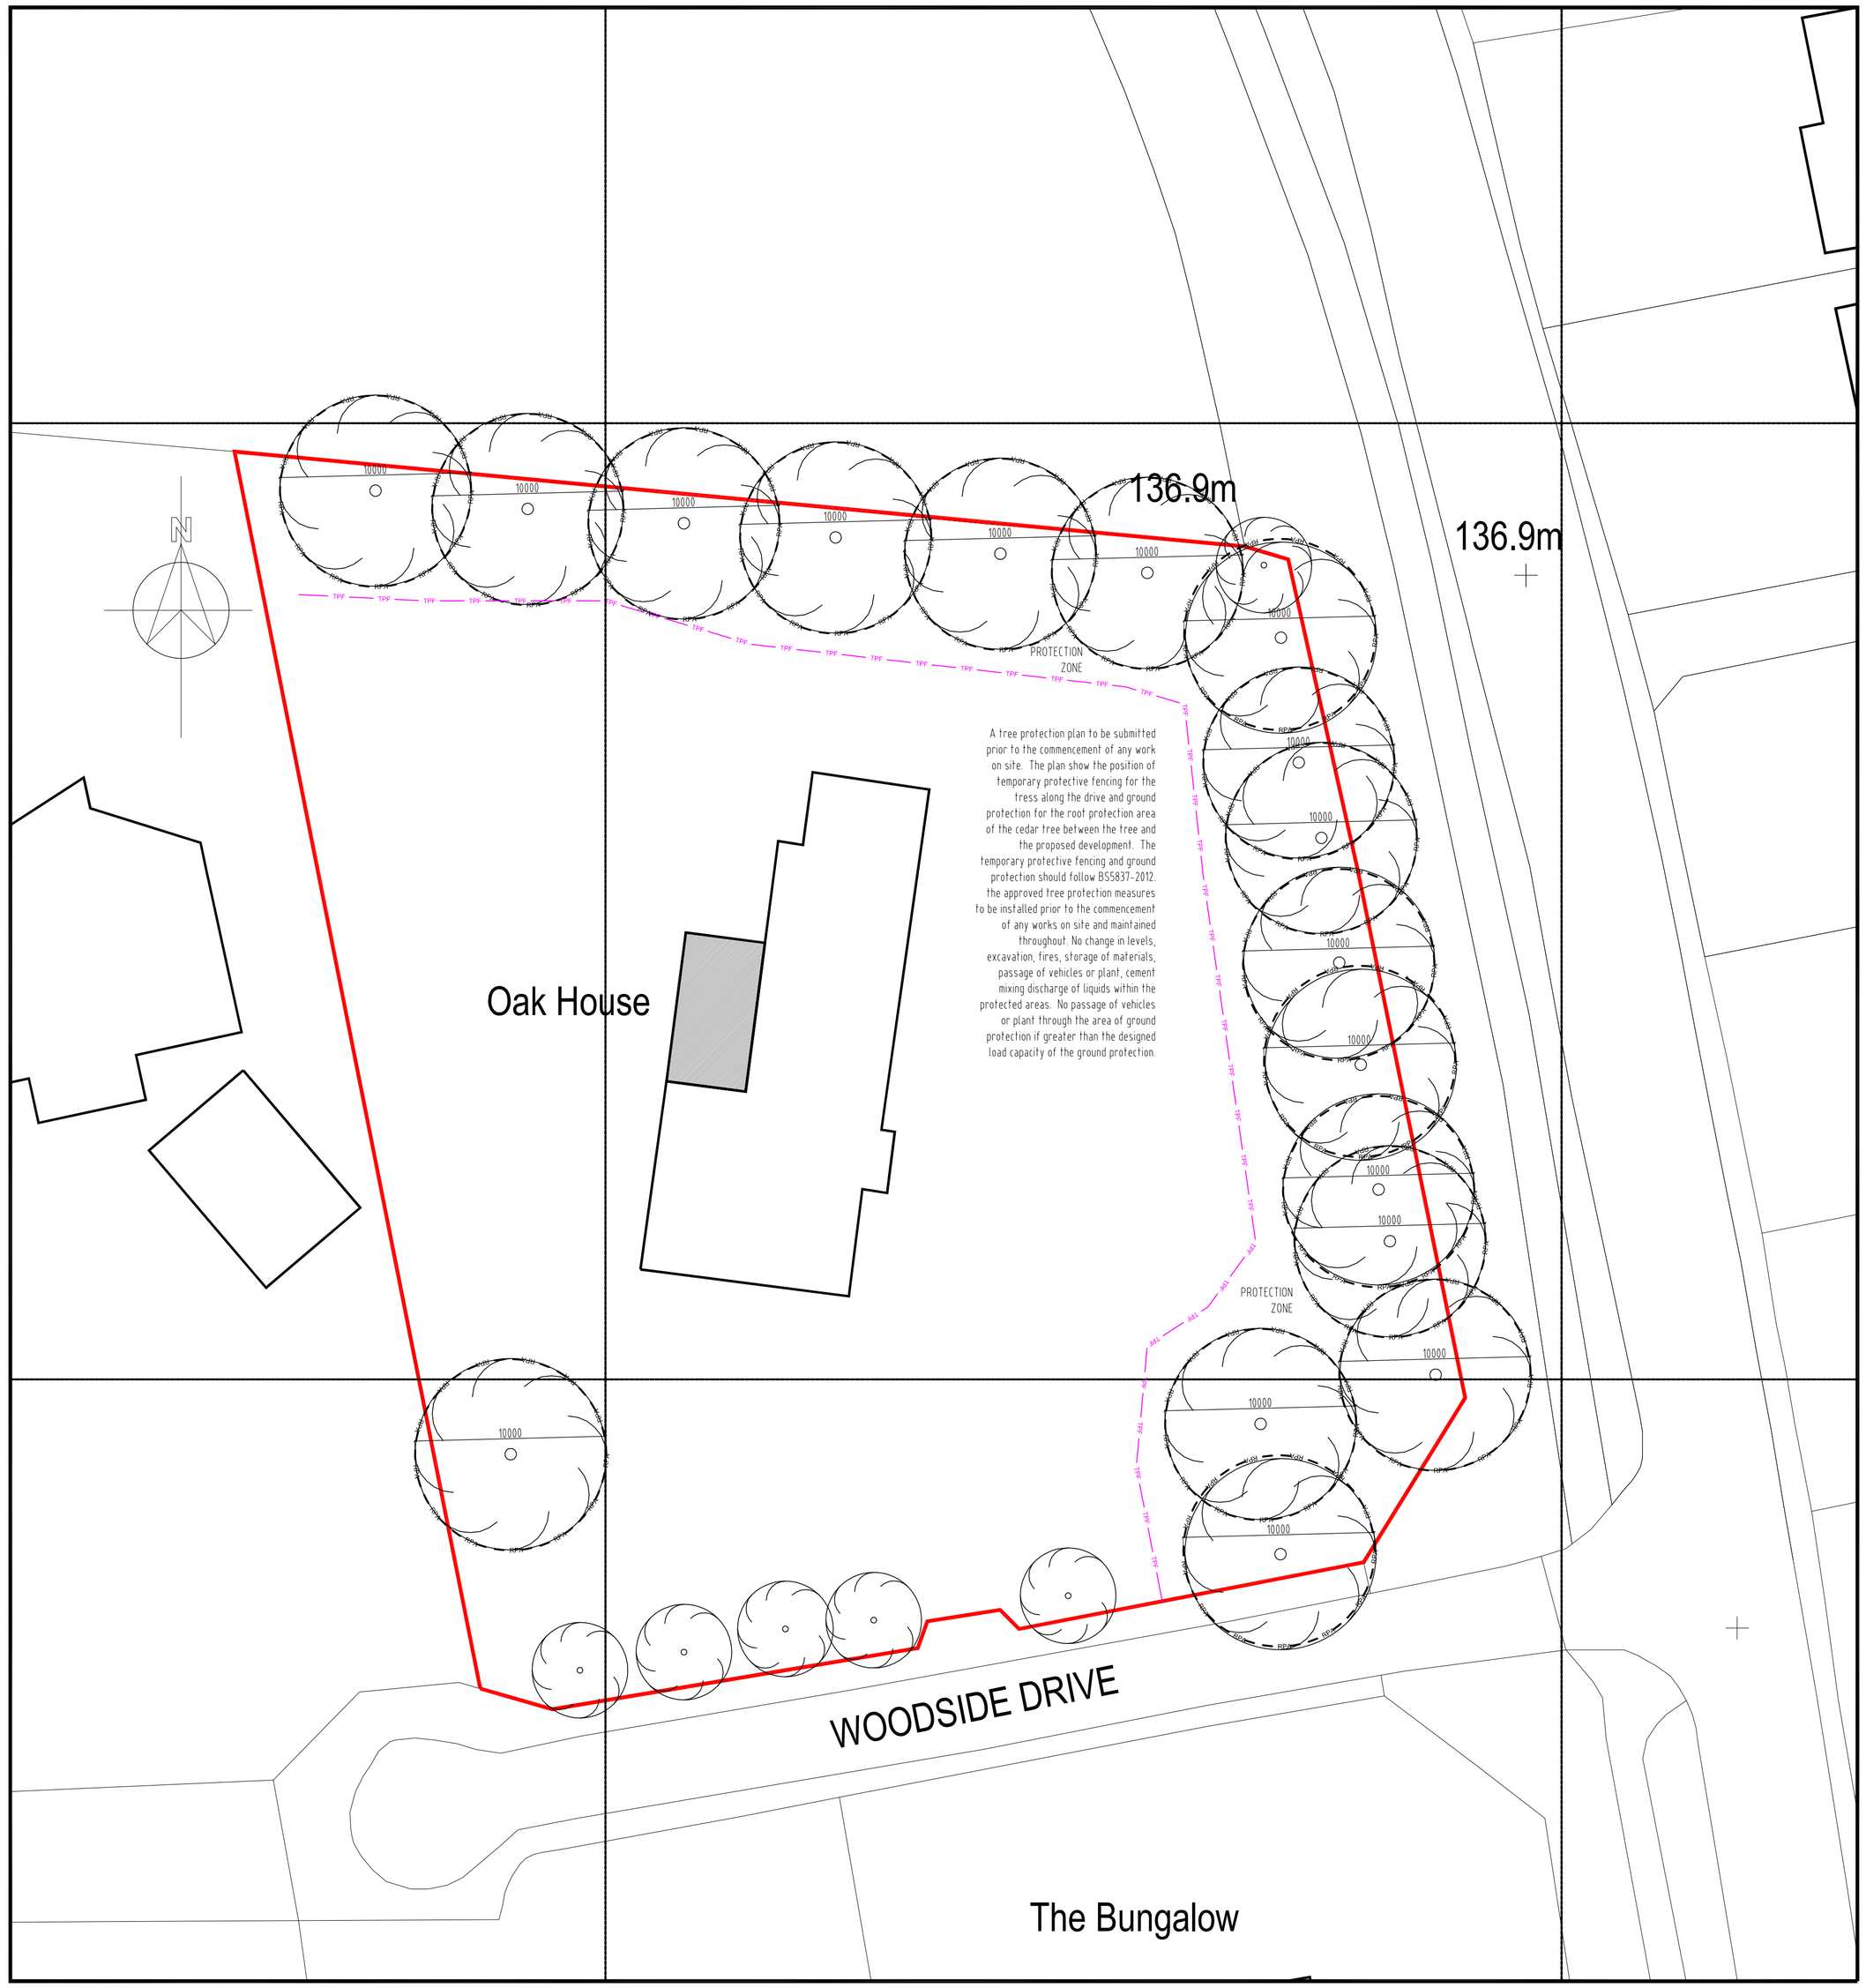

p r o p o s e d s i t e p l a n - 1:500

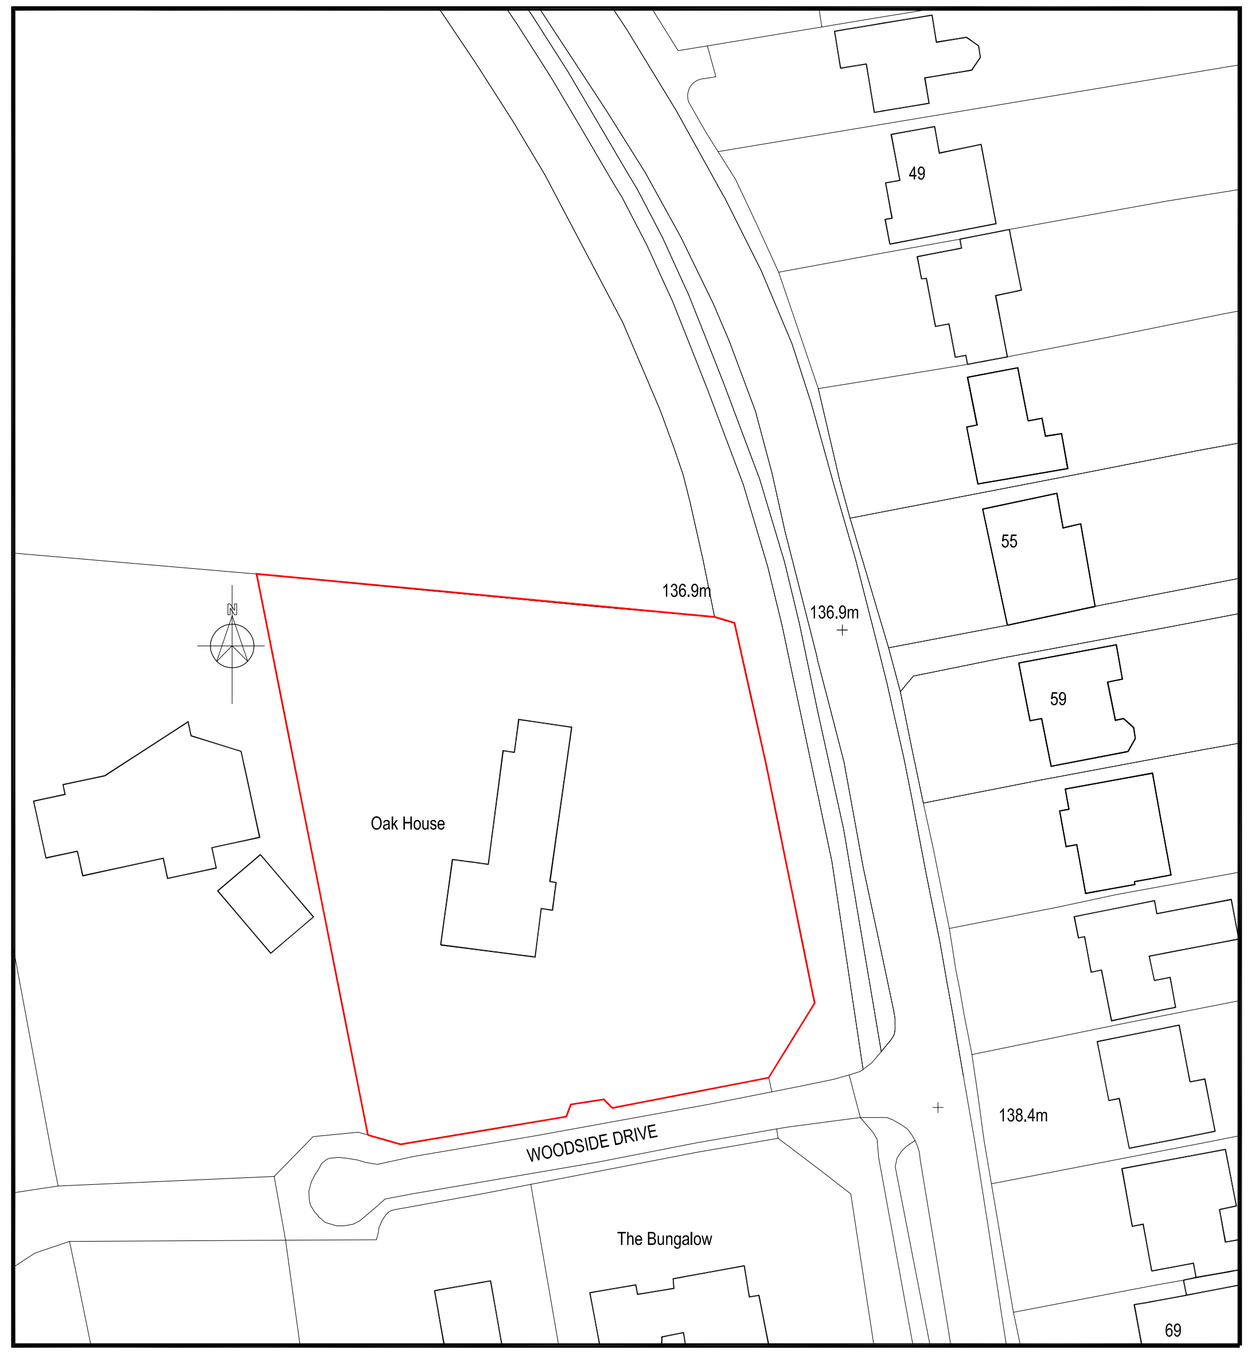

b l o c k p l a n - 1:500

Dual signage to be fixed to every other heras panel.

Tree Protection Fencing from BS5837:2005 figure 2
(Not to scale)

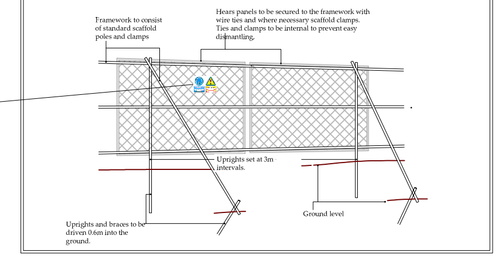

revision
HG Design limited
18 Seal Close Sutton Coldfield
West Midlands - B76 1FJ
Telephone : 07812 990385
Email address : benpalmer@hg-design.co.uk
Website : www.hg-design.co.uk

Arboricultural Method Statement

Tree works.
Tree works to be carried out by professional tree contractors. These works should be carried out prior to the erection of the tree protection fences and construction works. The pre-development tree works are detailed as follows:

Tree Protection.
Prior to any demolition or construction works on site tree protection fence (TPF) is to be installed at the locations illustrated on this plan.
The fence will be constructed in accordance with BS5837 figure 2 (on this dwg) and will consist of a 2.3m high scaffold framework at 3m centres well braced to resist impacts. Onto this frame work weldmesh Heras panels should be securely fixed with wire ties and where necessary standard scaffold clamps.

The tree protection fencing demarks the Construction Exclusion Zone. Within this Zone the following activities are strictly prohibited:

- excavation
- level changes (except manual removal of grass sward to 75mm invert & similar minor soft landscape works)
- installation / modification / grubbing out of services, including drainage
- chemical storage & handling (including oil fuels, lubricants and cement & concrete washings / runoff)
- access by plant or storage of materials

The permanent tree protection fencing shall remain in place until completion of all primary construction, and shall then only be removed following prior written consent from the Local Authority, pursuant to planning conditions.

Key
Quality and Value Categories:

Tree protection fence

client

project
Oak House 2 Woodside Drive
Little Aston Sutton Coldfield
West Midlands - B74 3BB

drawing title
Proposed Site Plan
Block Plan

scale 1:200/1:500@A1
date 23/02/2022 revision
drawing no. HGD22-02-1.2
status PLANNING