

Signalling & Remarks

Track Circuit Operated Points Operated by Track Circuit

Bi-directional Signalling

Lifesaving Pole (PM) (UR)

Platform - 107m (16 poles)

Lifesaving PM (UR)

Platform - 127m (19 poles)

Platform - 135m (18 poles)

Platform - 134m (18 poles)

Platform - 134m (18 poles)

COLOUR KEY:

1. RED - NEW OR ADDITIONAL ITEMS
2. GREEN - REDUNDANT OR TO BE REMOVED
3. BLUE - MODIFIED OR TO BE MOVED
4. BLACK - EXISTING OR UNCHANGED
5. MAGENTA - BY OTHERS

Lifesaving Poles
Refer to
UR Rhymney to Delta Central
everyone home safe Operational Instructions & Safety Rules
every day Rhymney Line Working Arrangements & Risk Assessments

BURIED SERVICES LEGEND:

CU	COPPER CONDUCT
TF	TELECOM BT SERVICES
LV	ELECTRICAL (LV) SERVICES
HV	ELECTRICAL (HV) SERVICES
WM	WATER MAIN
GAS	GAS MAIN
SWD	STORM WATER DRAIN
ELE	ELECTRICS

Safety, Health and Environmental Information
Notes below are additional to hazards/risks normally associated with this type of work
Construction
Ch
Co
Ex
Operations
Ch
Co
Ex
Ob
Maintenance
Ch
Ms
Ins
Decommissioning/Demolition (Future)
Ch
Co
Ex
These notes are based on the use of experienced and competent contractors carrying out the work using an approved safe method of working.

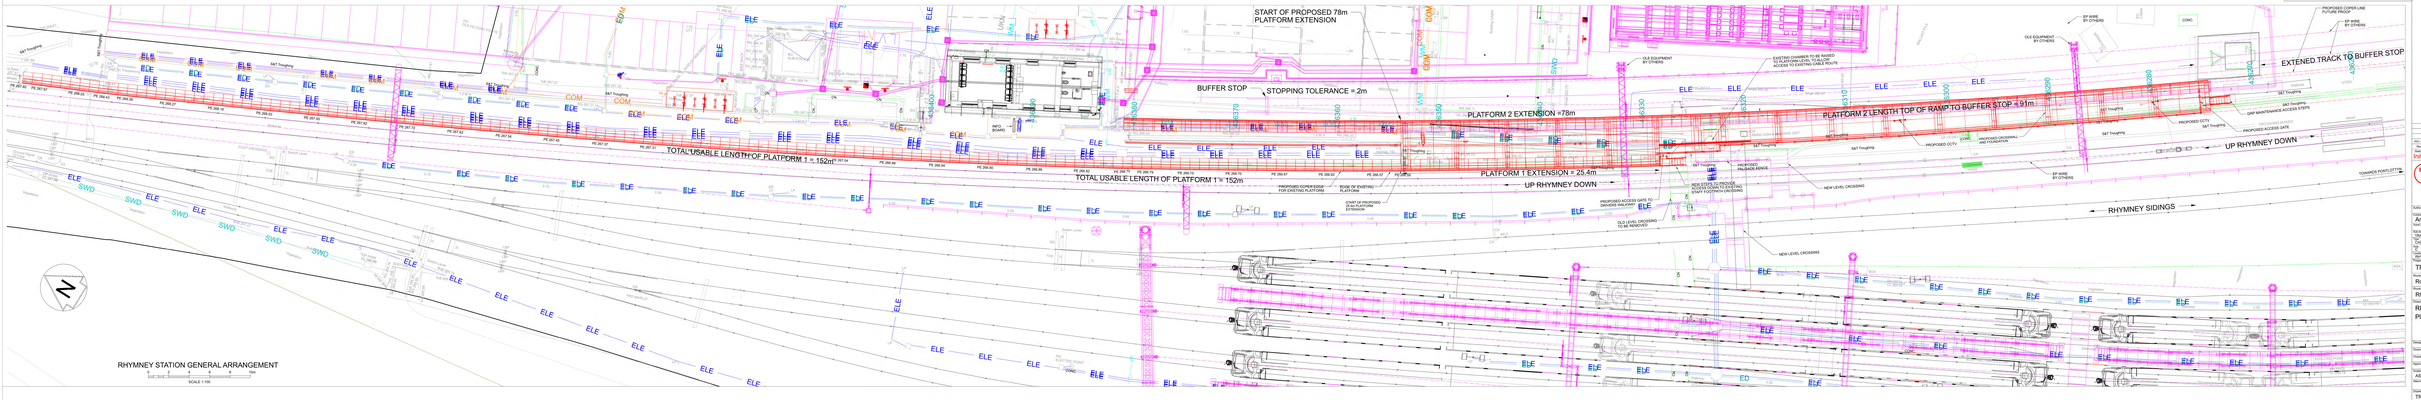

Rev	Date	Description of Revisions	Drawn	Chkd	Appd

Initial non-contractual code SO

TRAFNIDIAETH CYMRU
TRANSPORT FOR WALES

amey
RAILWAYS INFRASTRUCTURE

Authorised: — Date: Authorised by ellipp — Date: —

Amey Infrastructure Wales
High Cross

TRA'NET
Project: TRAN01 - CVL Transformation

CAD drawings: CAD Group: CVL

Drawing Title: Route Section Group 5

Sub Group: Rhymney Valley

Drawing Title: Rhymney Station
Platform General Arrangement

Designed	—	Date	Name	Signature	Date
Drawn	R.Kizyr	09/09/22	Designed by ellipp		
Checked	—		Drawn by ellipp		
Approved	—		Checked by ellipp		
			Approved by ellipp		

Scale(s): AS SHOWN
Alternative Reference: CAR — Orig. Size: A0 — Sheet: 1 OF 1

Drawing Number: TRAN01-KAW-RS-RHY-DDR-C-CV-000059 — Rev: P01.1

Sheet Size A1 841 x 594