NOTES:
1. THIS DRAWING NOT TO BE SCALED, FIGURED DIMENSIONS ONLY TO BE TAKEN.
2. SHOULD ANY DISCREPANCIES BE FOUND WITH THIS DRAWING, PLEASE INFORM THIS OFFICE.
3. COPYRIGHT OF THIS DRAWING IS OWNED BY CHARLES PACEY.

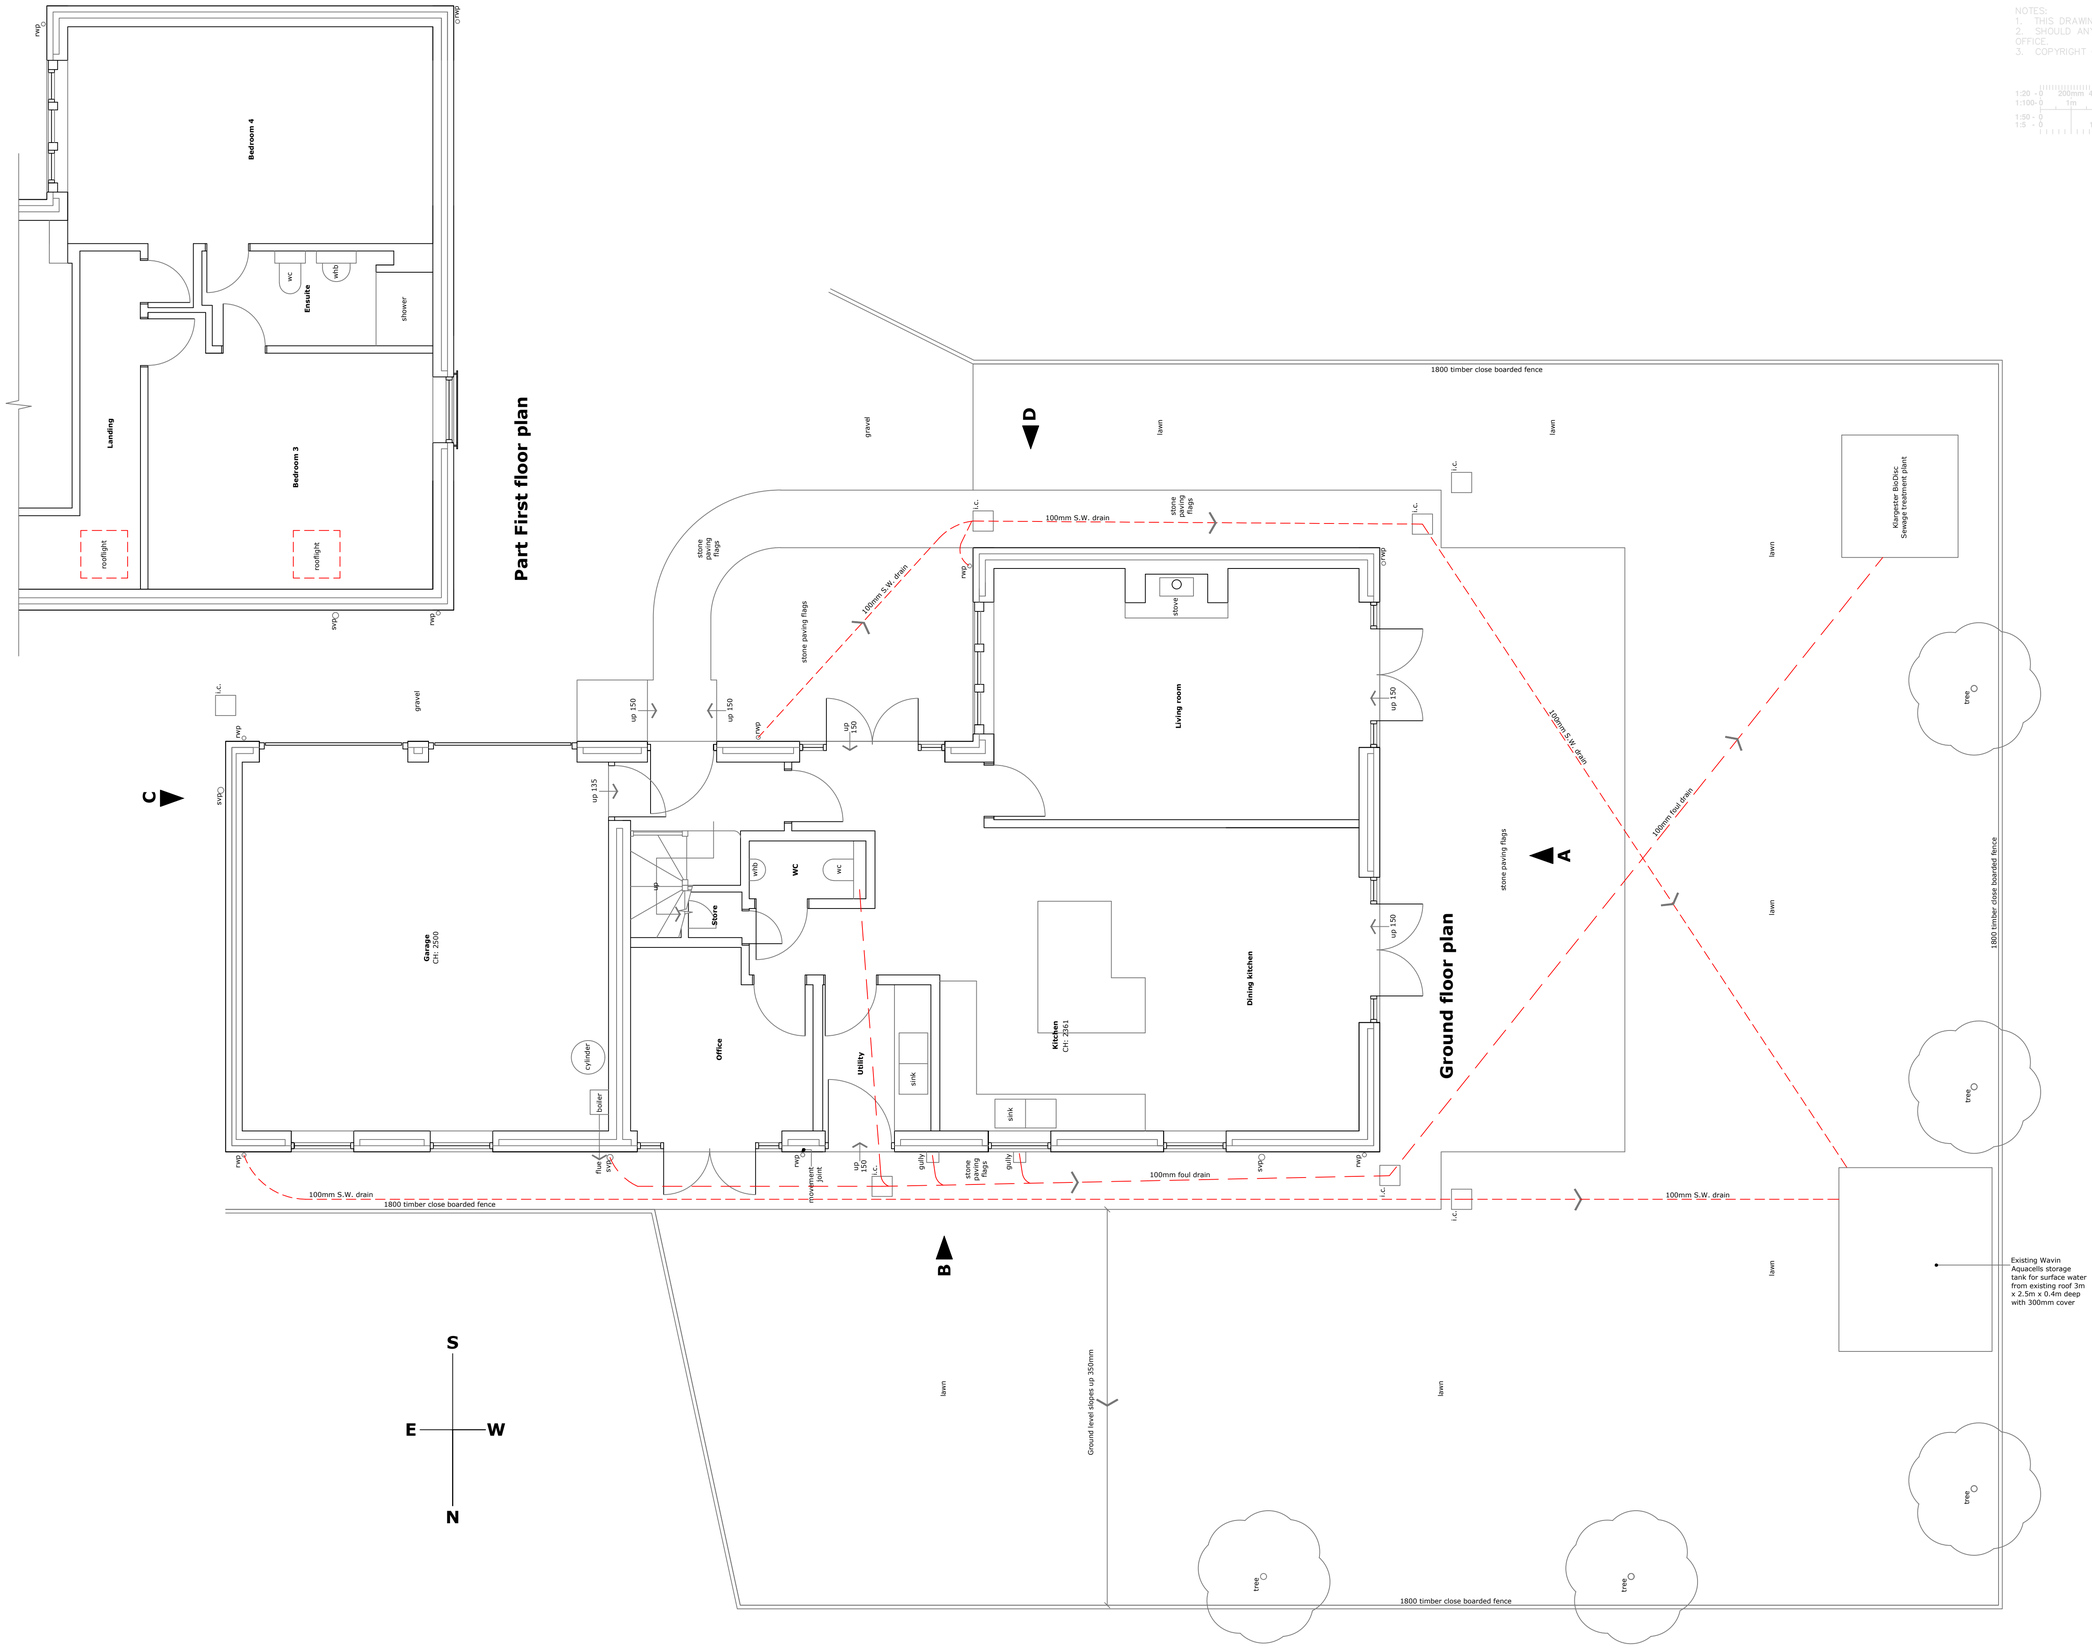
Part First floor plan
Bedroom 4
Ensuite
wc
wh.b.
shower
Landing
Bedroom 3
rooflight
rooflight
Ground floor plan
Living room
stove
Dining Kitchen
Kitchen
Ch: 2561
sink
sink
Utility
Office
WC
wc
wh.b.
Store
up
Garage
Ch: 2500
cylinder
boiler
flue
up 150
up 135
up 150
up 150
up 150
up 150
up 150
up 150
movement joint
gully
gully
stone paving flags
stone paving flags
stone paving flags
stone paving flags
stone paving flags
gravel
gravel
lawn
lawn
lawn
lawn
lawn
lawn
lawn
tree
tree
tree
tree
tree
Klargester BioDisc Sewage treatment plant
Existing Wavin Aquacells storage tank for surface water from existing roof 3m x 2.5m x 0.4m deep with 300mm cover
1800 timber close boarded fence
1800 timber close boarded fence
1800 timber close boarded fence
1800 timber close boarded fence
100mm S.W. drain
100mm S.W. drain
100mm S.W. drain
100mm S.W. drain
100mm S.W. drain
100mm foul drain
100mm foul drain
Ground level slopes up 350mm
i.c.
i.c.
i.c.
i.c.
i.c.
rwp
rwp
rwp