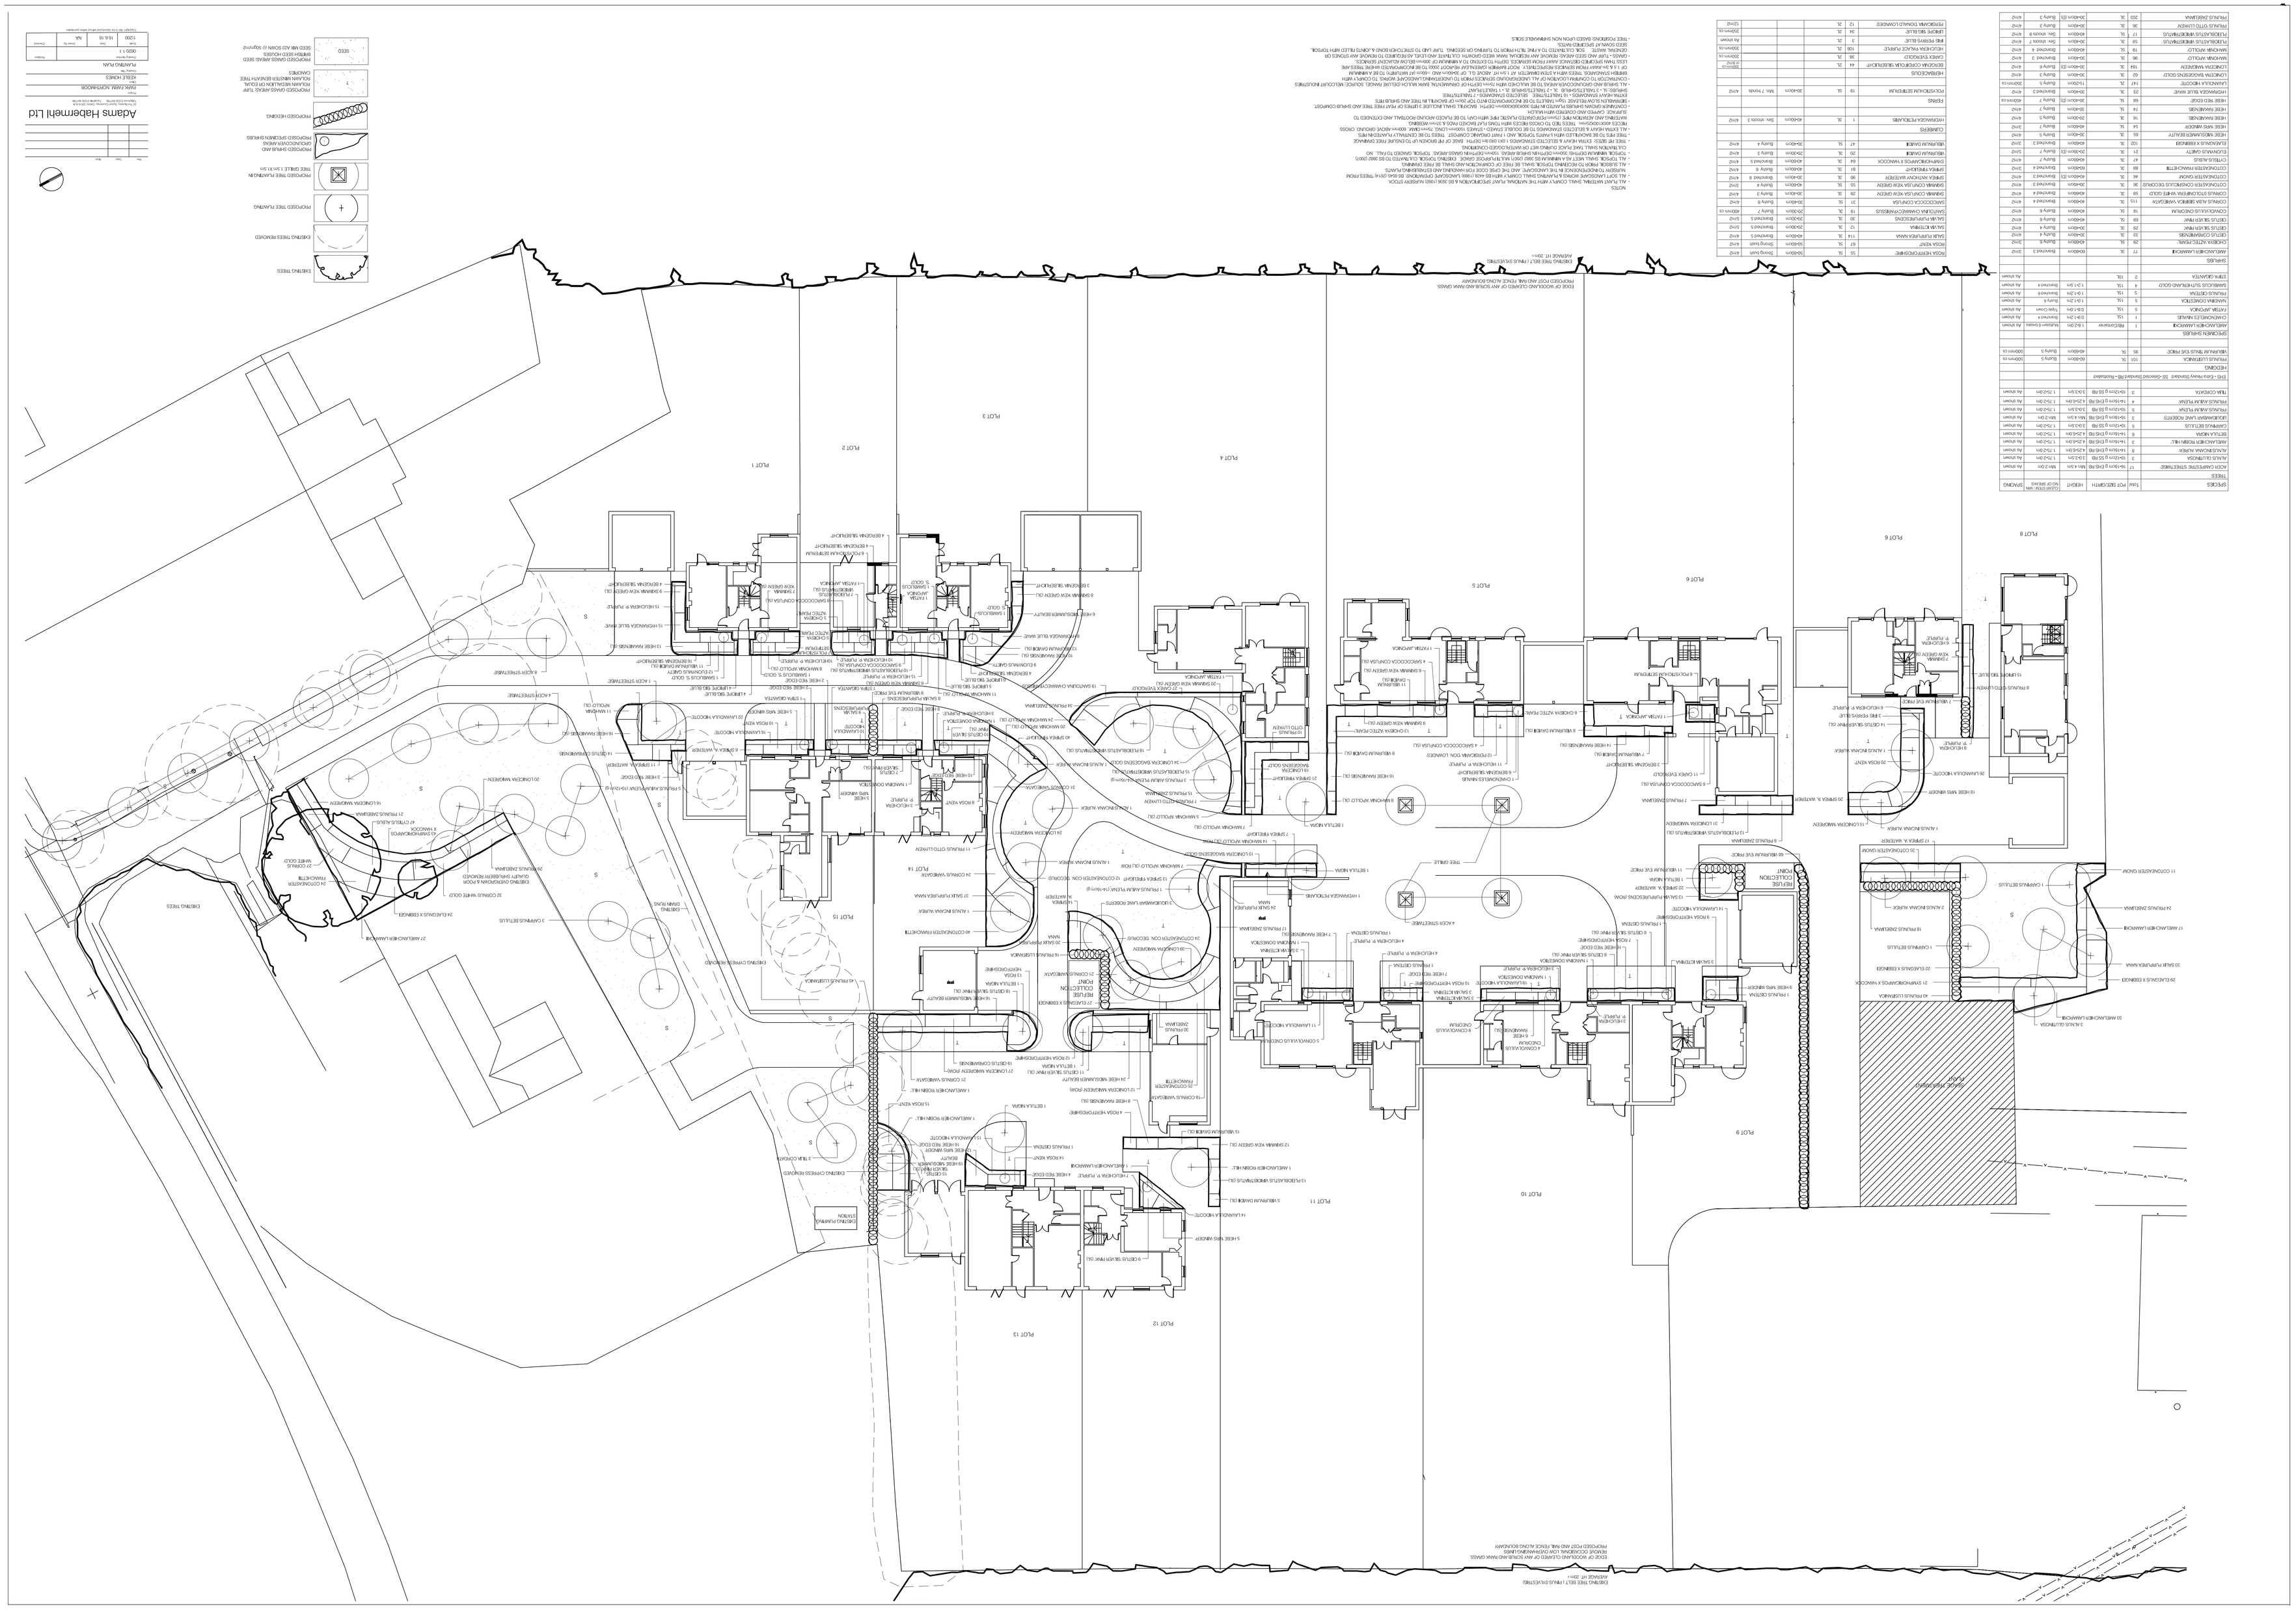

SPECIES	Tag	POT SIZE/GIRTH	HEIGHT	Spacing (centres) (Ø=Ø PLANS SYMBOL)	SYMBOL
TREES					
ACER CAMPESTRE 'STREETMER'	17	18-20cm G Ø3 Rb	3m x 2m	As shown	
ALNUS GLUTINOSA	3	14-16cm G Ø3 Rb	3.0m x 2m	1.75x1.75m	
ALNUS INCANA 'ALBERA'	8	14-16cm G Ø3 Rb	2.5m x 2m	1.75x1.75m	
AMELANCHIER TOBIAN HILL	3	14-16cm G Ø3 Rb	2.5m x 2m	1.75x1.75m	
CARPINUS BETULUS	5	14-16cm G Ø3 Rb	3.0m x 2m	1.75x1.75m	
CORYLUS AVELLANA	3	14-16cm G Ø3 Rb	3.0m x 2m	1.75x1.75m	
GOLDSMITH'S LAKE ROBERTS'	3	14-16cm G Ø3 Rb	3m x 2m	As shown	
PRUNUS AVIUM 'PLENA'	4	14-16cm G Ø3 Rb	3.0m x 2m	1.75x1.75m	
PRUNUS AVIUM 'PLENA'	3	14-16cm G Ø3 Rb	3.0m x 2m	1.75x1.75m	
TILIA CORDATA	3	14-16cm G Ø3 Rb	3.0m x 2m	1.75x1.75m	
Ø45 - Extra heavy Standard (S5 - Standard Standard Rb - Rootballed)					
HEDGING					
PRUNUS LUSITANICA	150	3L	60-80cm	3.0m G	150/m G
WILDWALK TRUS SYE PROT	99	3L	40-60cm	3.0m G	150/m G
SPECIMEN SHRUBS					
AMELANCHIER LAMARCKII	1	Rb/Standard	1.8-2.4m	Multi-stem G stem	As shown
CHAENOMELES MAULES	1	1L	0.9-1.2m	Standard 4	As shown
CORYLUS AVELLANA	5	1L	0.9-1.2m	Standard 4	As shown
MAHONIA AQUIFOLIUM	5	1L	0.9-1.2m	Bushy 4	As shown
PRUNUS CERASIFERA	1	1L	0.9-1.2m	Standard 4	As shown
SAMBUCUS NIGRA AUREA	4	1L	1.2-1.5m	Standard 4	As shown
SYRINGA VULGARIS	2	1L			
