Malthouse Barn, Brighthampton, OX29 7QW

1:50 1000 500mm 0m 1m 2 3 4 5

1:100 2000 1000mm 0m 1m 2m 3 4 5 6 7 8 9 10

EXISTING PLANS

Scale 1:50

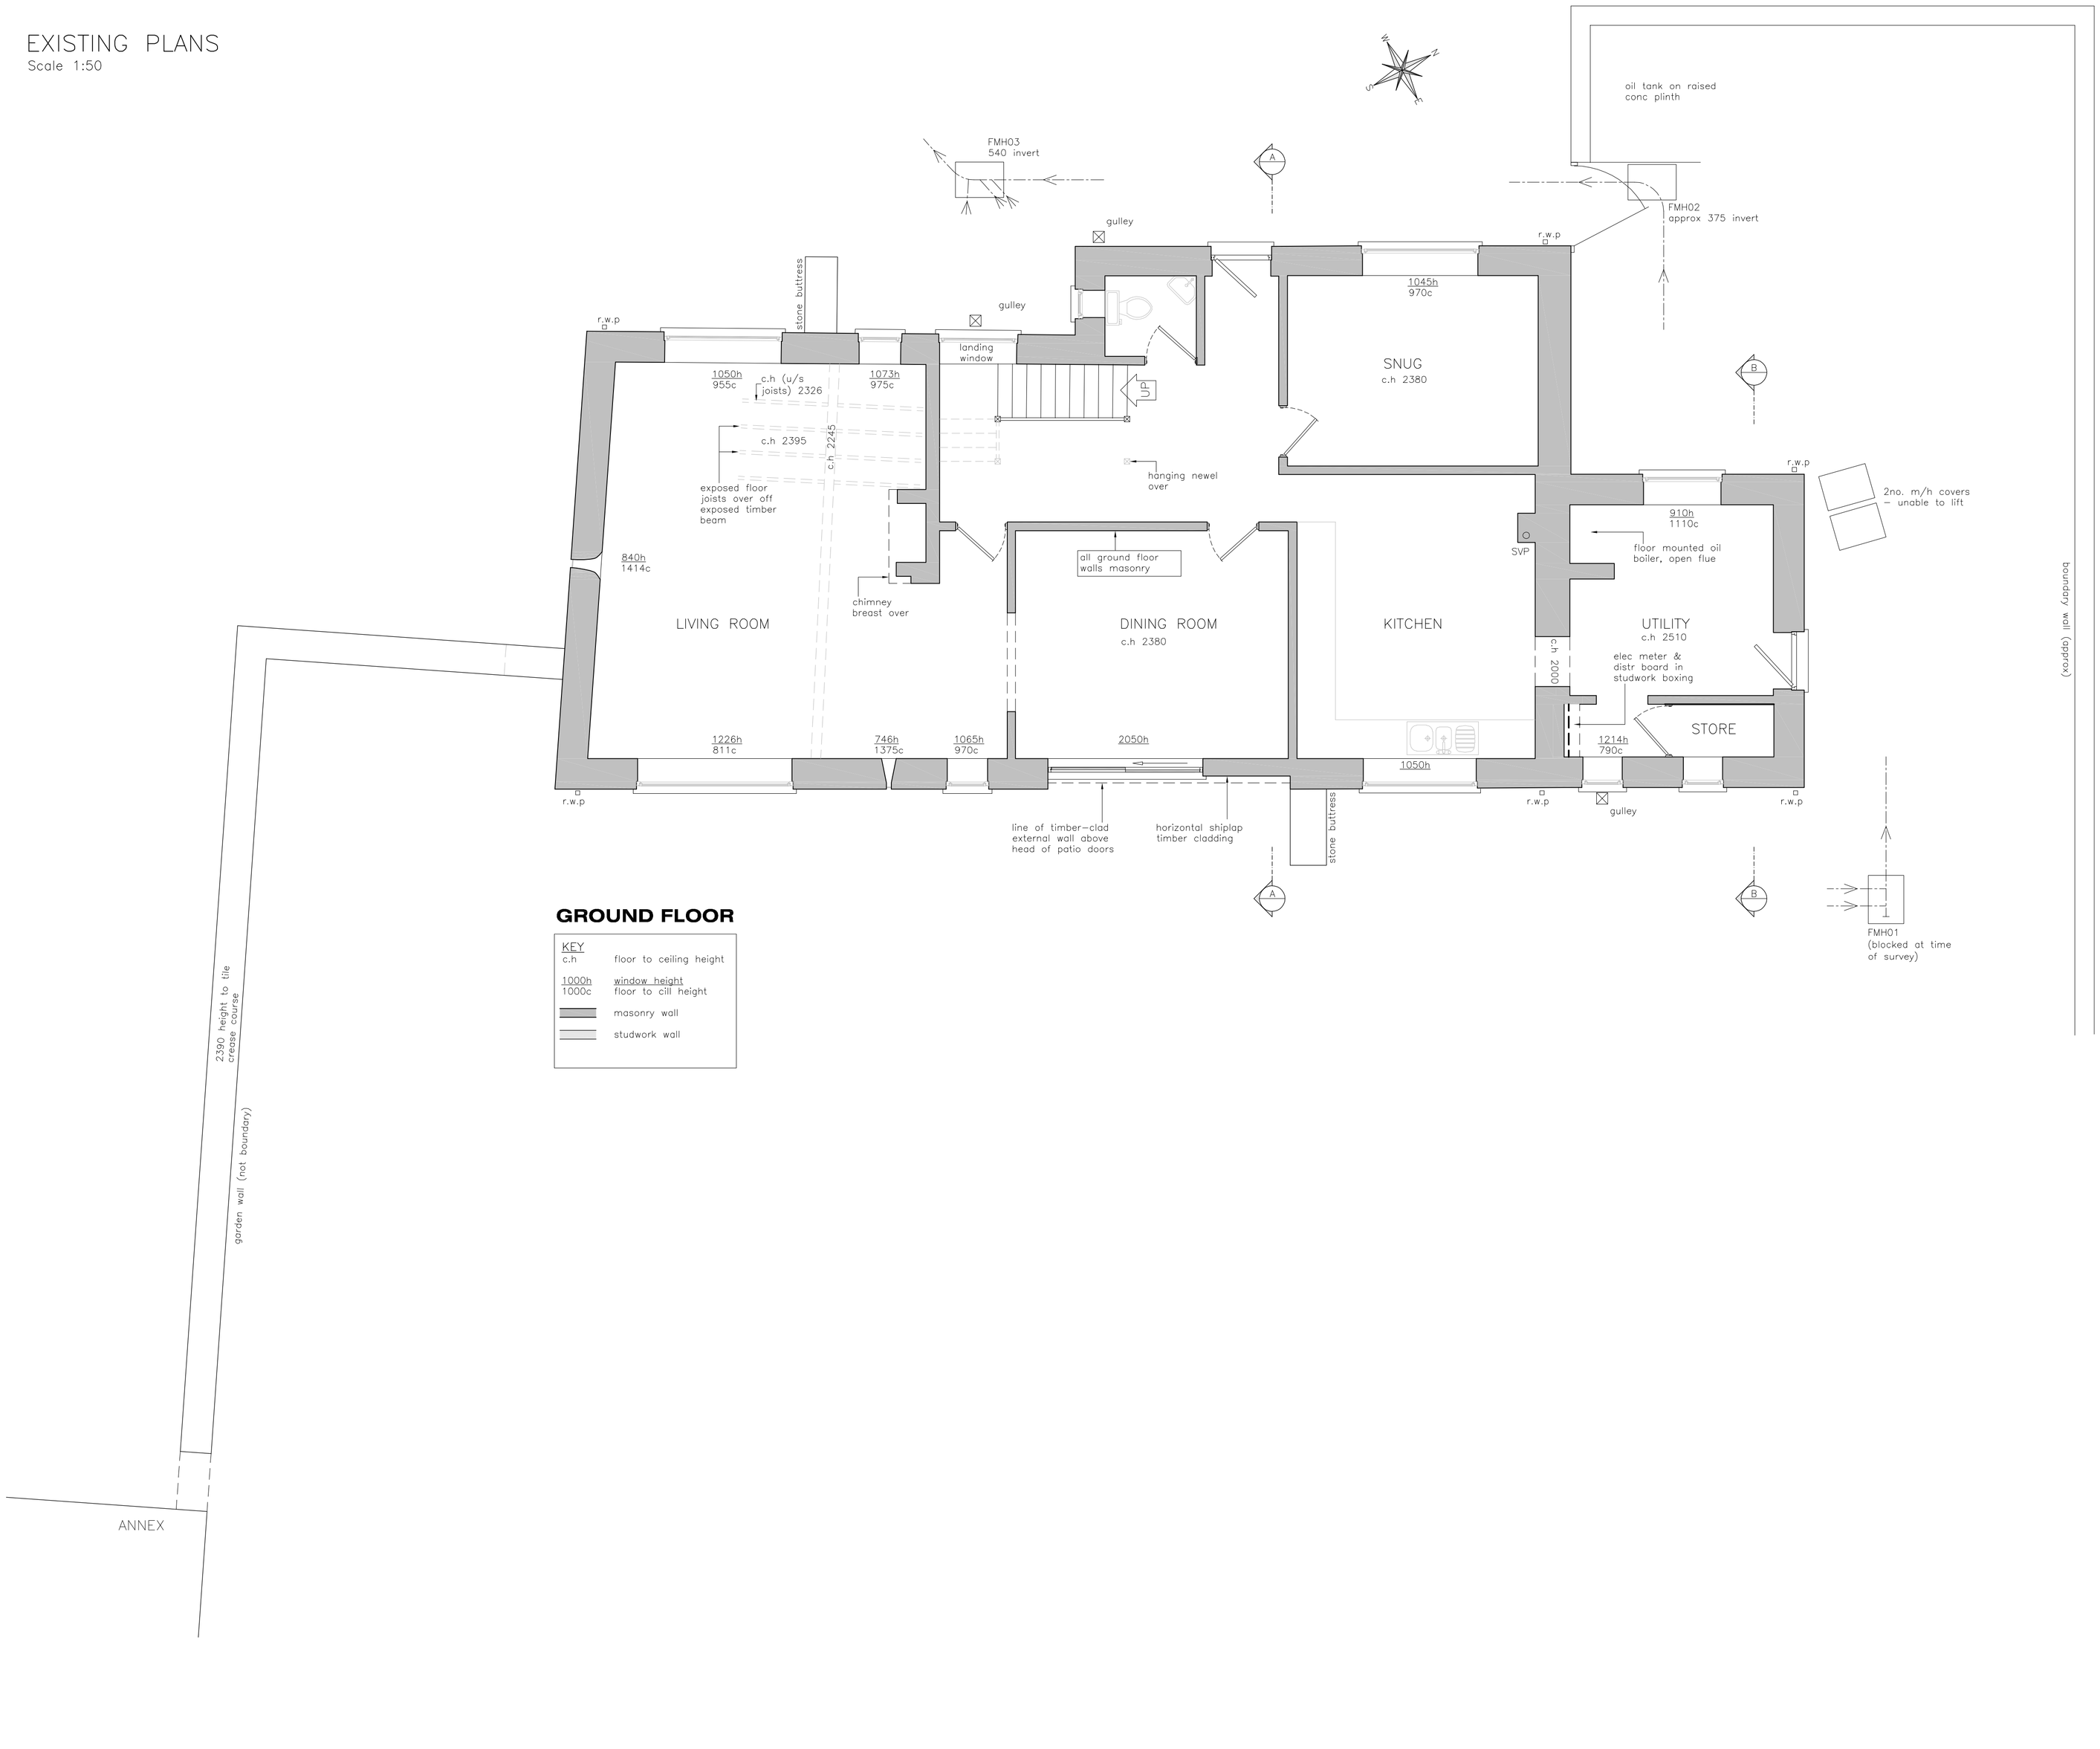

GROUND FLOOR

KEY

c.h	floor to ceiling height
1000h / 1000c	window height / floor to cill height
	masonry wall
	studwork wall

oxfordarchitecturaldesign
t 01865 883889 e info@oxfordAD.com

Malthouse Barn Brighthampton, OX29 7QW	1/50 & 1/100 @ A1
Existing ground floor plan	
drwg no.1733_101p02	Nov 2021

STATUS

AS EXISTING

Copyright - Drawings not to be reproduced or used without prior written permission.