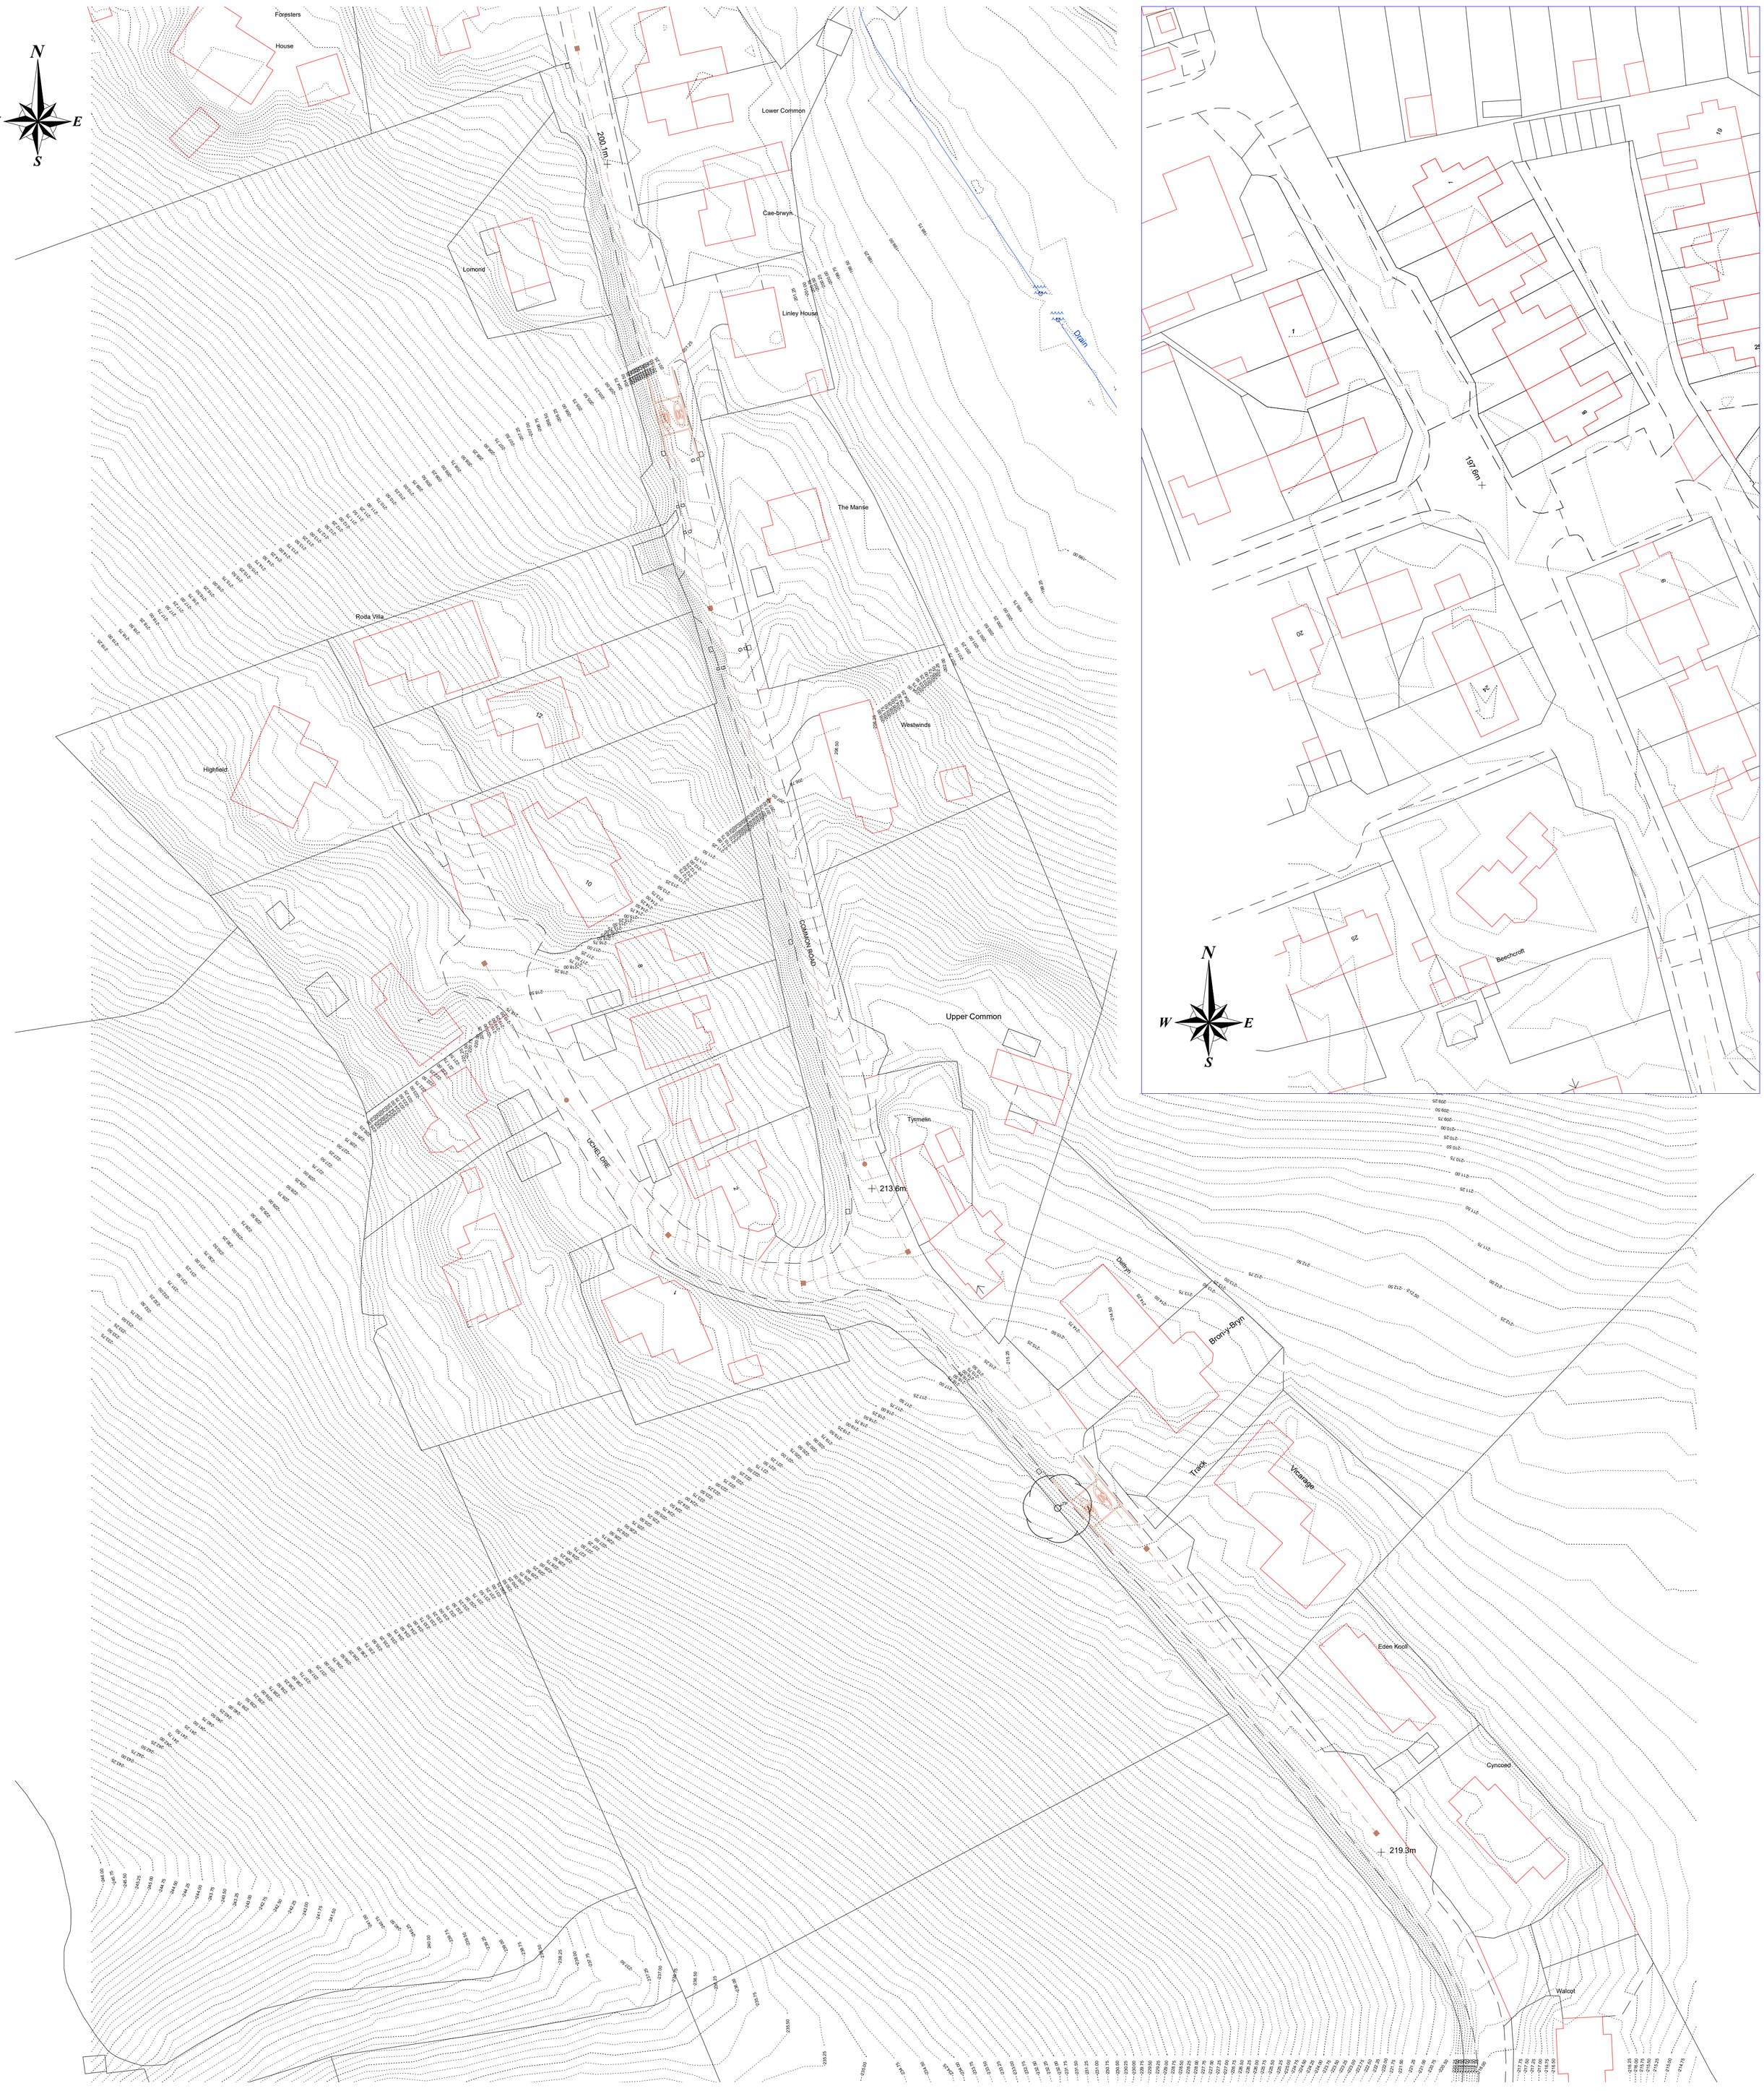

Notes

1. Do not scale from this drawing.
2. All drawings are to be checked by the contractor and setting out engineer and read in conjunction with one another to ensure they are mutually compatible with each other before any setting out or construction commences.
   In the event of apparent ambiguity or contradiction the engineer and/or architect shall be notified immediately. Sumner Consultancy accepts no liability in the event of not being so notified and where construction work has commenced.
3. The Ordnance Survey details have been reproduced via Promap from the Ordnance Survey mapping with the permission of the Controller of His Majesty's Stationery Office, © Crown Copyright.
   Sumner Consultancy Ltd Ordnance Survey Paper Mapping Licence Number 100059047.
4. The contours have been obtained via Promap from a Digital Terrain Model (DTM) of the bare earth/underlying terrain of the earth's surface. They are usually derived from Digital Surface Model's (DSM's) by digitally removing the cultural (man-made) and vegetation features.
   The LiDAR level information is to a resolution of 2m and has a vertical accuracy of +/-15cm.
   These contours and any level information must only be used as guide.

Revisions

Rev	Date	Description

© Copyright 2022 Sumner Consultancy Ltd
This drawing must not be reproduced without the written consent of Sumner Consultancy Ltd

Drawing Size: A1

Sumner Consultancy Ltd
Civil Engineering & Transportation Consultant
The Old School
Astley
Shrewsbury
SY4 4BP
Tel: 01939 210 786
Email: info@sumnerconsultancy.co.uk
Web: www.sumnerconsultancy.co.uk

Client: MORRIS MARSHALL & POOL

Project: UCHEL DRE
KERRY NEWTOWN POWYS

Drawing Title: SITE SURVEY

Scale:	1:500	Drawn by:	JRS	Date:	September 2022

Drawing Number:	726-21-01	Revision: