EXISTING
SCALE 1/100

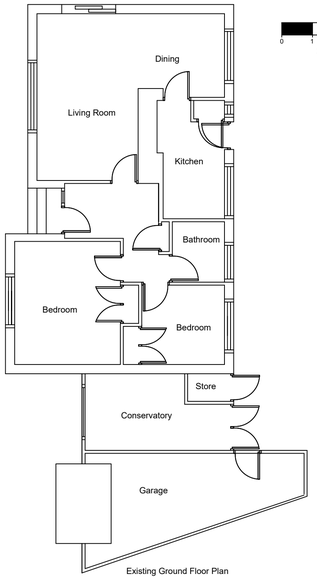

Existing Ground Floor Plan

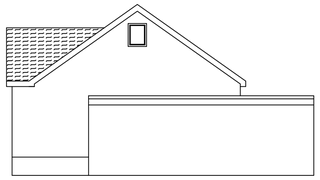
Existing Side Elevation

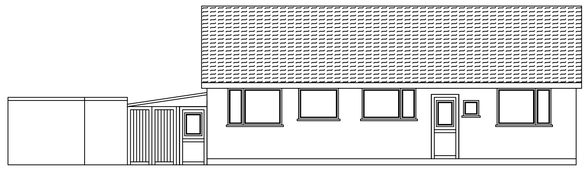
Existing Rear Elevation

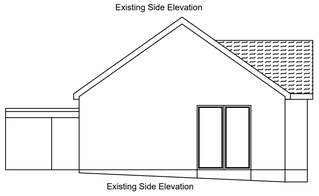
Existing Side Elevation

Existing Front Elevation

EXISTING
SCALE 1/200

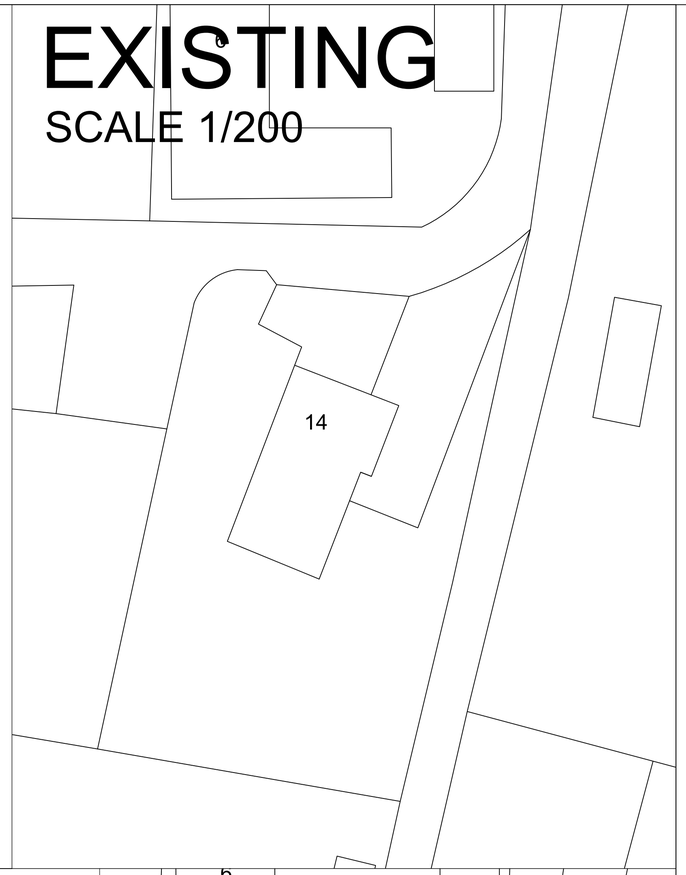

Materials

Windows
To be double glazed, UPVC to match existing

Externals
Blockwork and Render to match existing
UPVC soffits and facers to match existing

LOCATION PLAN 1-1250 SCALE

PROPOSED
SCALE 1/100

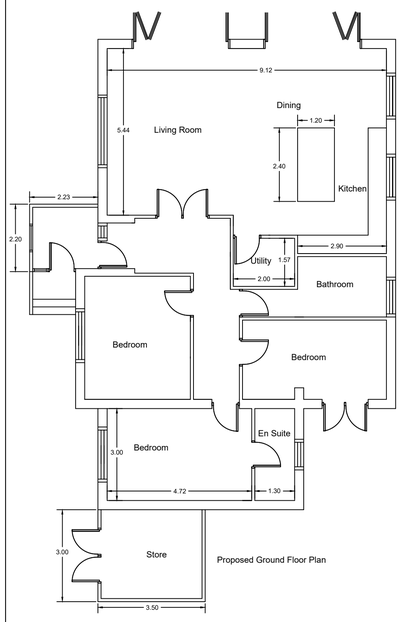

Proposed Ground Floor Plan

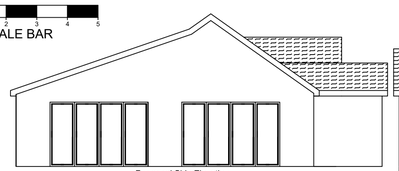
Proposed Side Elevation

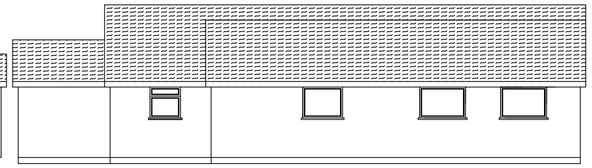
Proposed Rear Elevation

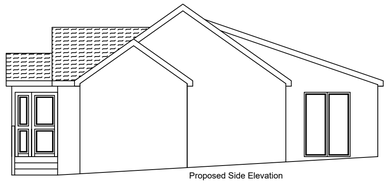
Proposed Side Elevation

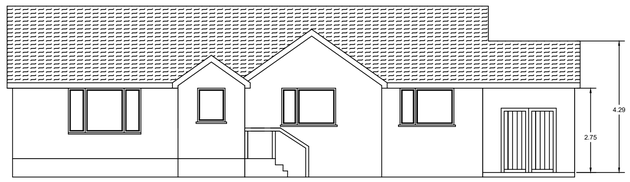

Proposed Front Elevation

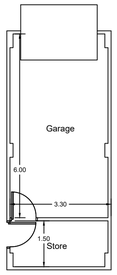

Proposed Garage Floor Plan

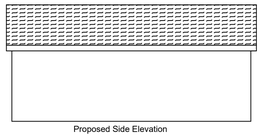
Proposed Side Elevation

Proposed Front Elevation

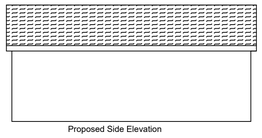
Proposed Side Elevation

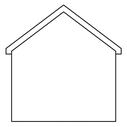
Proposed Rear Elevation

PROPOSED
SCALE 1/200

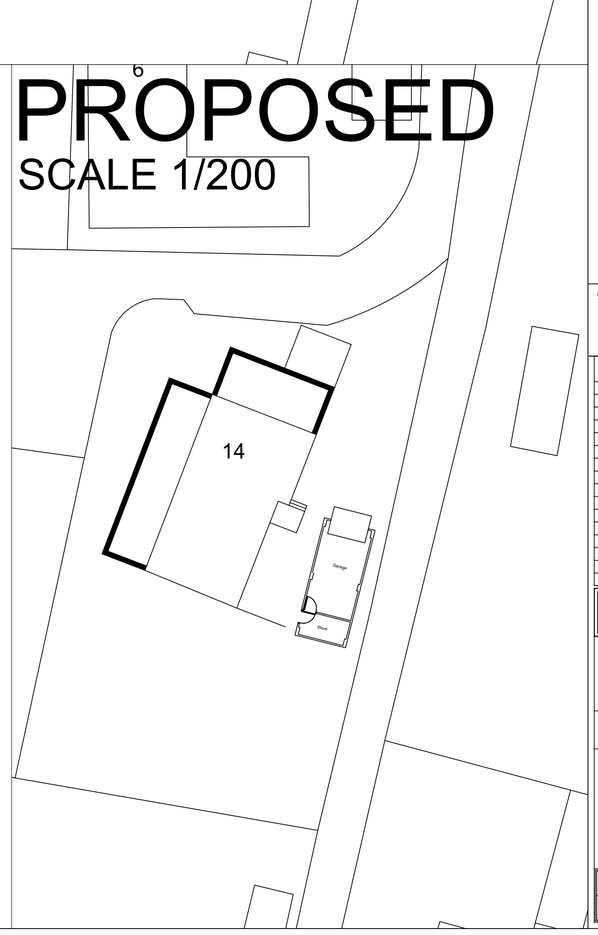

©This drawing and the building works depicted are the copyright of Mike Pringle Development Services and may not be reproduced or amended except by written permission. No liability will be accepted for amendments made by other persons.

The Contractor is to check and verify all building and site dimensions, levels and sewer invert levels at connection points before work starts.

REV	DATE	DRAWN	DESCRIPTION

Client

Project
14 WRINGTON LANE
CONGRESBURY
BRISTOL
BS49 5BQ

Title
PLANNING DRAWING

MIKE PRINGLE
DEVELOPMENT SERVICES
31 LANES END
BRISLIGTON
BRISTOL
BS4 5DP
▫TOPOGRAPHICAL SURVEYS
▫AS BUILT SURVEYS ▫SPECIALIST IN CAD
TEL: 0117 9714034 - 07799 845313

DRN BY	SCALE	DRAWING NUMBER	REV
JMP	1/100	PLN-1	
DATE 09/08/22			