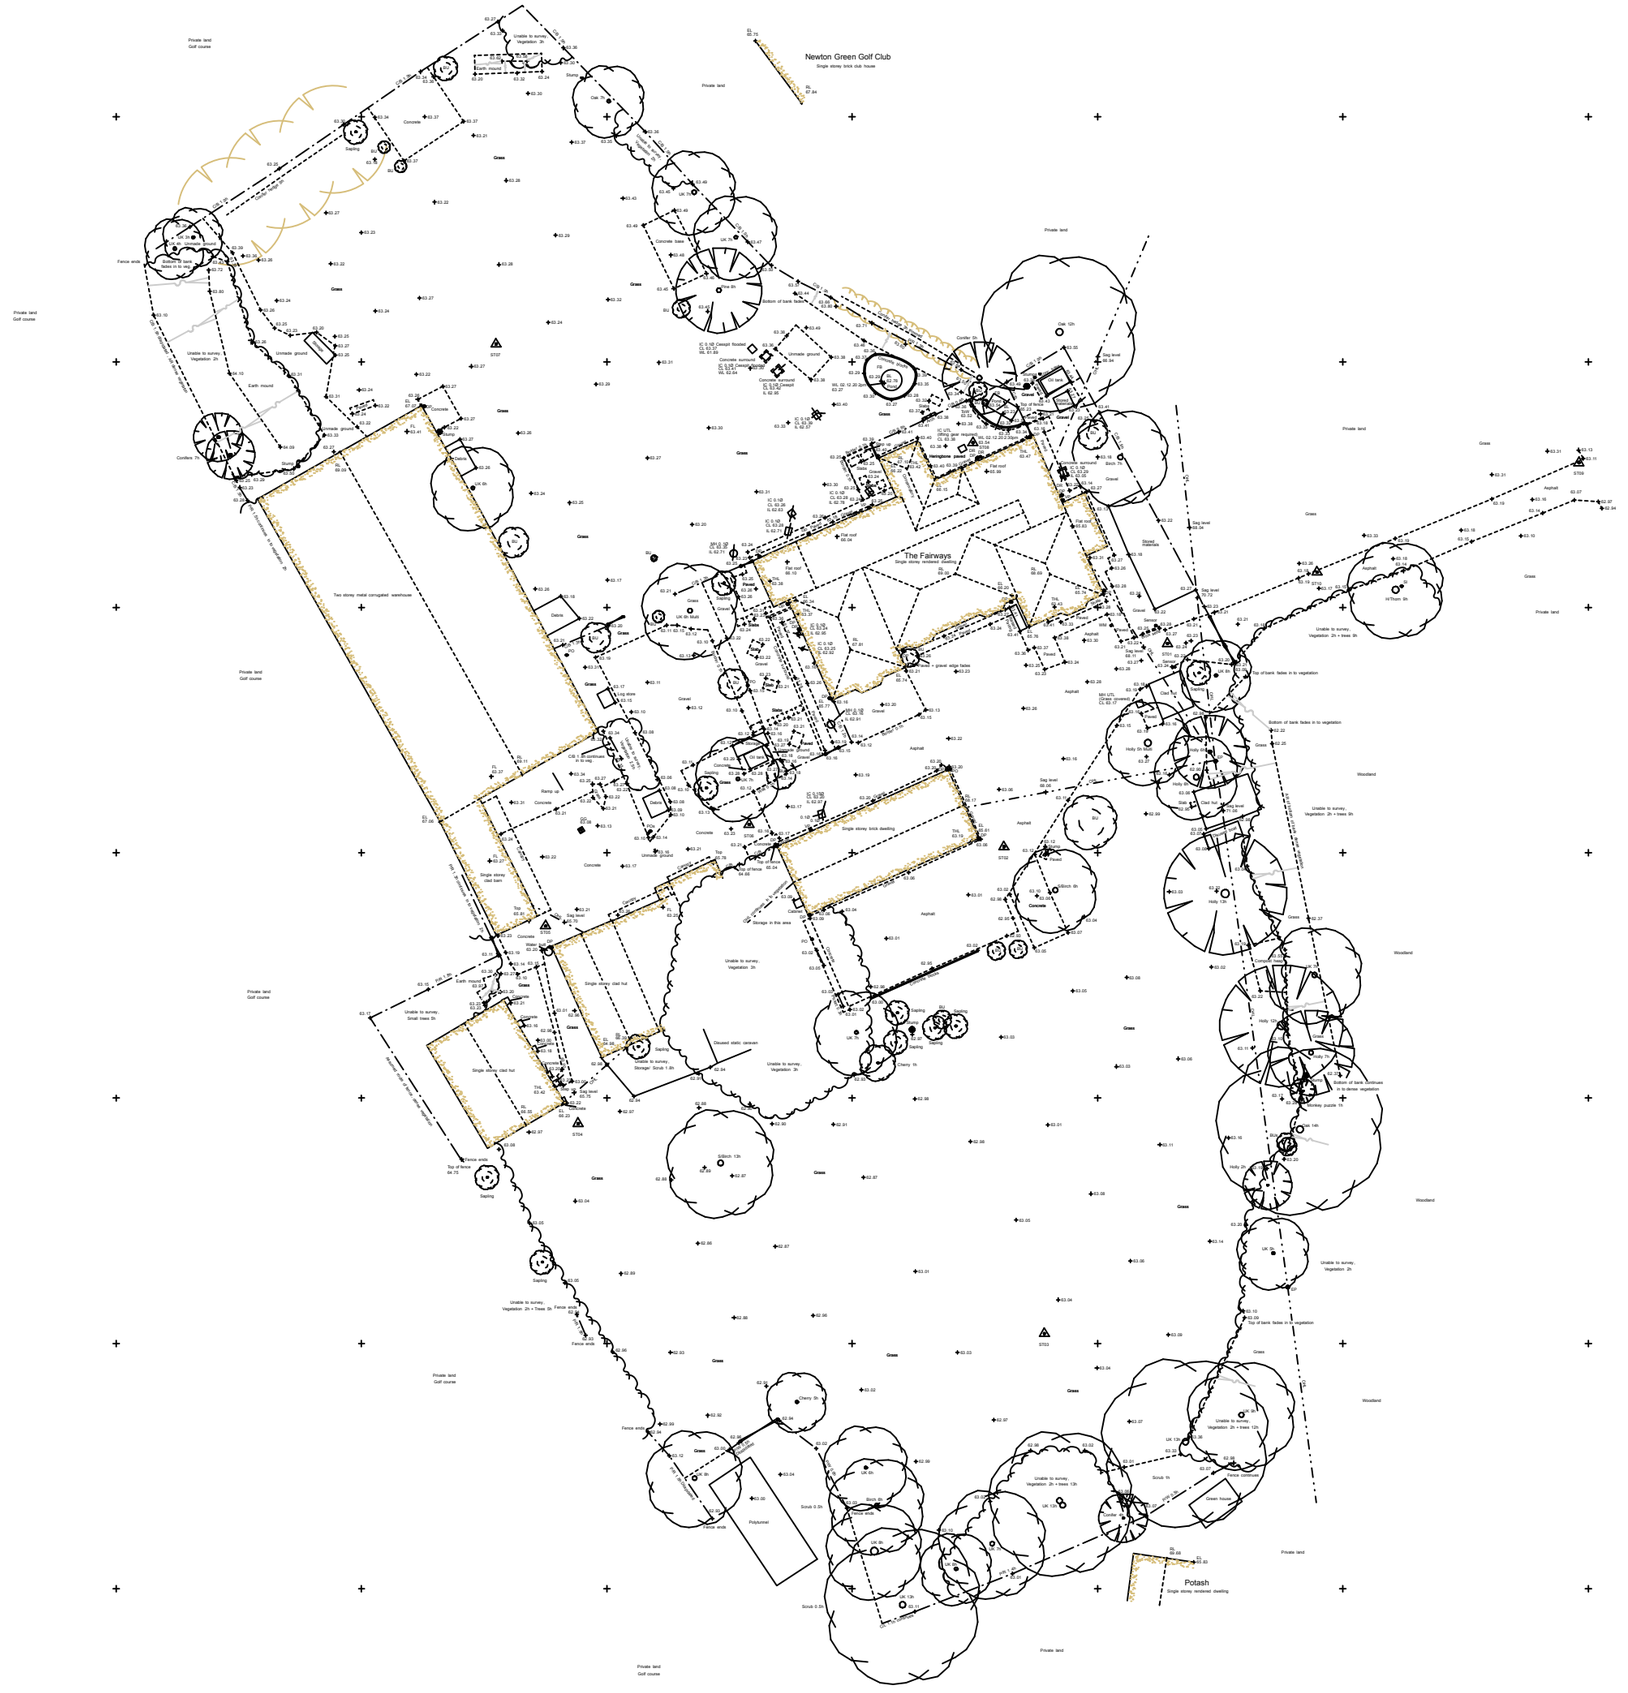
Newton Green Golf Club
Single storey brick club house
The Fairways
Single storey rendered dwelling
Potash
Single storey rendered dwelling
Two storey metal corrugated warehouse
Single storey brick dwelling
Single storey clad barn
Single storey clad hut
Single storey clad hut
Polytunnel
Green house
Private land
Golf course
Woodland
Grass
Asphalt
Concrete
Gravel
Unable to survey
Vegetation 2h
Unable to survey
Vegetation 2h + trees 3h
Unable to survey
Vegetation 2h + trees 12h
Unable to survey
Vegetation 2h + trees 13h
Unable to survey
Vegetation 2h + Trees 3h
Unable to survey
Small trees 8h
Unable to survey
Stunted Scrub 1.8h
Unable to survey
Vegetation 2h
Unable to survey
Vegetation 2h
Unable to survey
Vegetation 2