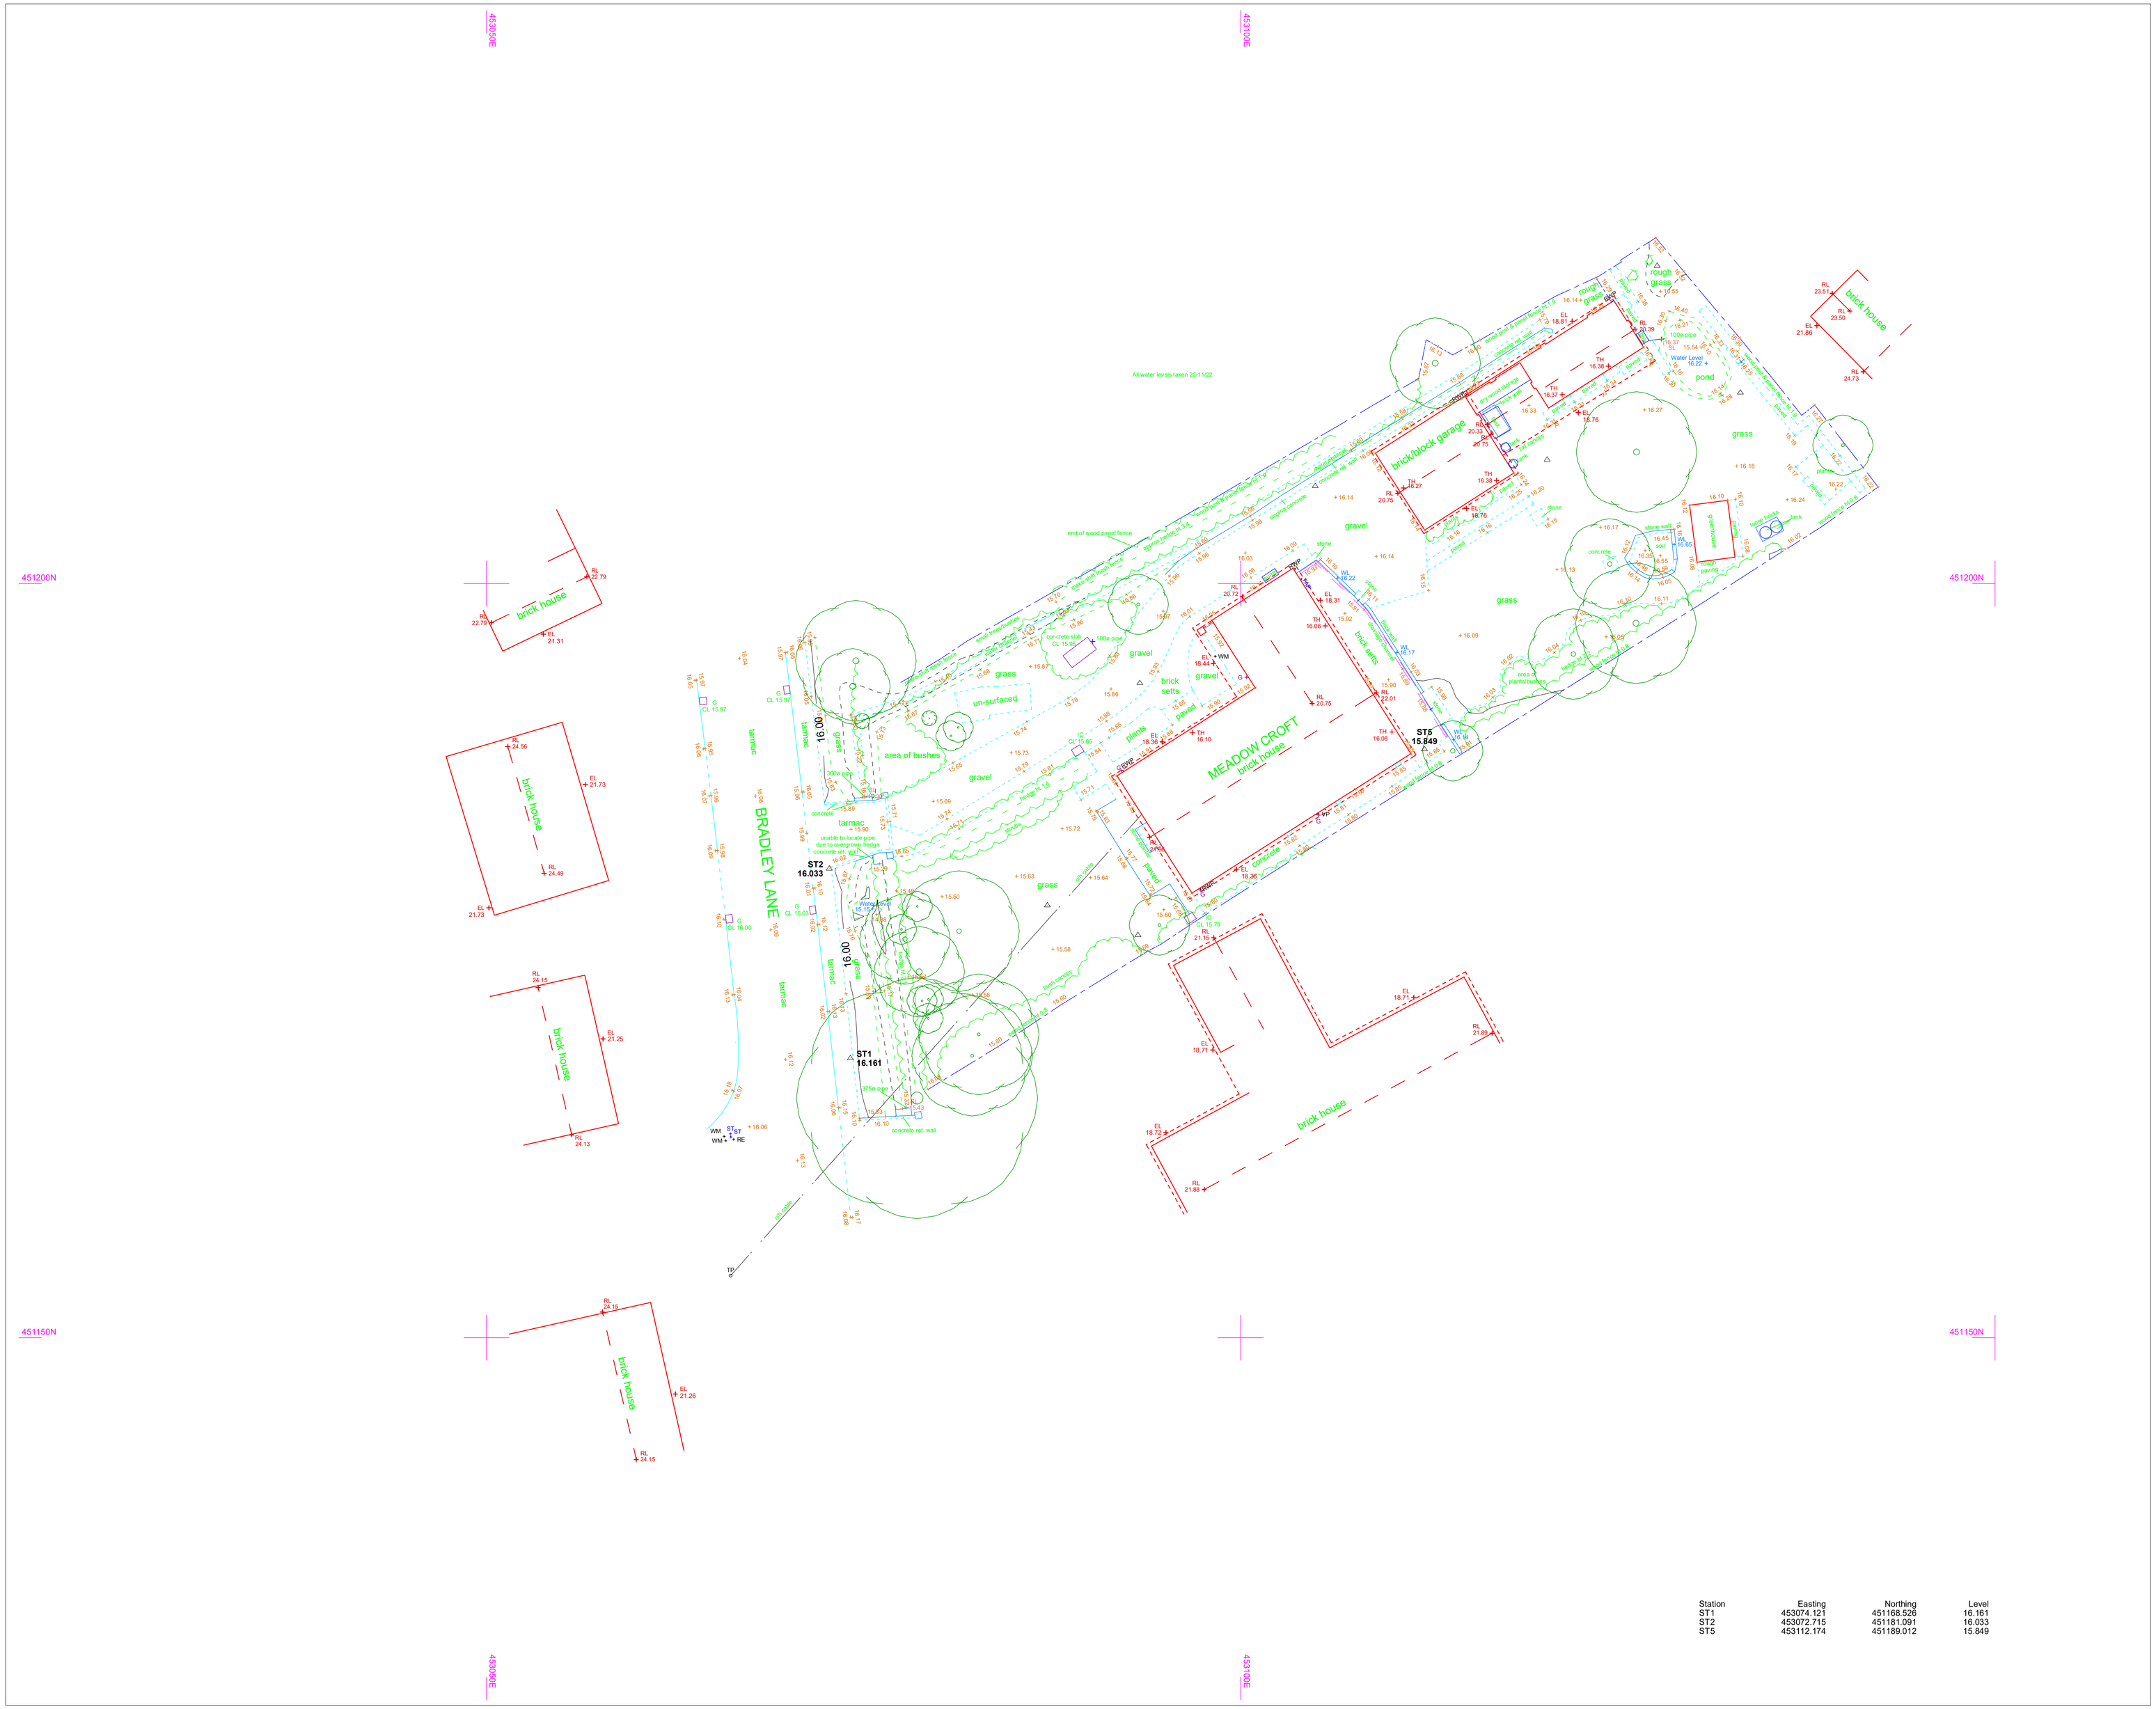

Station	Easting	Northing	Level
ST1	453074.121	451168.526	16.161
ST2	453072.715	451181.091	16.033
ST5	453112.174	451189.012	15.849

ABBREVIATIONS

AR	ASSUMED ROUTE	OSA	OUTSIDE SURVEY AREA
AV	AIR VALVE	P	POST / POLE
B	BOLLARD	RL	RIDGE LEVEL
BH	BOREHOILE	RE	RODDING EYE
BT	BRITISH TELECOM CHAMBER	RS	ROAD SIGN
CATV	CABLE TV	RWP	RAINWATER PIPE
CP	CABLE PIT	S	STAY
CL	COVER LEVEL	SC	STOP COCK
CR	CABLE RISER	SD	TREE STEM DIAMETER
CS	TREE CROWN SPREAD	SP	SIGN POST
DP	DOWN PIPE	ST	STOP TAP
EL	EAVES LEVEL	SV	STOP VALVE
EP	ELECTRICITY POLE	SVP	SOIL VENT PIPE
ER	EARTH ROD	TC	TRAFFIC CONTROL
FH	FIRE HYDRANT	TCB	TELEPHONE CALL BOX
FL	FLOOR LEVEL or FENCE LEVEL	TFR	TAKEN FROM RECORDS
FR	FLAT ROOF LEVEL	TH	THRESHOLD LEVEL
G	GULLY	TL	TRAFFIC LIGHTS
GPR	TRACED BY G.P.R.	TP	TELEGRAPH POLE
GV	GAS VALVE	UTGA	UNABLE TO GAIN ACCESS
IC	INSPECTION CHAMBER	UTL	UNABLE TO LOCATE
IL	INVERT LEVEL	UTR	UNABLE TO RAISE
JB	JUNCTION BOX	UTS	UNABLE TO SURVEY
KW	KERB WIER	UTT	UNABLE TO TRACE
LB	LITTER BIN or LETTER BOX	WL	WATER LEVEL or WALL LEVEL
LP	LAMP POST	VP	VENT PIPE
MH	MANHOLE	WM	WATER METER
MI	MISCELLANEOUS	WO	WASH OUT VALVE
NL	NOT LOCATED	WP	WATER PIPE
NT	NO TRACE		

All services to be field verified.

This drawing and the information contained within has been issued in confidence and remains the Copyright of CT Surveys Ltd.

Disclosure of this information to Third Parties and unauthorised copying or replication of data is forbidden without gaining approval from CT Surveys Ltd.

CT SURVEYS IS A MEMBER OF:

THE SURVEY ASSOCIATION

constructionline

SURVEY NOTES:

The survey is fitted to OSGB36 National Grid and Level Datum using RTK GPS, with OSGM15 Model Transformation and has been drawn at a scale factor of 1.000

Due to the scale factor any setting out or design works should strictly use the control co-ordinates as shown on the drawing.

If manhole invert levels / basic drainage information is shown on this drawing, this will have been surveyed from observation only.
If any drainage becomes critical to design we advise that a full utility survey is carried out to verify any drainage information shown on this drawing.

SURVEY REVISIONS

PREVIOUS DWG NO:	
REVISION NO:	
DATE:	

REVISION NOTES:

LAYOUT VIEWS

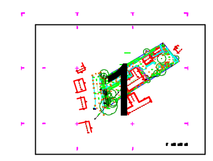

CT SURVEYS
TOPO · SCAN · UAV · BIM

UNIT 5
KILLINGBECK COURT
LEEDS
LS14 6FD

TEL : 0113 44 00 435
MOB : 07949 195764
EMAIL : MAIL@CT-SURVEYS.COM
WEBSITE : WWW.CT-SURVEYS.COM

© COPYRIGHT CT SURVEYS LTD. REPRODUCTION OF THIS INFORMATION IS PROHIBITED WITHOUT WRITTEN AUTHORITY FROM CT SURVEYS LTD.

CLIENT:

A + J Architects

PROJECT TITLE:

Meadow Croft, Bradley Lane, Rufforth, York, YO23 3QJ

DRAWING NUMBER:

5626JH/1

SCALE: 1:200 @ A1	SURVEY DATE: November 2022	
LEVEL DATUM: OSGB by GPS	GRID DATUM: OSGB fixed at ST2	
BENCH MARK USED: Nail at ST2 surveyed by GPS	BM VALUE: 16.033m	SHEET NUMBER: 1 of 1