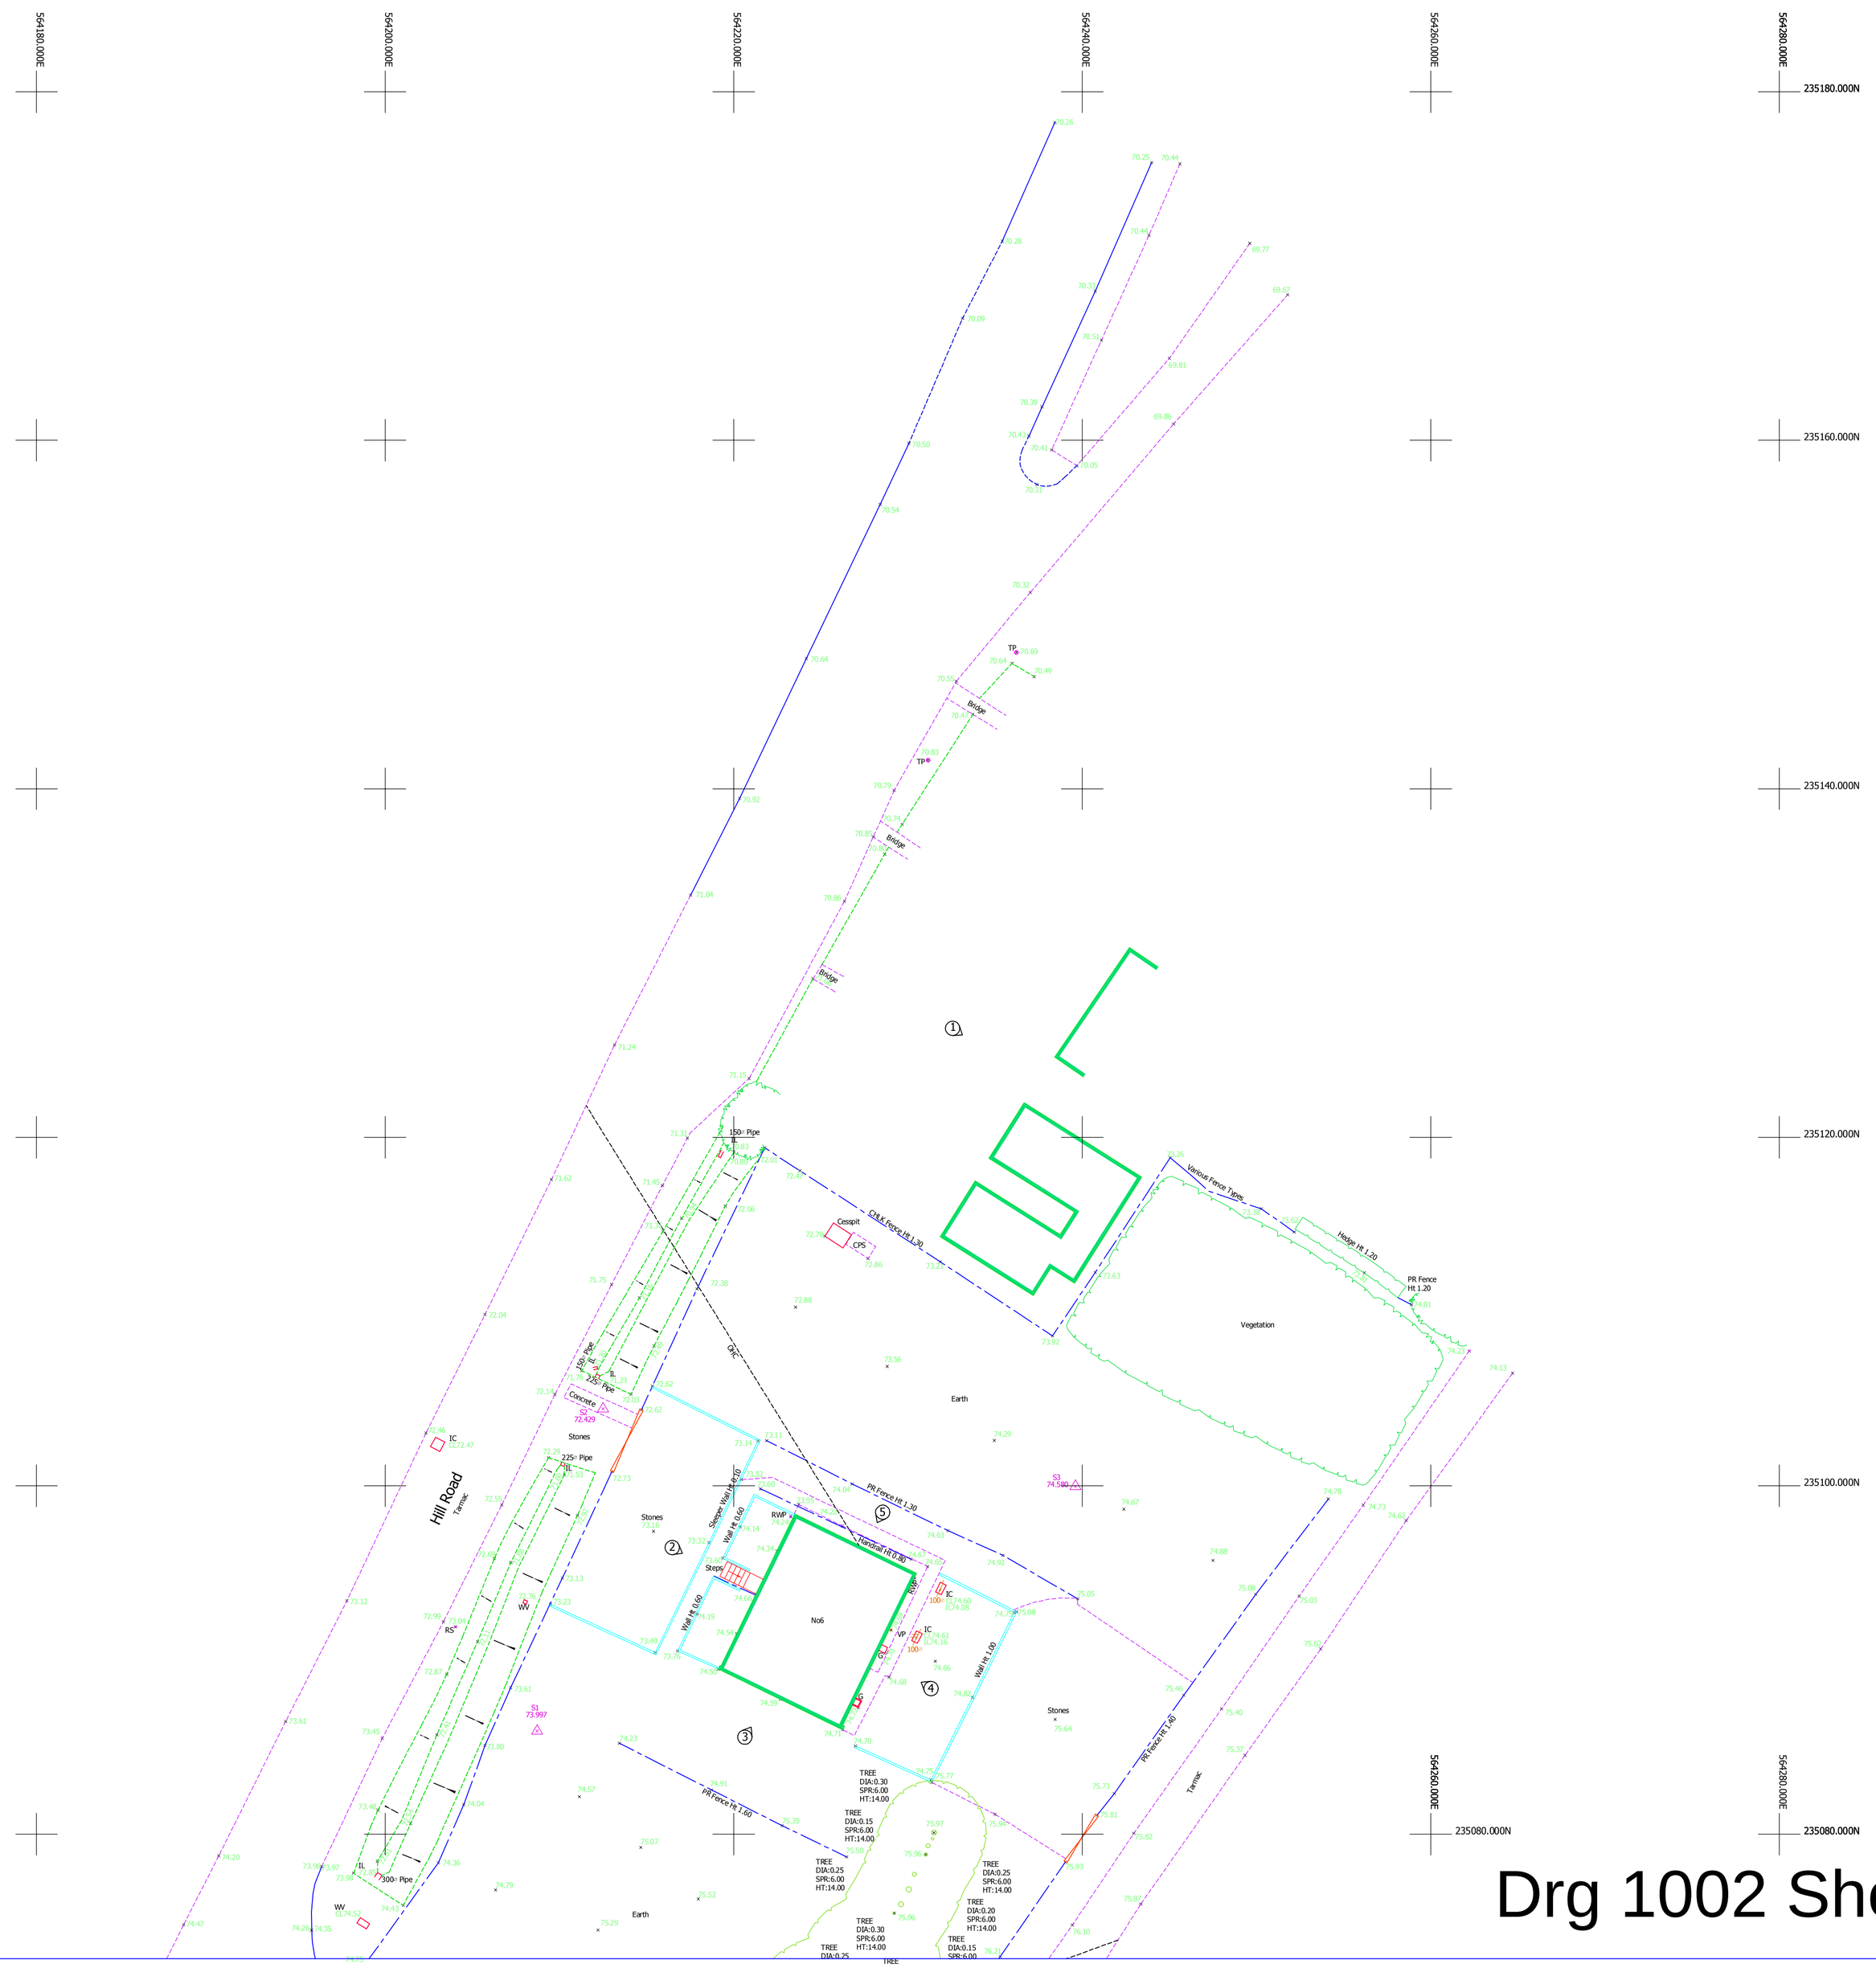


Drg 1002 Sheet 1 of 2

OS NORTH

## Topographical Abbreviations

| | | | |
|---|---|---|---|
| A/R | Assumed Route | MKR | Marker |
| BH | Borehole | MT | Mercury Telecom Cover |
| BOL | Bollard | OHC | Overhead Cable |
| BT | British Telecom Cover | OHP | Overhead Pipe |
| BW | Barbed Wire Fence | OSBM | Ordnance Survey Bench Mark |
| BWK | Brickwork | PB | Post Box |
| CATV | Cable TV Cover | PGM | Permanent Ground Marker |
| CB | Close Boarded Fence | PR | Post & Rail Fence |
| CCTV | Closed Circuit TV | PW | Post & Wire Fence |
| CHLK | Chainlink Fence | PWM | Post & Wire Mesh Fence |
| CHPL | Chestnut Paling Fence | RE | Rodding Eye |
| CL | Cover Level | RG | Road Gully |
| CM | Cable Marker | RN | Road Name |
| CP | Catch Pit | RS | Road Sign |
| CPL | Catch Pit Base Level | RW | Retaining Wall |
| DIA | Diameter | RWP | Rain Water Pipe |
| DK | Drop Kerb | SAP | Sapling |
| DP | Down Pipe | SC | Stop Cock |
| EJB | Electricity Junction Box | SPR | Spread |
| EC | Electricity Cover | STA | Traverse Station |
| EP | Electricity Pole | SV | Stop Valve |
| ER | Earthing Rod | SVP | Soil Vent Pipe |
| FH | Fire Hydrant | SW | Storm Water |
| FIG | Feed Into Ground | TB | Telephone Box |
| FW | Foul Water | TBM | Temporary Bench Mark |
| G | Gully | TFR | Taken From Records |
| GV | Gas Valve | TJB | Telephone Junction Box |
| HT | Height | TPT | Trial Pit |
| IC | Inspection Cover | TL | Traffic Light |
| IL | Invert Level | TP | Telephone Pole |
| IR | Iron Railing Fence | UTL | Unable To Lift |
| KO | Kerb Outlet | UTT | Unable To Trace |
| LB | Litter Bin | VP | Vent Pipe |
| LC | Lamp Column | WKH | Water Key Hole |
| LP | Lamp Post | WM | Water Meter |
| MH | Manhole | WV | Water Valve |

## Survey Station Information

| STA No. | Easting | Northing | Level |
|---|---|---|---|
| S1 | 564208.720mE | 235085.921mN | 73.997 |
| S2 | 564212.507mE | 235104.412mN | 72.429 |
| S3 | 564239.614mE | 235099.960mN | 74.580 |
| S4 | 564217.470mE | 235071.163mN | 75.811 |

SHEET LAYOUT




## Notes

Grid is related to OS using GPS
All levels related to OS using GPS

| Rev | | Description | |
|---|---|---|---|
| 5 | | - | |
| 4 | | - | |
| 3 | | - | |
| 2 | | - | |
| 1 | | - | |
| 0 | ACC | First Complete Issue | 20/08/2017 |

CHINERY LAND SURVEYS
LABURNUM
MALDON ROAD
KELVEDON
ESSEX
Tele 01376 538135
Email acc@chinerylandsurveys.co.uk
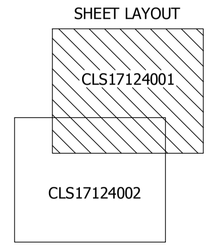
| | | |
|---|---|---|
| SURVEYED | RJC | MR H GODBOLE |
| DRAWN | RJC | |
| SCALE | 1:200 | |

6 HILL ROAD, GREAT SAMPFORD
SAFFRON WALDEN, ESSEX CM10 2RT

# TOPOGRAPHICAL SURVEY

| JOB No | DRAWING NUMBER |
|---|---|
| CLS17124 | CLS17124001 Rev0 |

A1 Sheet - 841mm X 594mm