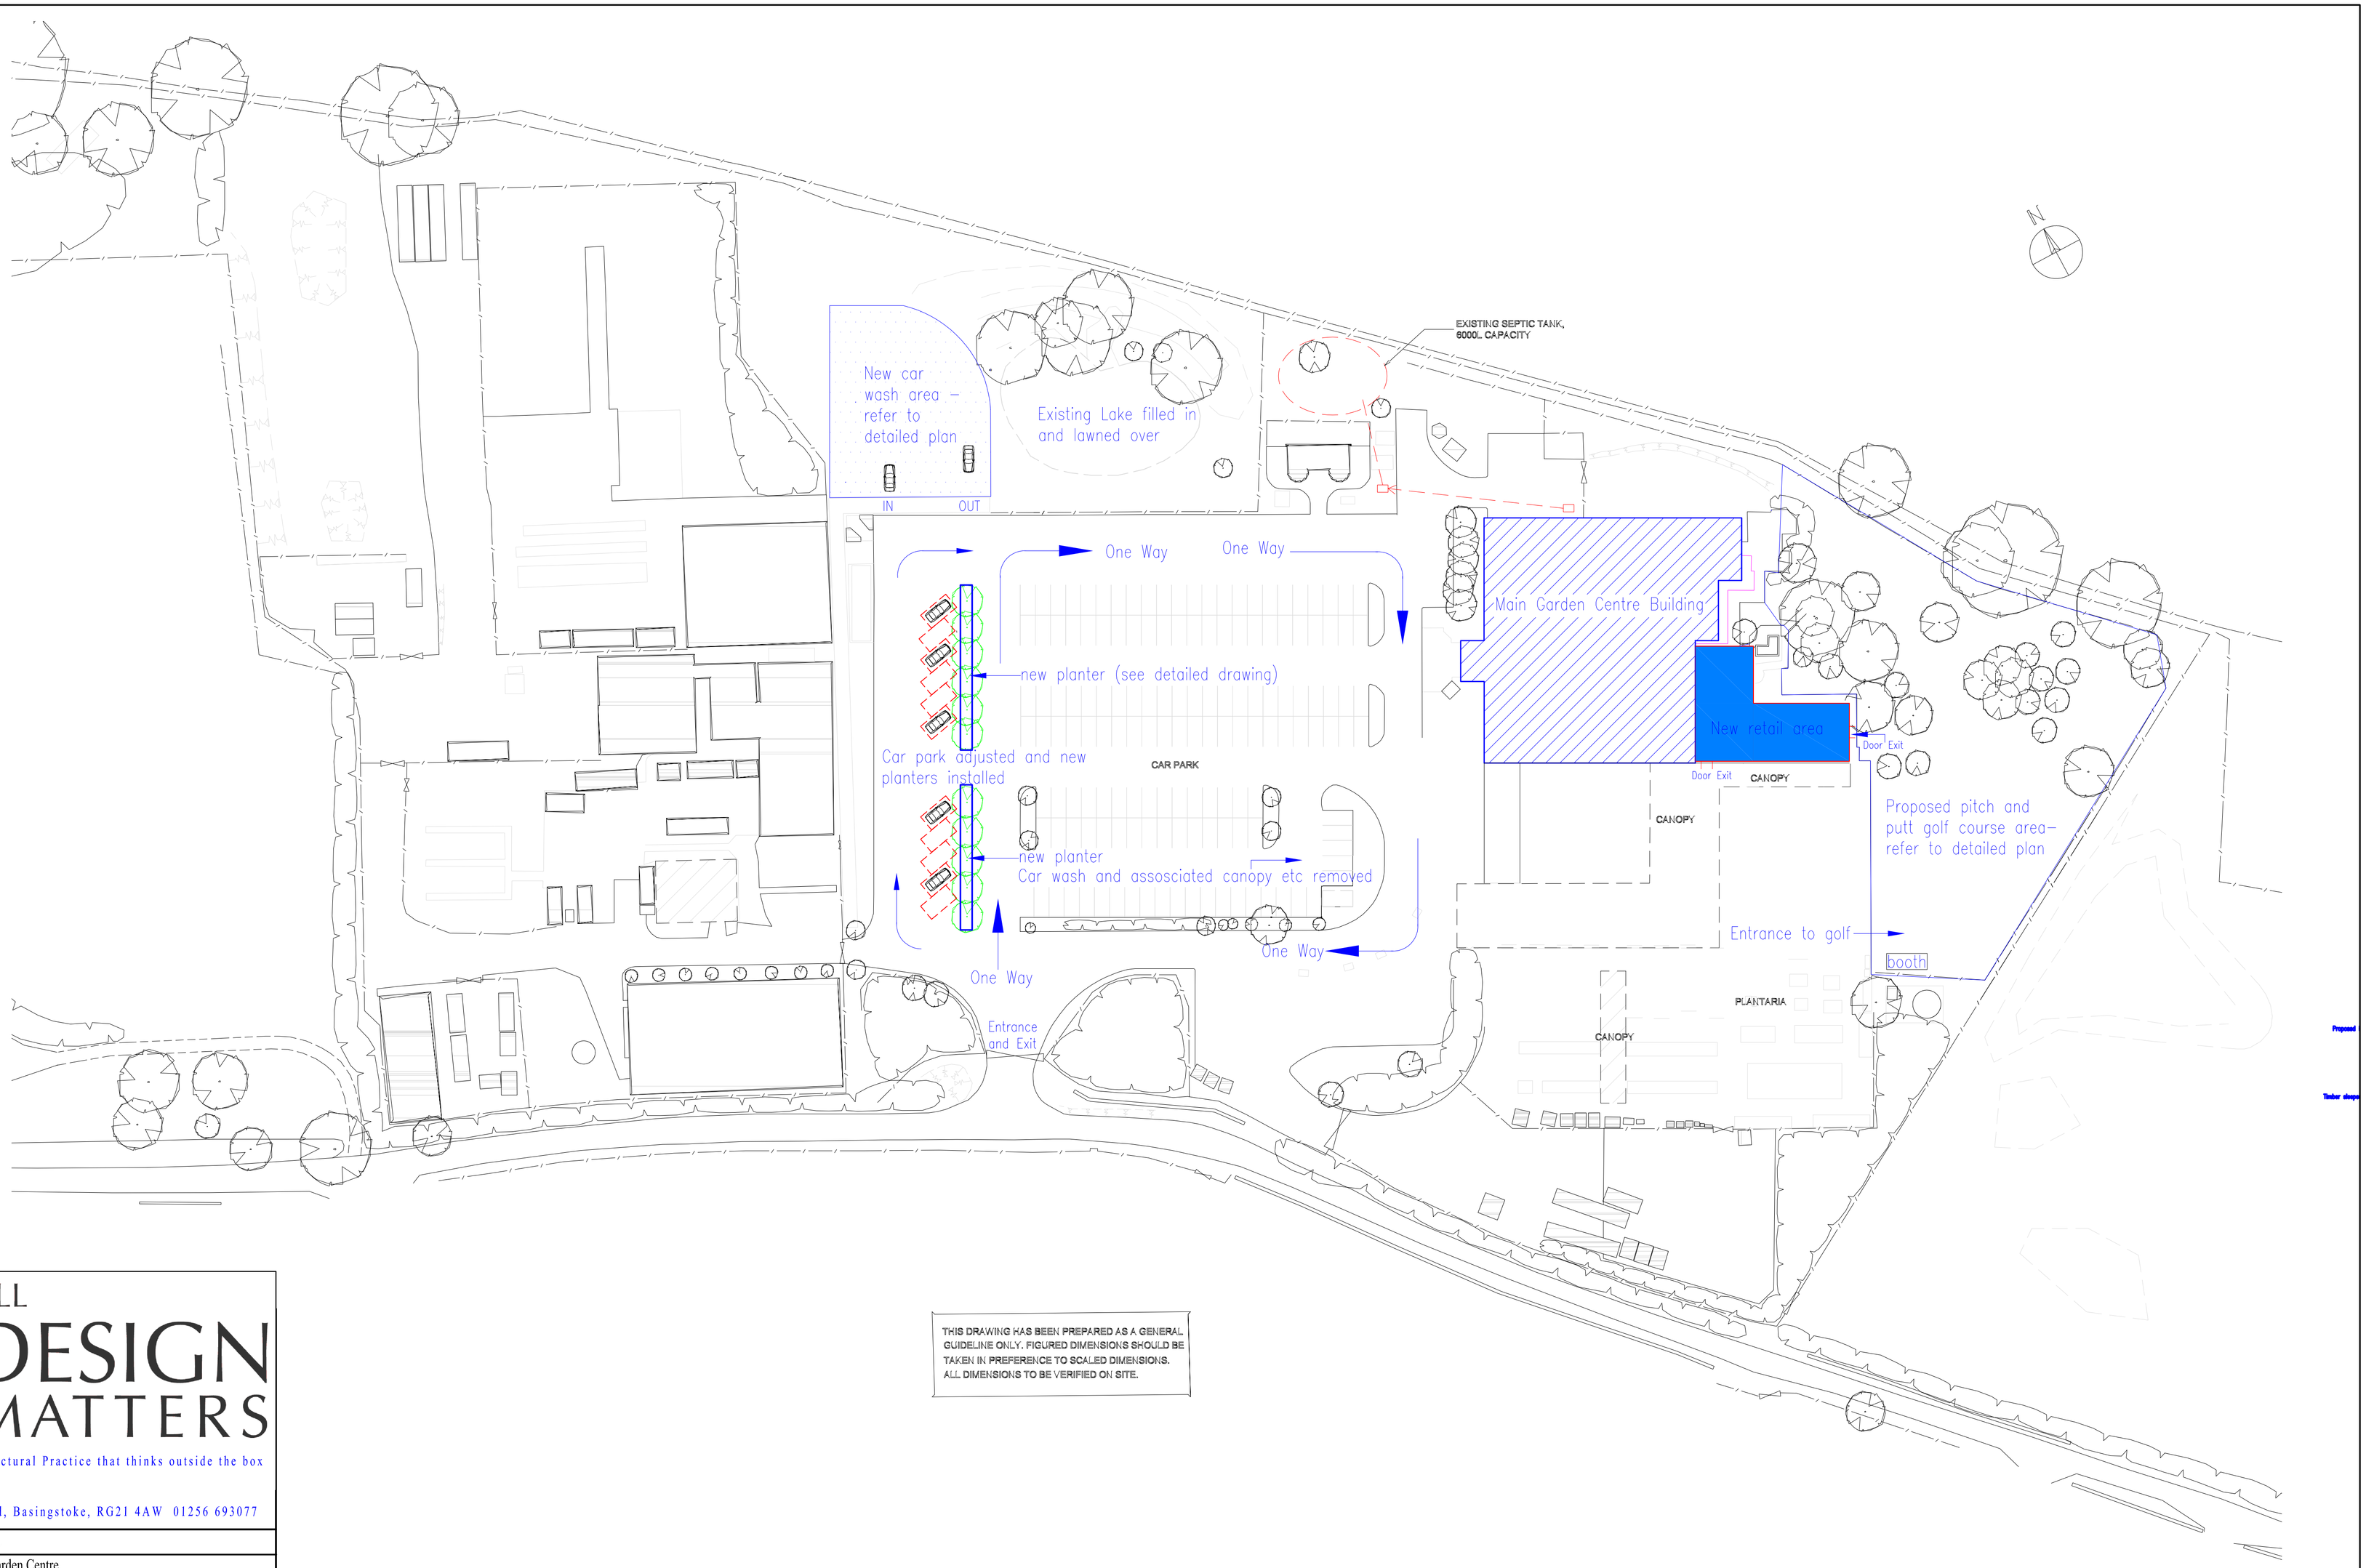

THIS DRAWING HAS BEEN PREPARED AS A GENERAL GUIDELINE ONLY. FIGURED DIMENSIONS SHOULD BE TAKEN IN PREFERENCE TO SCALED DIMENSIONS. ALL DIMENSIONS TO BE VERIFIED ON SITE.

ALL DESIGN MATTERS
The Architectural Practice that thinks outside the box
Eastlands II, London Road, Basingstoke, RG21 4AW 01256 693077

client: Capital Garden Centres

project: Sherfield on Loddon Garden Centre
Wildmoor Lane
Hook RG27 0HL

title: Proposed Block Plan showing the following proposals :-
Permanent retail area to replace temporary store , car park alterations with new planters, pitch and putt golf course site, removal of car wash and proposed new position and filling in of Lake feature.

date:	June 2022	drawn:	Dermot Gallagher
scale:	1:500 @ A1	drawing no:	05