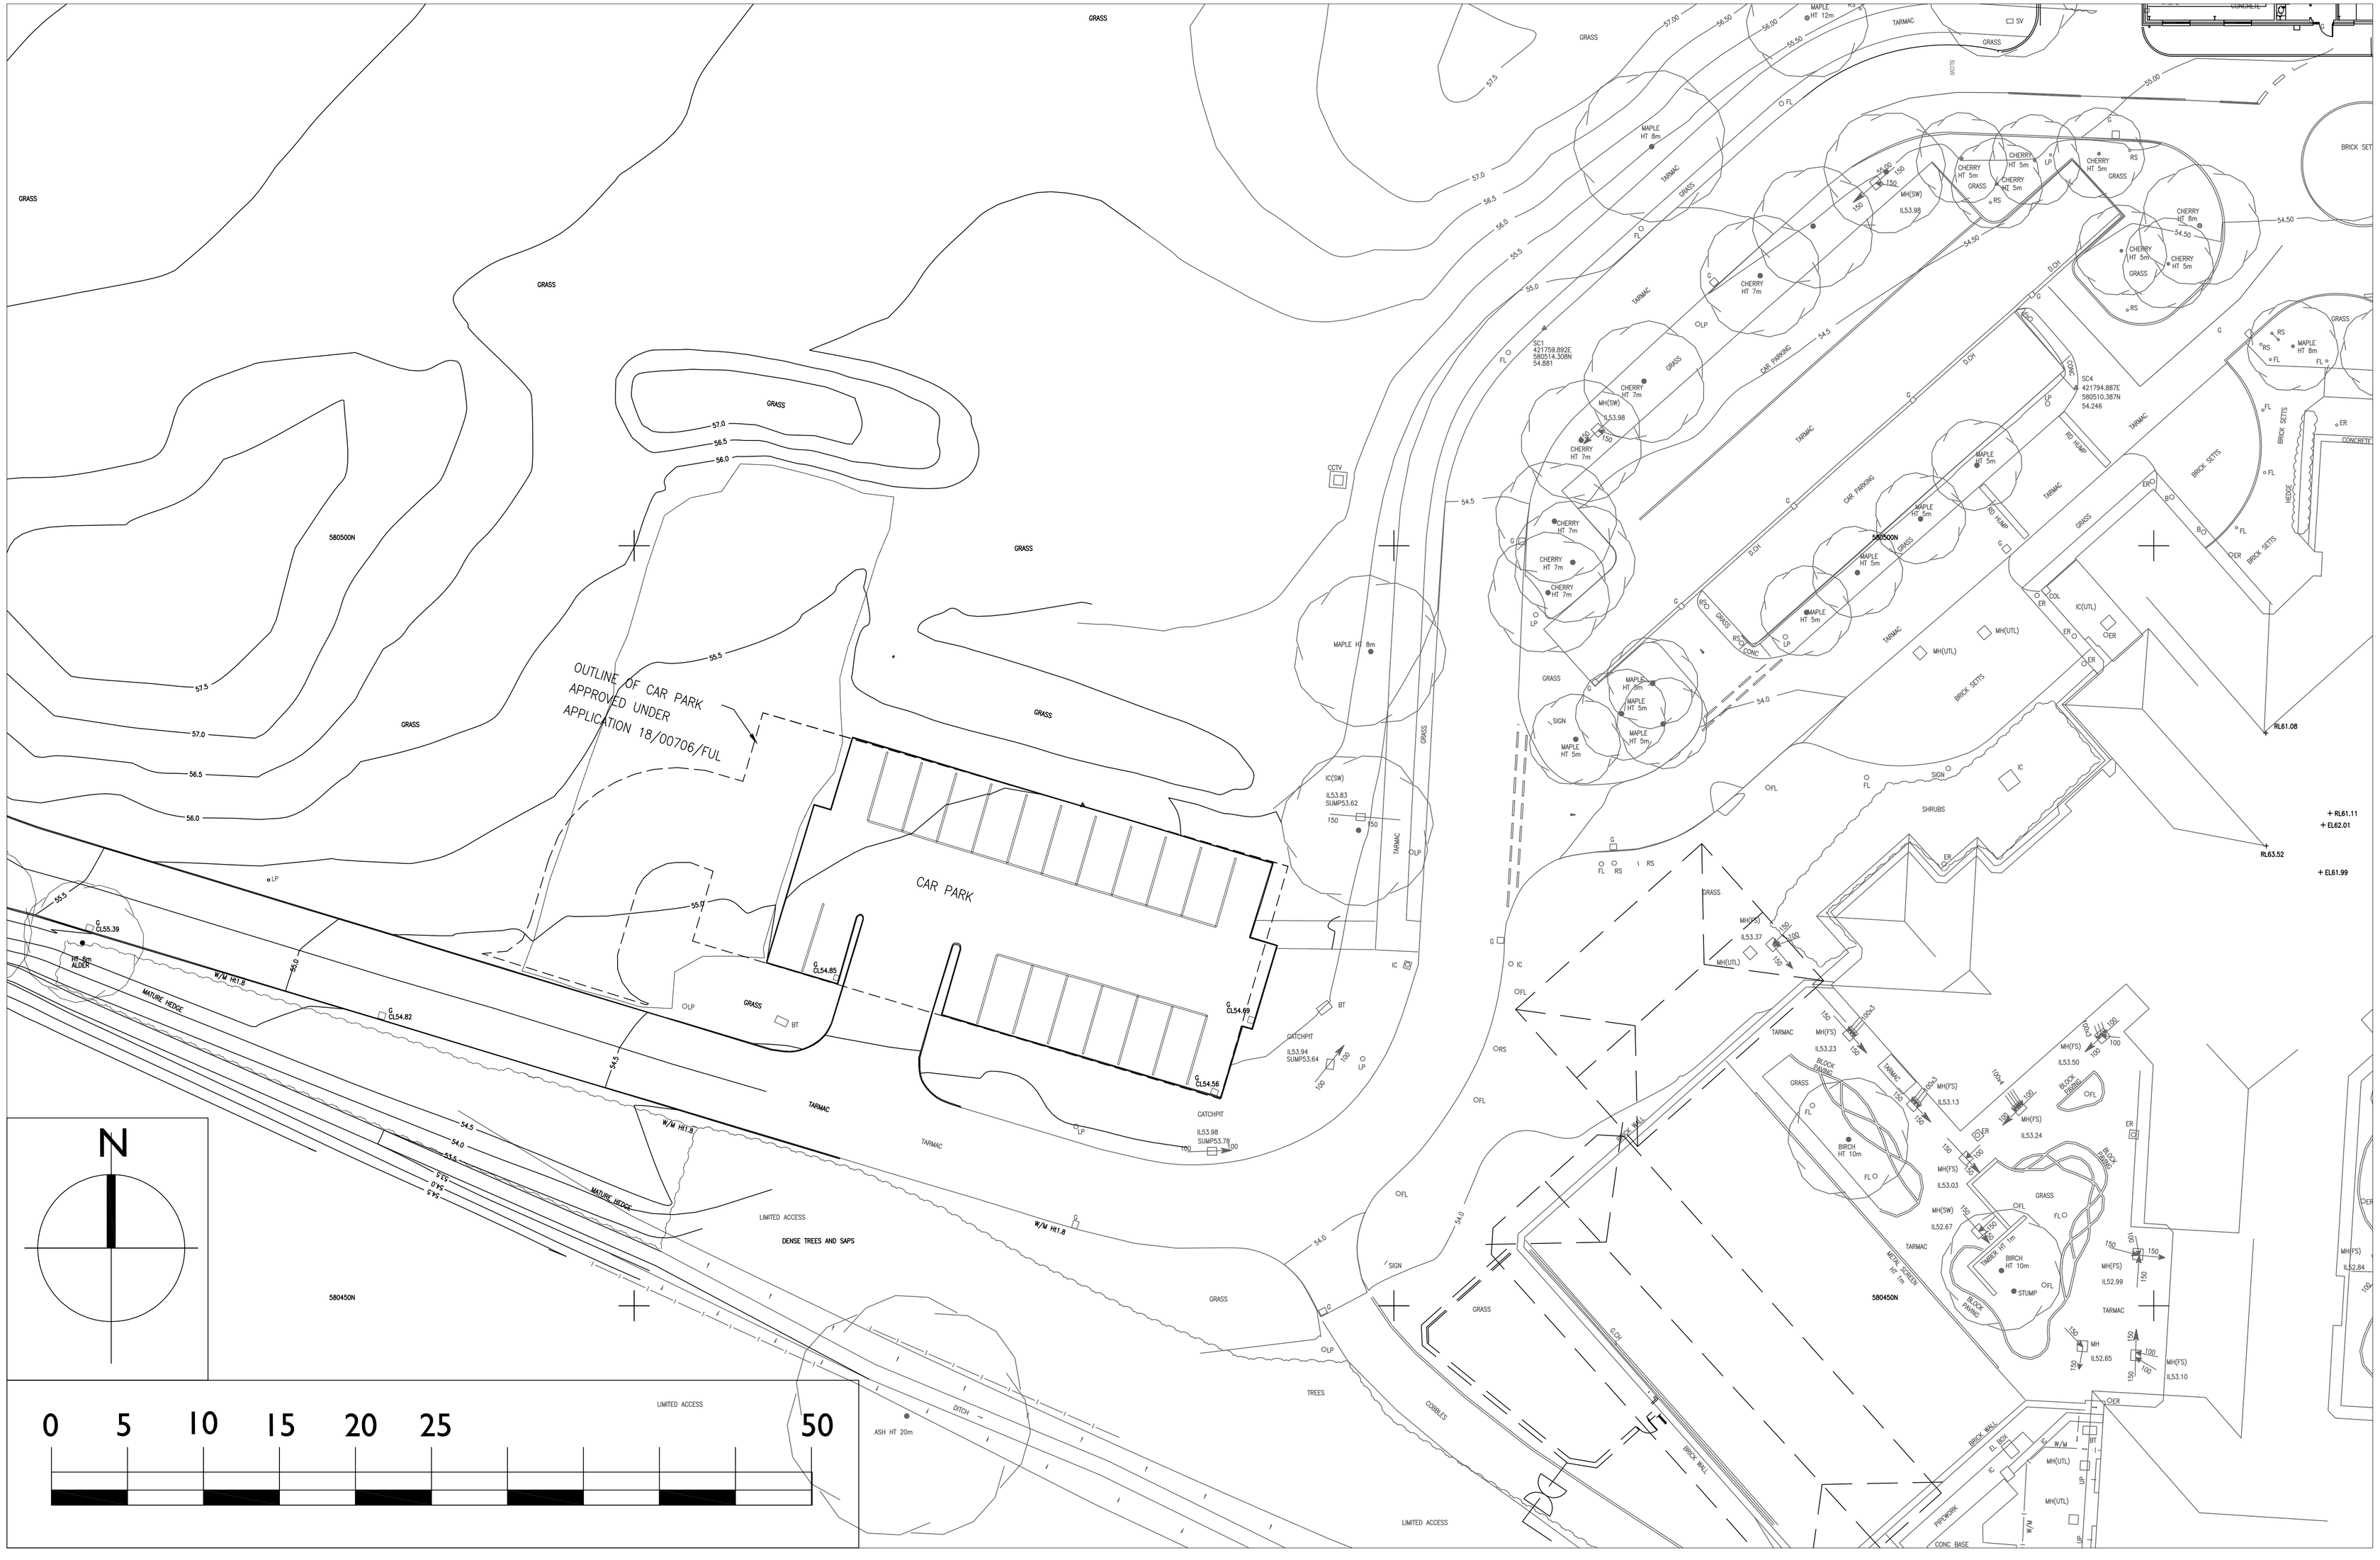

REVISION	AMENDMENTS	DATE	CHKD

NORTHUMBERLAND COUNTY COUNCIL
KYLOE HOUSE
CAR PARK EXTENSION

SCALE 1:200	A1

CONTRACTORS MUST VERIFY ALL DIMENSIONS ON SITE BEFORE COMMENCEMENT OF ANY WORK OR PREPARING MANUFACTURING DRAWINGS
DO NOT SCALE FROM THIS DRAWING
ANY DISCREPANCIES ON THIS DRAWING ARE TO BE NOTIFIED TO THE ARCHITECT IMMEDIATELY
TIM BEECH ARCHITECTS LTD COPYRIGHT

DATE 13-06-22	DRAWN BY TB
APPROVED BY	ISSUED TO SITE

PROPOSED CAR PARK EXTENSION
EXISTING SITE PLAN
1021-10 -

TIM BEECH ARCHITECTS LTD
13 LOSTOCK AVE, POYNTON CHESHIRE SK12 1DR
TELEPHONE 01625 875110
e-mail: tim@tbarchitects.co.uk