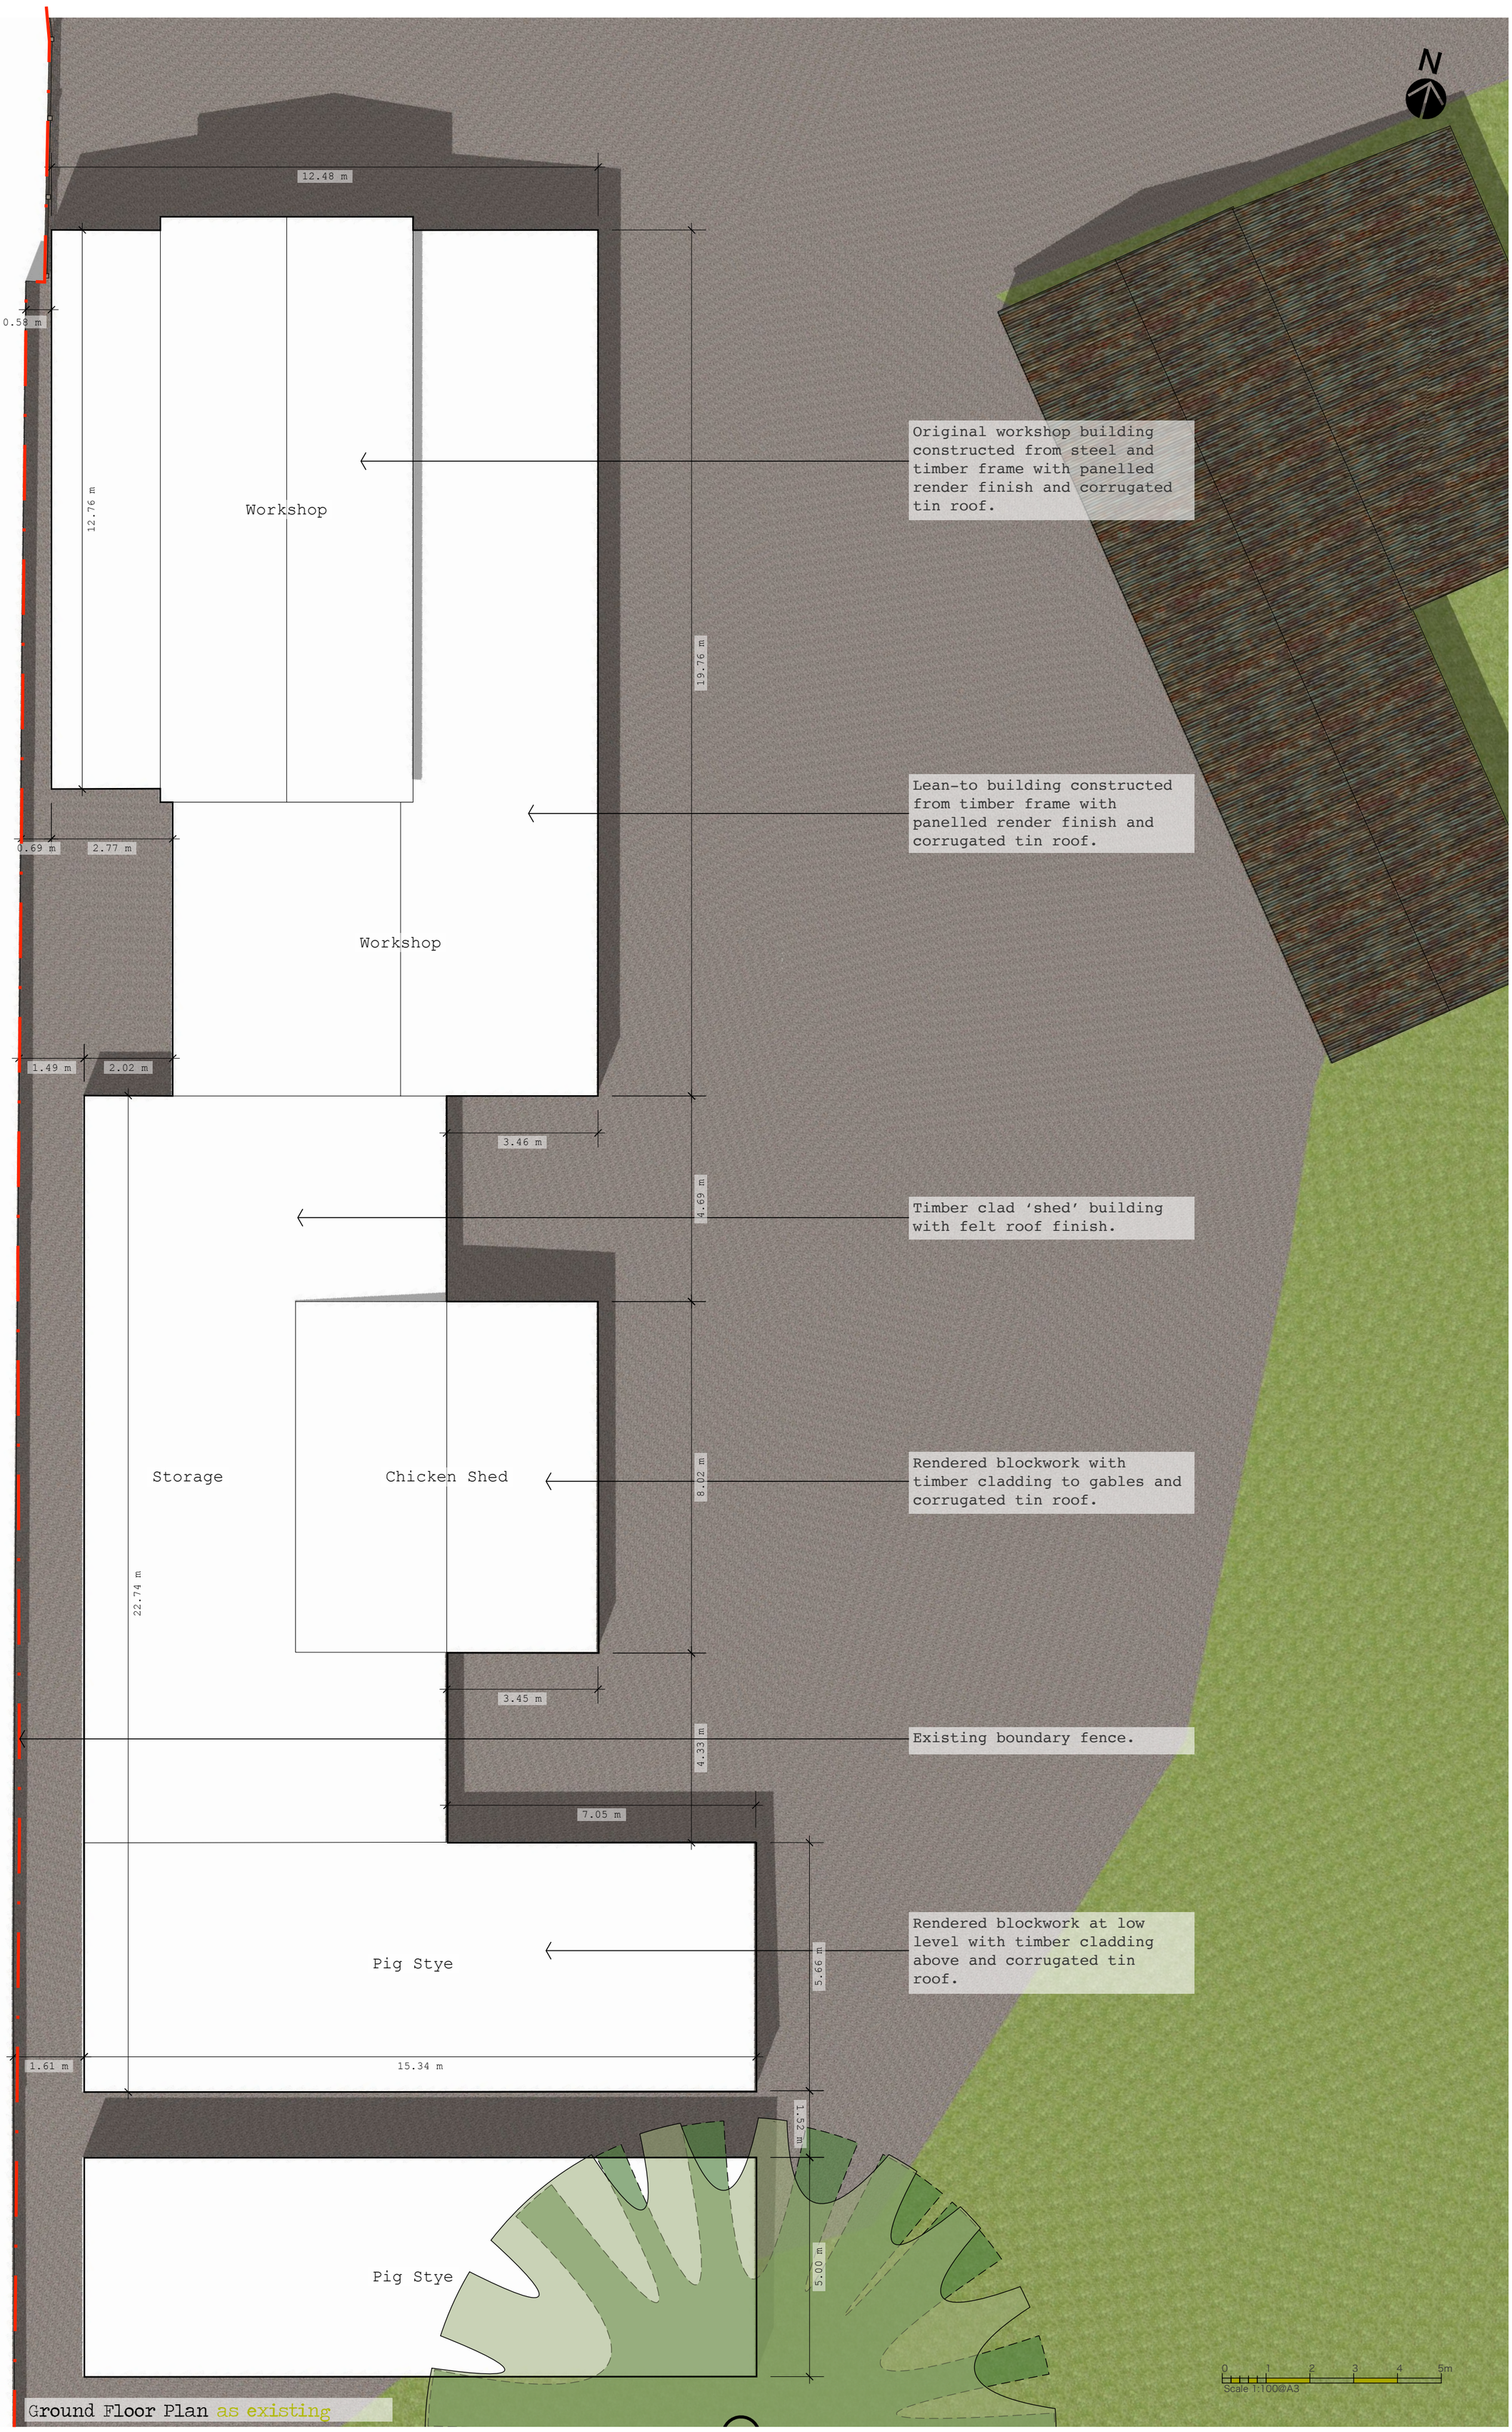

Ground Floor Plan as existing

do architecture + design
Architects Technologists Designers
The Studio 284 Perry Street Billericay
Essex CM12 0RB
Phone: 01277 410694
Mobile: 07788 753938
Email: doarchitecturedesign@icloud.com
Web: www.doarchitecturedesign.co.uk

Client:
Mitchell Wood
Willow End Farm, Approach Road, Crays Hill, Essex. CM11 2UT

Do not scale from this drawing - Use figured dimensions only (all dimensions to be checked on site).
This drawing is copyright of do architecture + design, no unauthorised copying without prior consent. Attention is drawn to theoowner/builder to consult with neighbouring owners before any work is carried out with regard to the Party Wall Act 1996.
©Copyright do architecture + design

Location:
Willow End Farm, Approach Road, Crays Hill, Essex
CM11 2UT

Project:
Proposed replacement Workshops and storage buildings.

Ground Floor Plan as Existing
Planning Drawing

Drawn:	OB	Checked:	OB
Scale:	1:100 @ A3	Date:	Aug 2022

Drawing No: **20.161-05** Revision: **.**