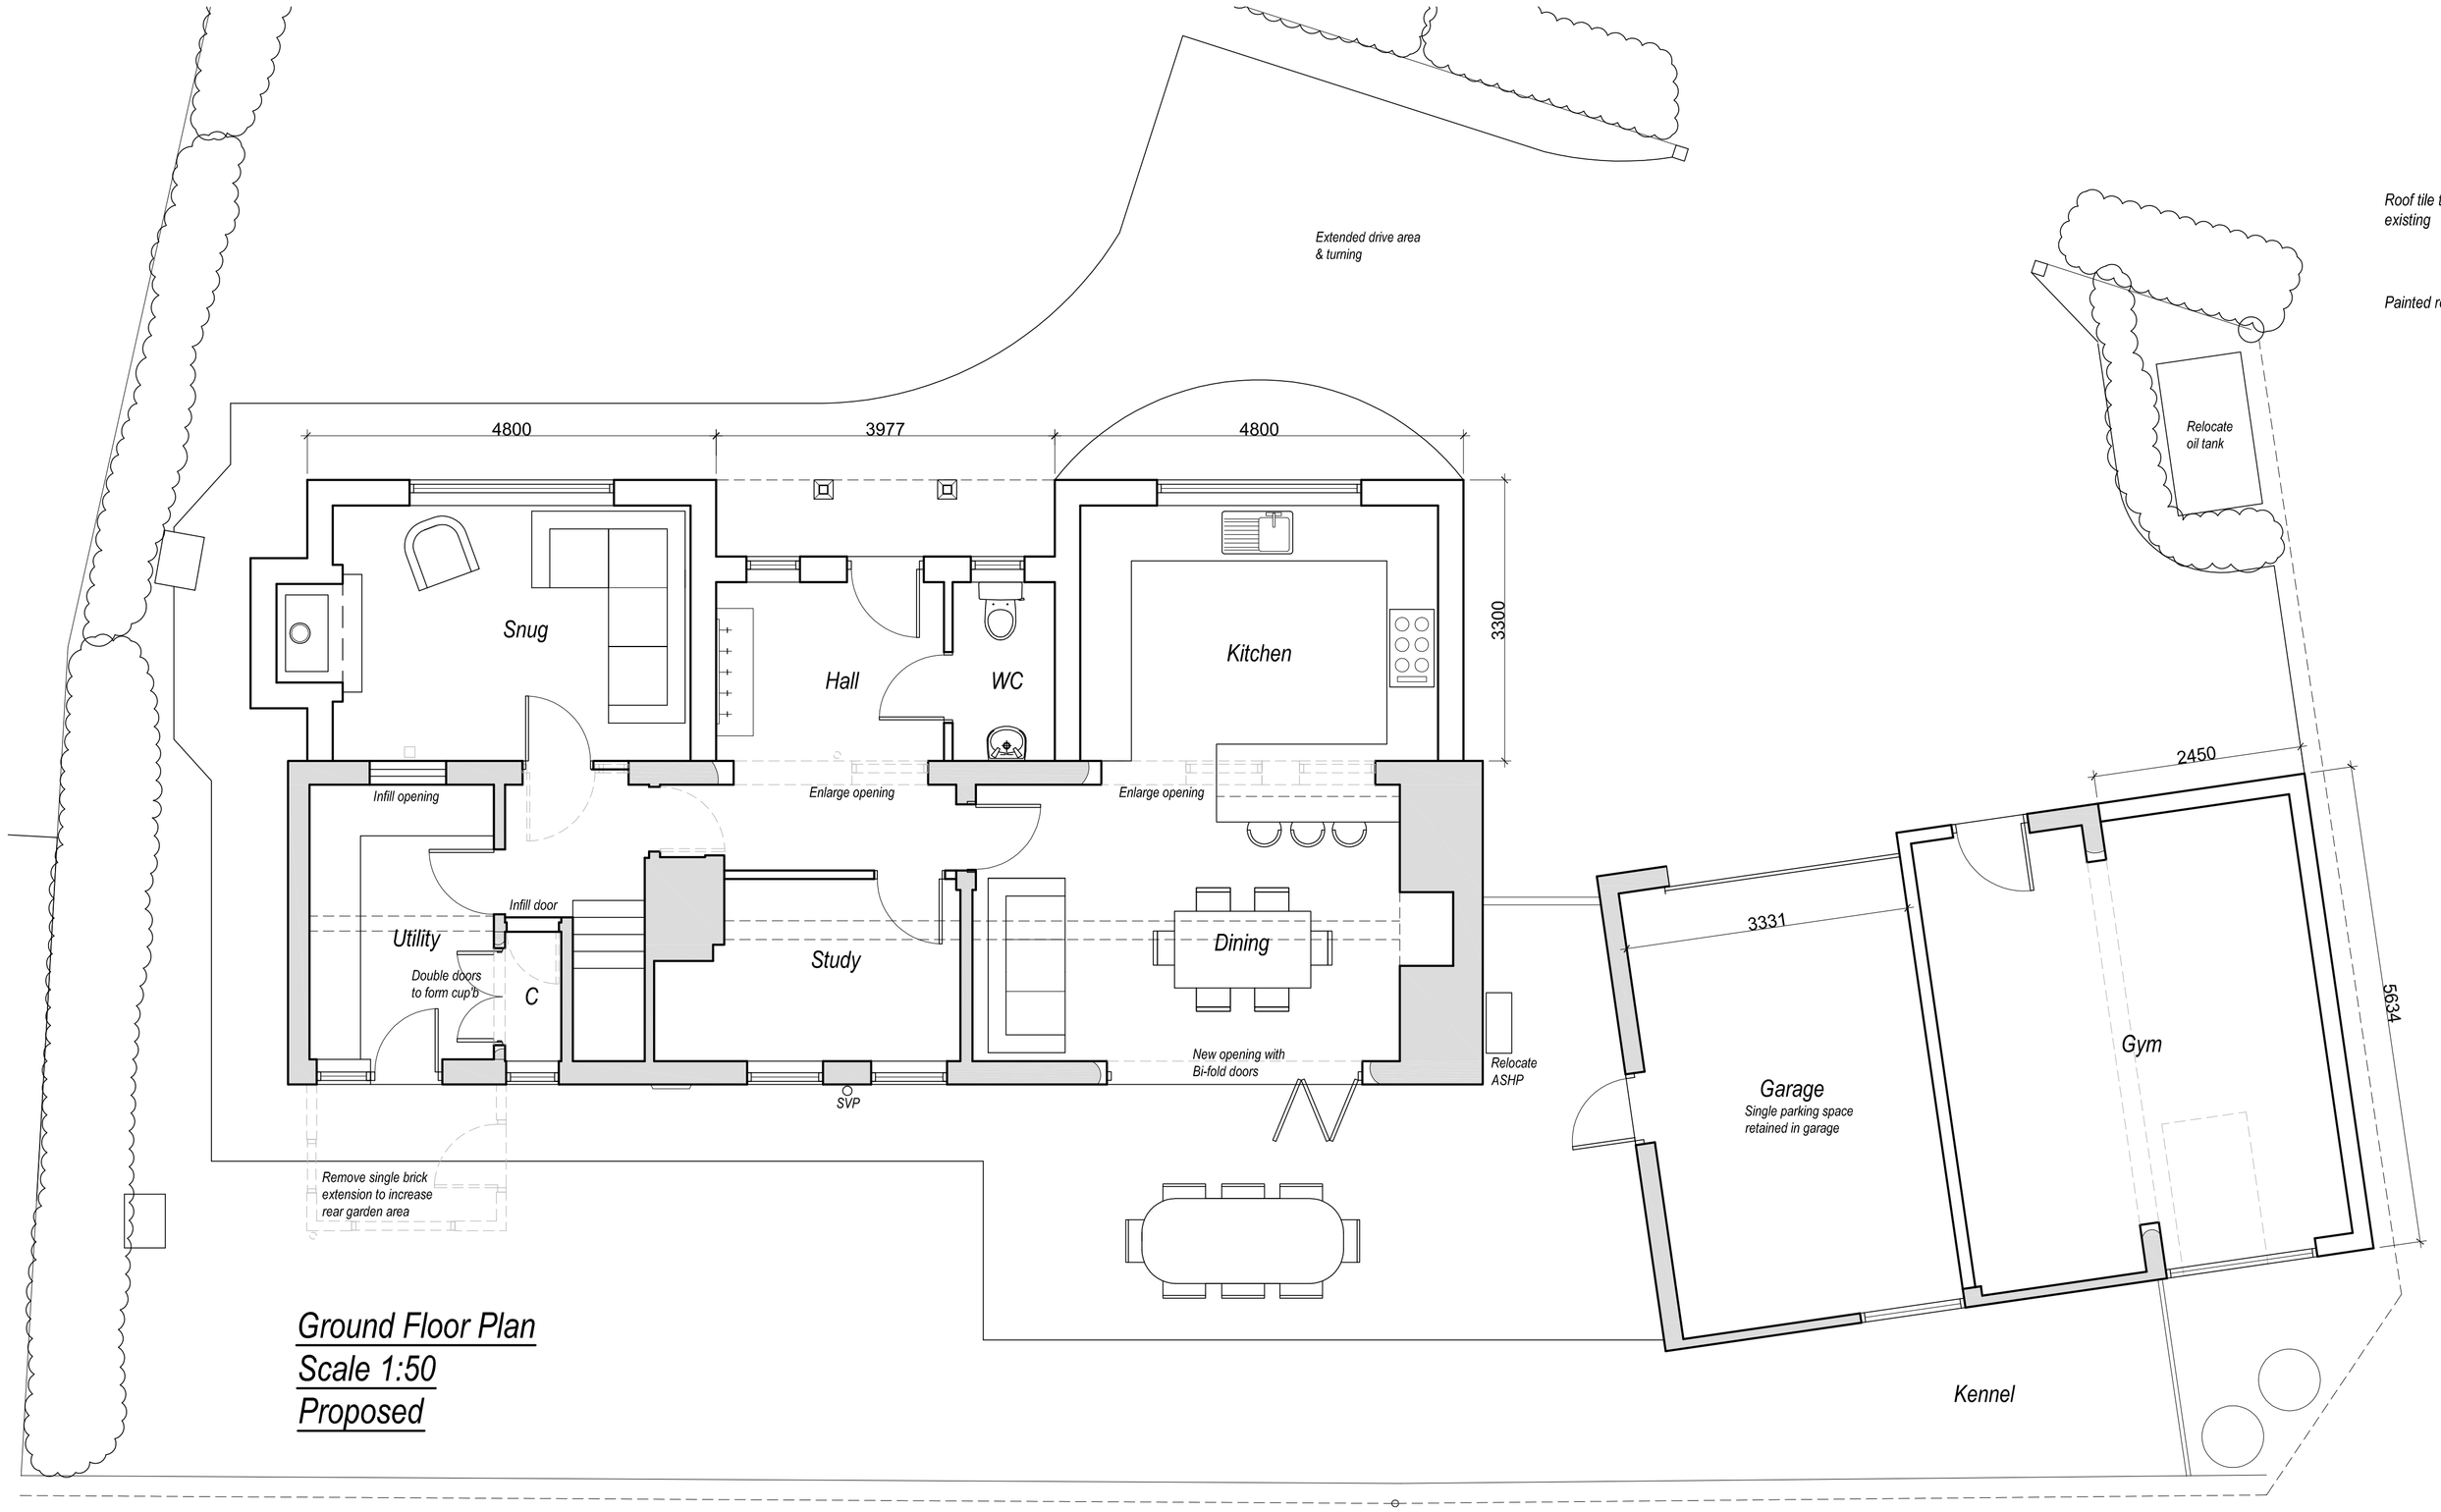

Ground Floor Plan
Scale 1:50
Proposed

NOTES:

Scale in Metres for 1:500
0 5 10 15 20 30 40 50
Scale in Metres for 1:2500
0 20 40 60 80 100 200

Scale in Metres for 1:50
0 1 2 3 4 5
Scale in Metres for 1:100
0 1 2 3 4 5 10

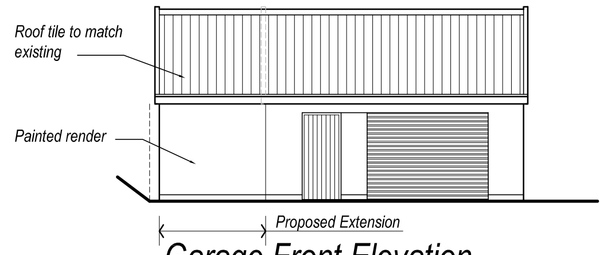

Garage Front Elevation
Scale 1:100 - Proposed

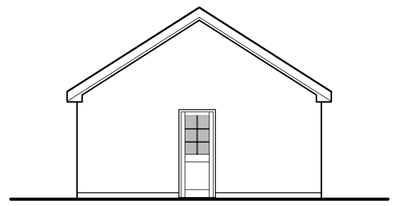

Side Elevation

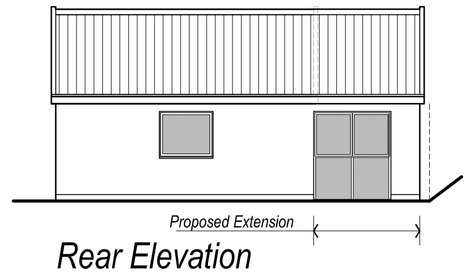

Rear Elevation

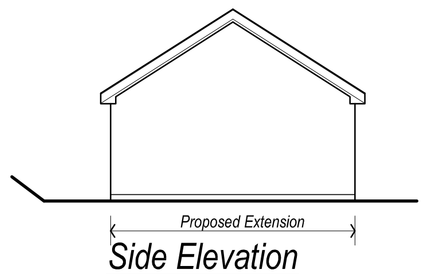

Side Elevation

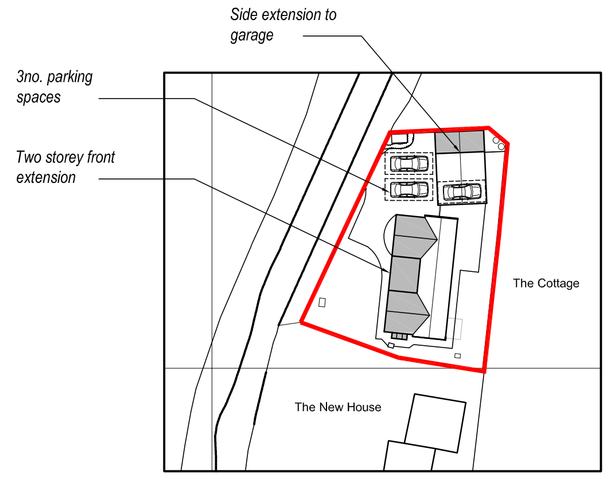

Site Plan
Scale 1:500
Proposed

NORTH

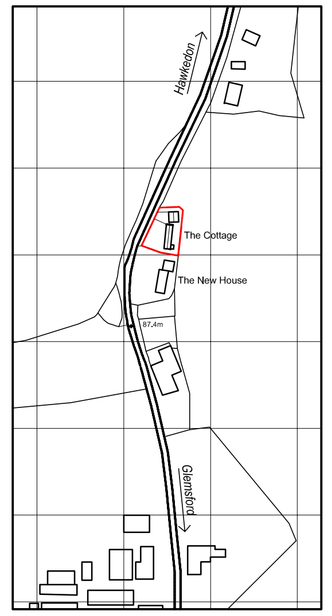

Location Plan
Scale 1:2500

NORTH

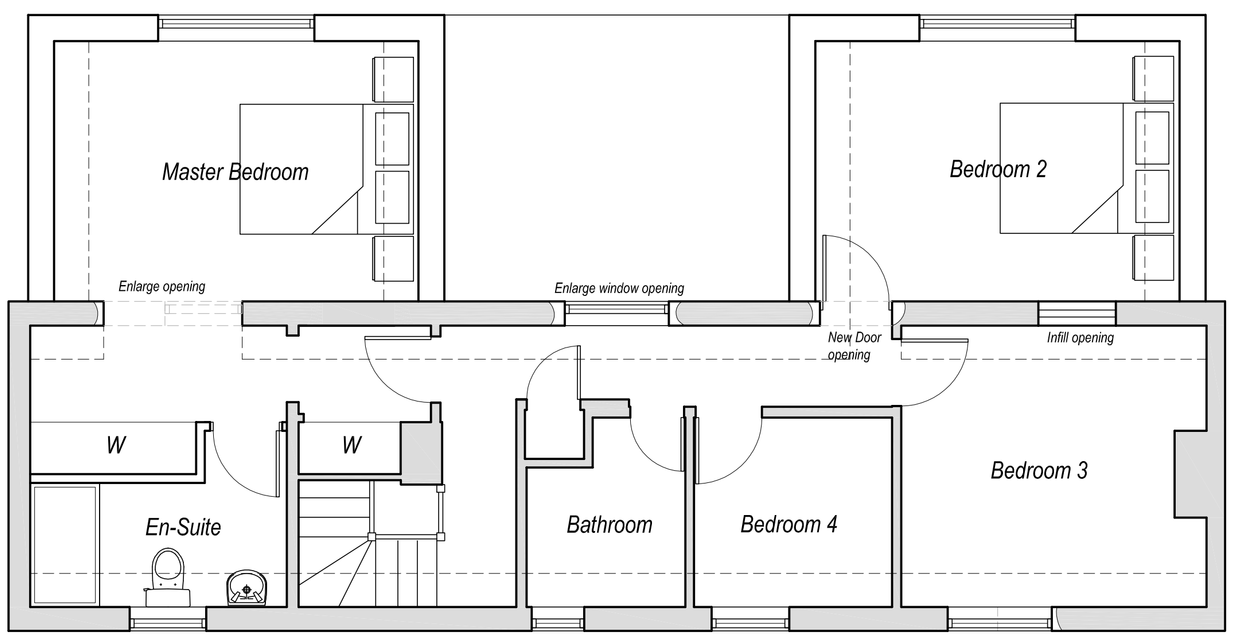

First Floor Plan
Scale 1:50
Proposed

Front Elevation
Scale 1:100
Proposed

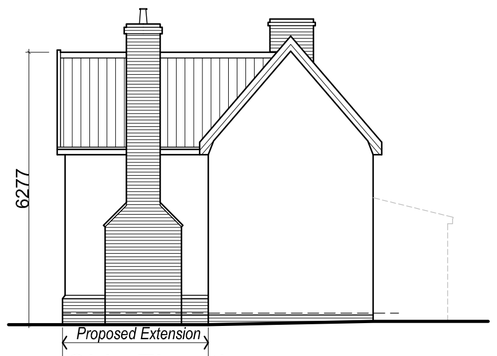

Side Elevation

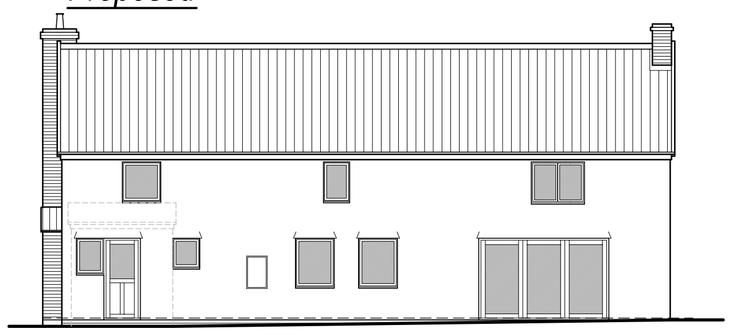

Rear Elevation

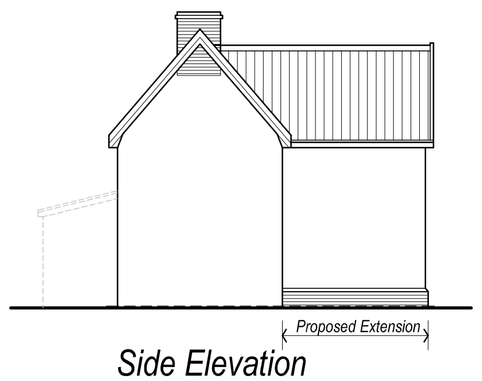

Side Elevation

Rev:B Date:May'20 Amend:Location plan increased
Rev:A Date:Feb'20 Amend:Updated to clients comments

Status:
Planning

SUFFOLK BUILDING DESIGN
Chartered Architectural Technologists

Chartered Institute of Architectural Technologists
Registered Practice

Domestic • Residential • Commercial

Tel : 01787 827200
www.suffolk-design-build.co.uk

11 East Street, Sudbury, Suffolk, CO10 2TP

Client:
Mr P Povey
The Cottage, Fenstead End, Boxted
BURY ST. EDMUNDS IP29 4LH

Project:
Proposed Extension & Alterations

Drawing Details:
Proposed Plans & Elevations

Date:	Scale/s:	Drawn:
Dec '19	As Shown @ A1	AIB
Number: 621.19.03		Rev: B