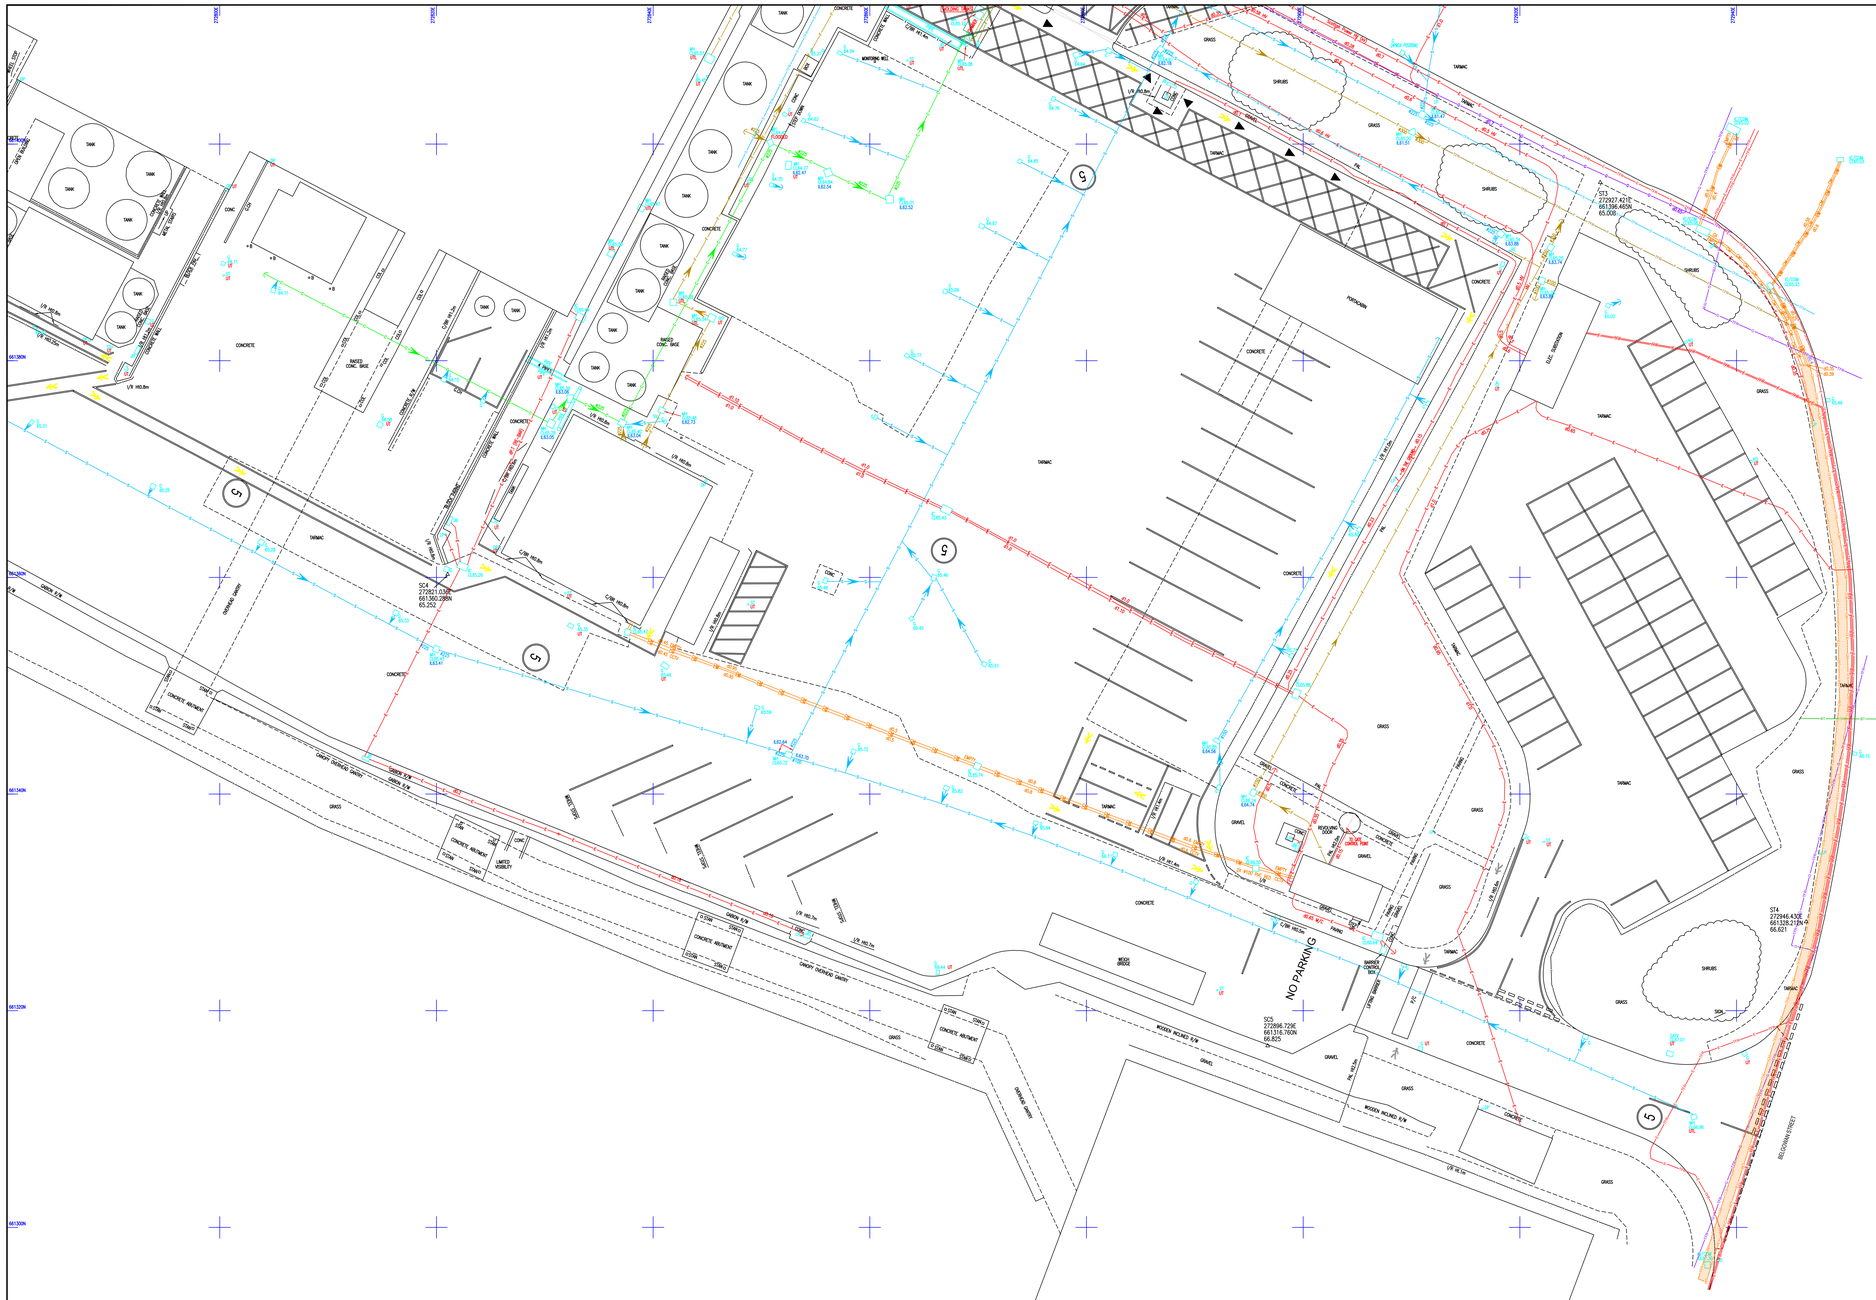
TANK
CONCRETE
GRASS
TARMAC
GRAVEL
SHRUBS
HEDGE
FENCE
WALL
KERB
CHANNEL
CONCRETE BASE
RAISED CONC. BASE
