CONTRACTORS MUST CHECK ALL DIMENSIONS ON SITE. ONLY FIGURED DIMENSIONS TO BE WORKED FROM. DISCREPANCIES MUST BE REPORTED TO THE DESIGN OFFICE BEFORE PROCEEDING.

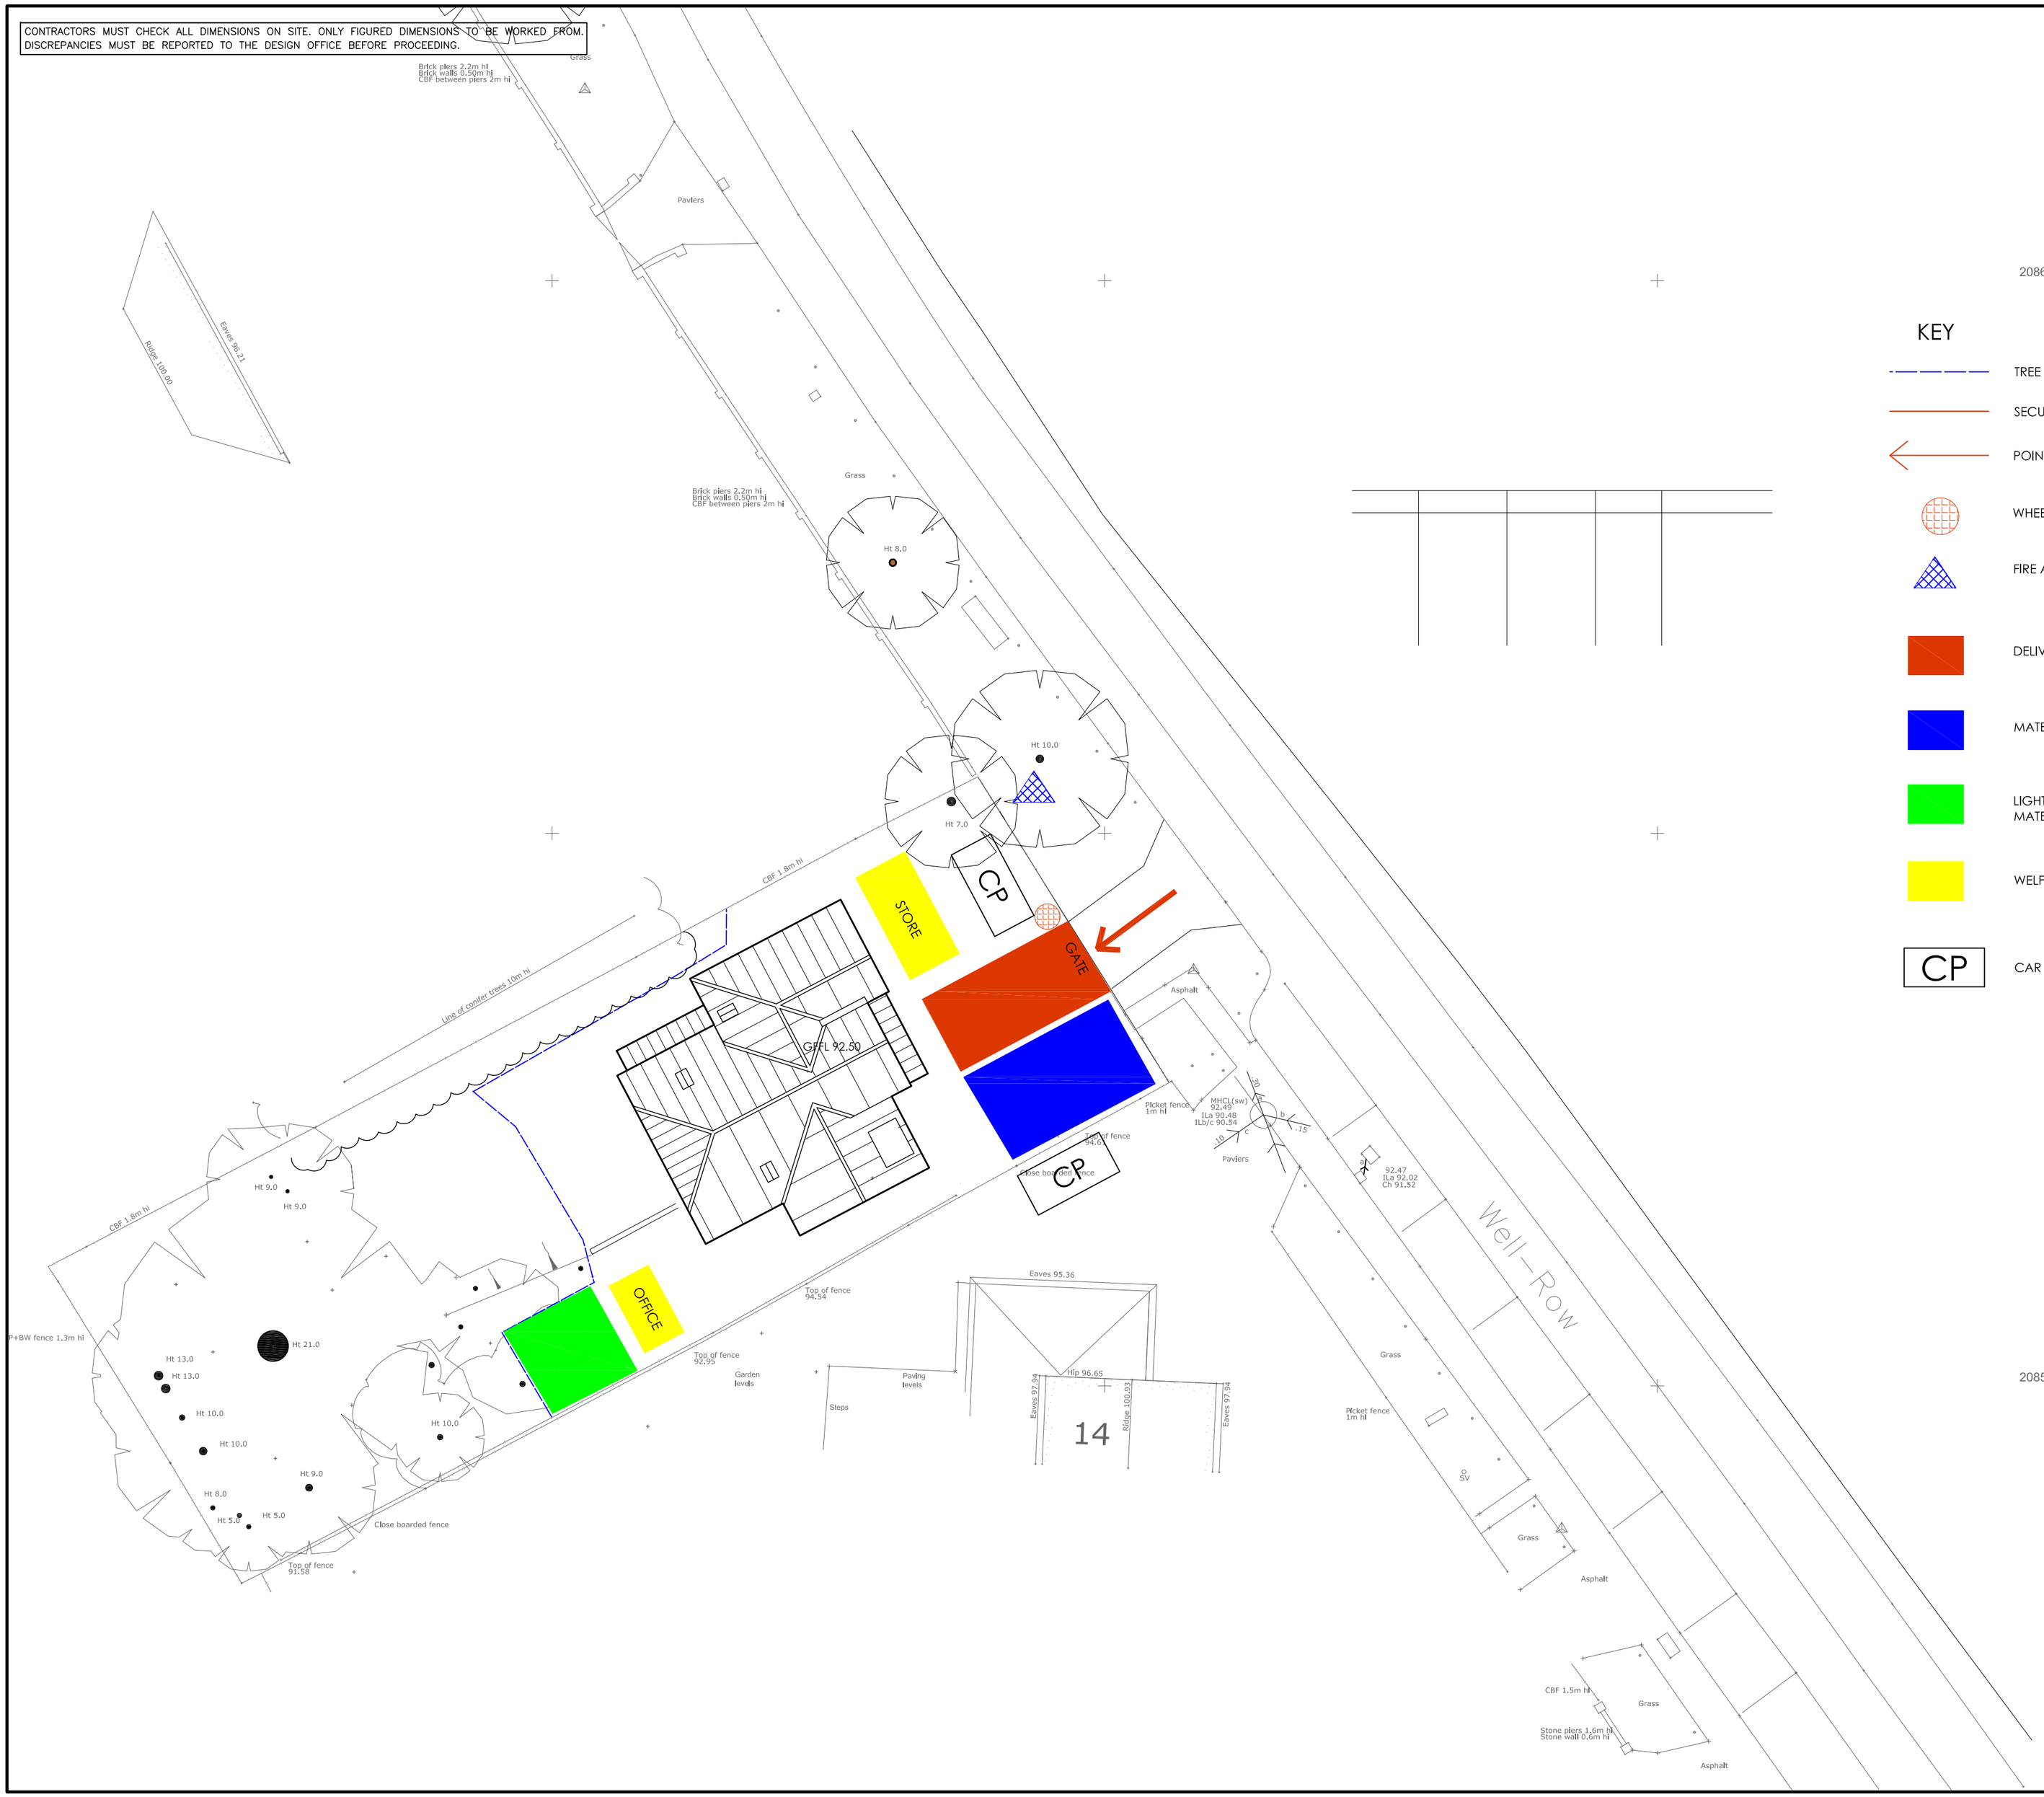


## KEY

- TREE PROTECT TION FENCING
- SECURITY FENCING TO SITE FRONTAGE (HERAS)
- POINT OF ACCESS TO SITE
- WHEEL WASH POINT WITH KARCHER J4 JET WASH
- FIRE ASSEMBLY POINT
- DELIVERY OFF LOADING POINT
- MATERIAL STORAGE AREA
- LIGHT WEIGHT MATERIAL STORAGE AREA
- WELFARE FACILITIES
- CP CAR PARKING


MWS Architectural Ltd
ARCHITECTURAL CONSULTANT
Tel/Fax: 01353 665 352
Email: mark@mwsarchitectural.co.uk


Project:
PROPOSED NEW DWELLING
LAND OFF WELL ROW
BAYFORD

Drawing:
Construction Management Plan

Drawing File Location:
DRAWING-FILE-LOCATION

| Drawn by: | Scale: | Date: |
|---|---|---|
| MWS | 1:200 | 30-05-22 |


This drawing is © copyright protected.
All dimensions to be checked on site.
Any discrepancies to be reported to
the Architect immediately.
This drawing should not be scaled.


Drawing no: 491/CMP/01

Revision .