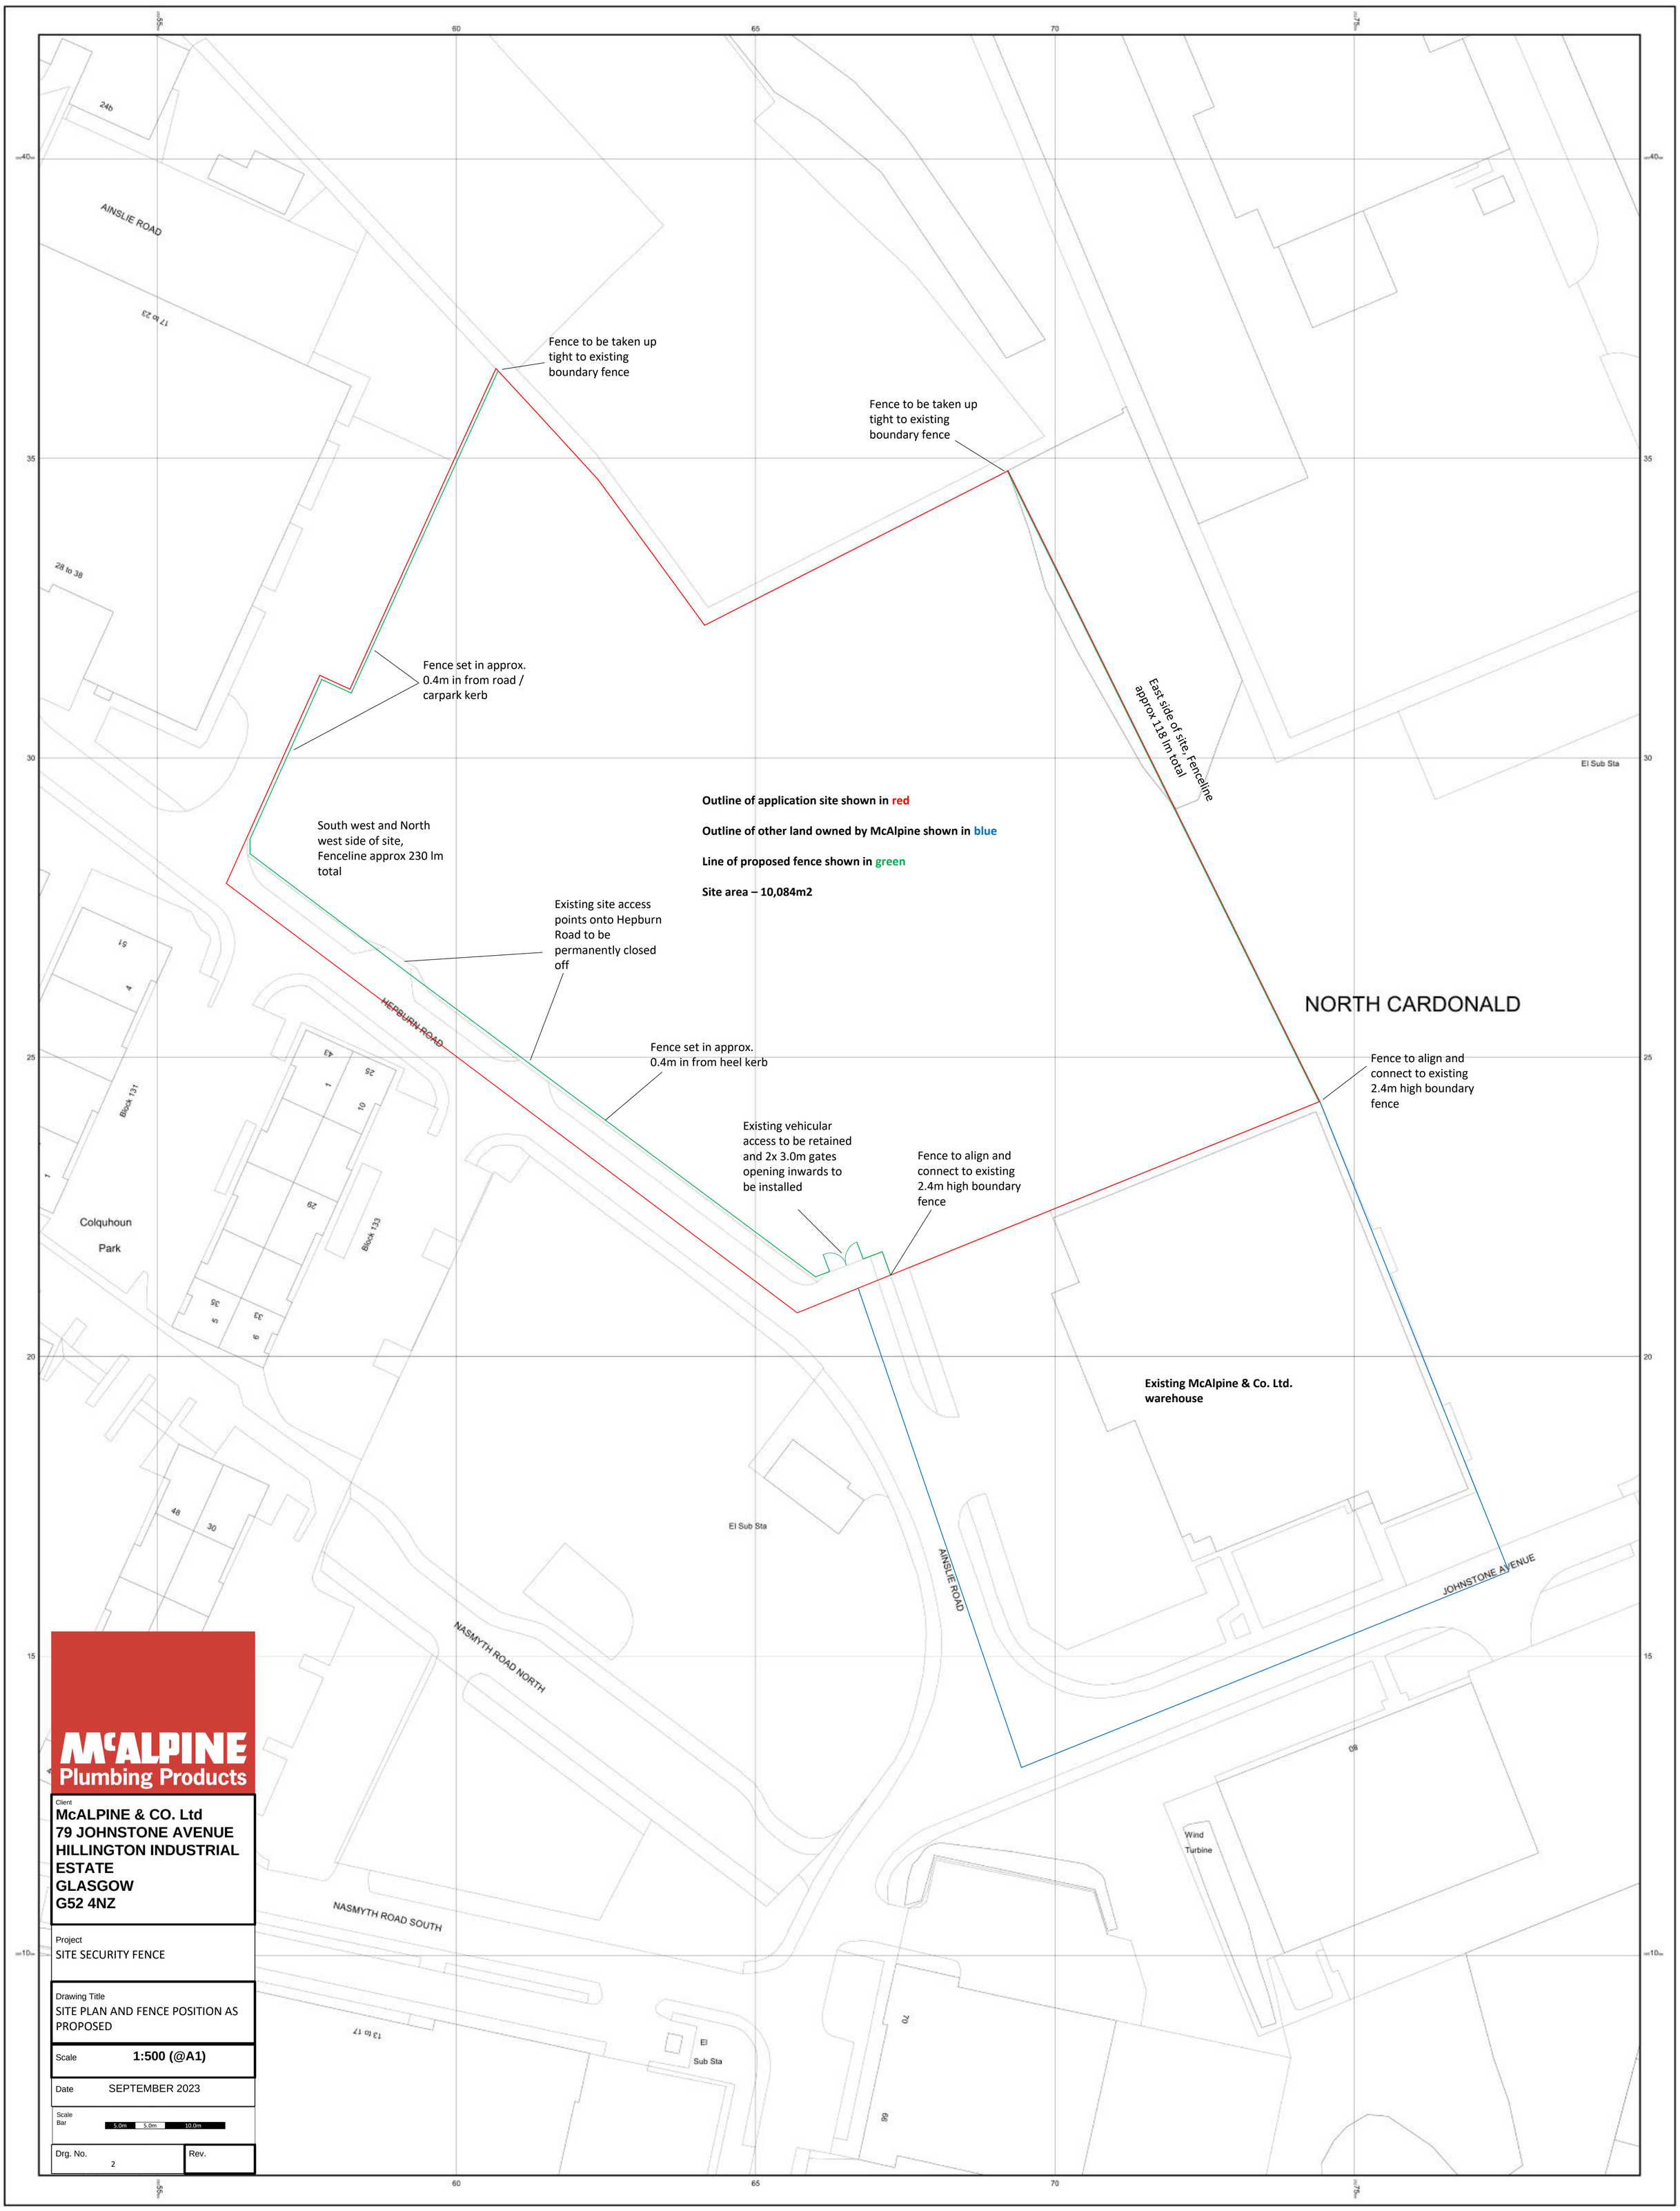

McALPINE
Plumbing Products

Client
McALPINE & CO. Ltd
79 JOHNSTONE AVENUE
HILLINGTON INDUSTRIAL ESTATE
GLASGOW
G52 4NZ

Project
SITE SECURITY FENCE

Drawing Title
SITE PLAN AND FENCE POSITION AS PROPOSED

Scale **1:500 (@A1)**

Date SEPTEMBER 2023

Scale Bar 5.0m 5.0m 10.0m

Drg. No. 2

Rev.