Show Home Lighting Pack – Silver

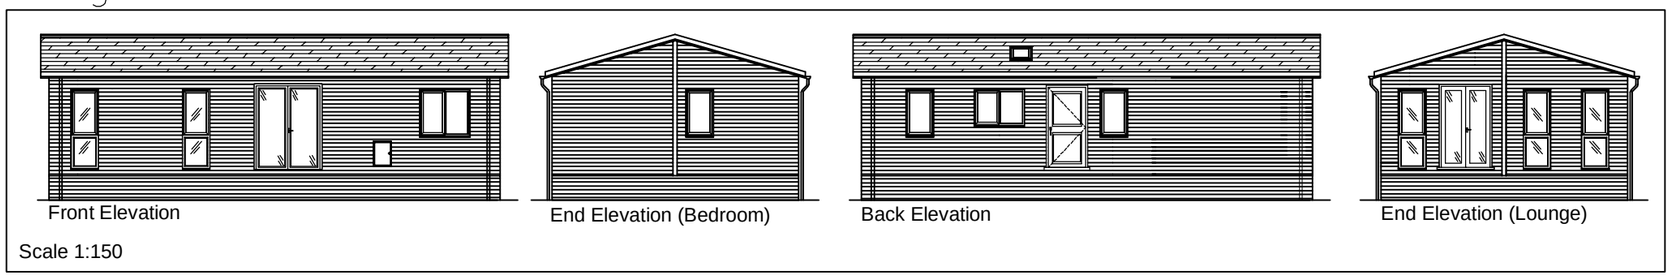

SITE SERVICES

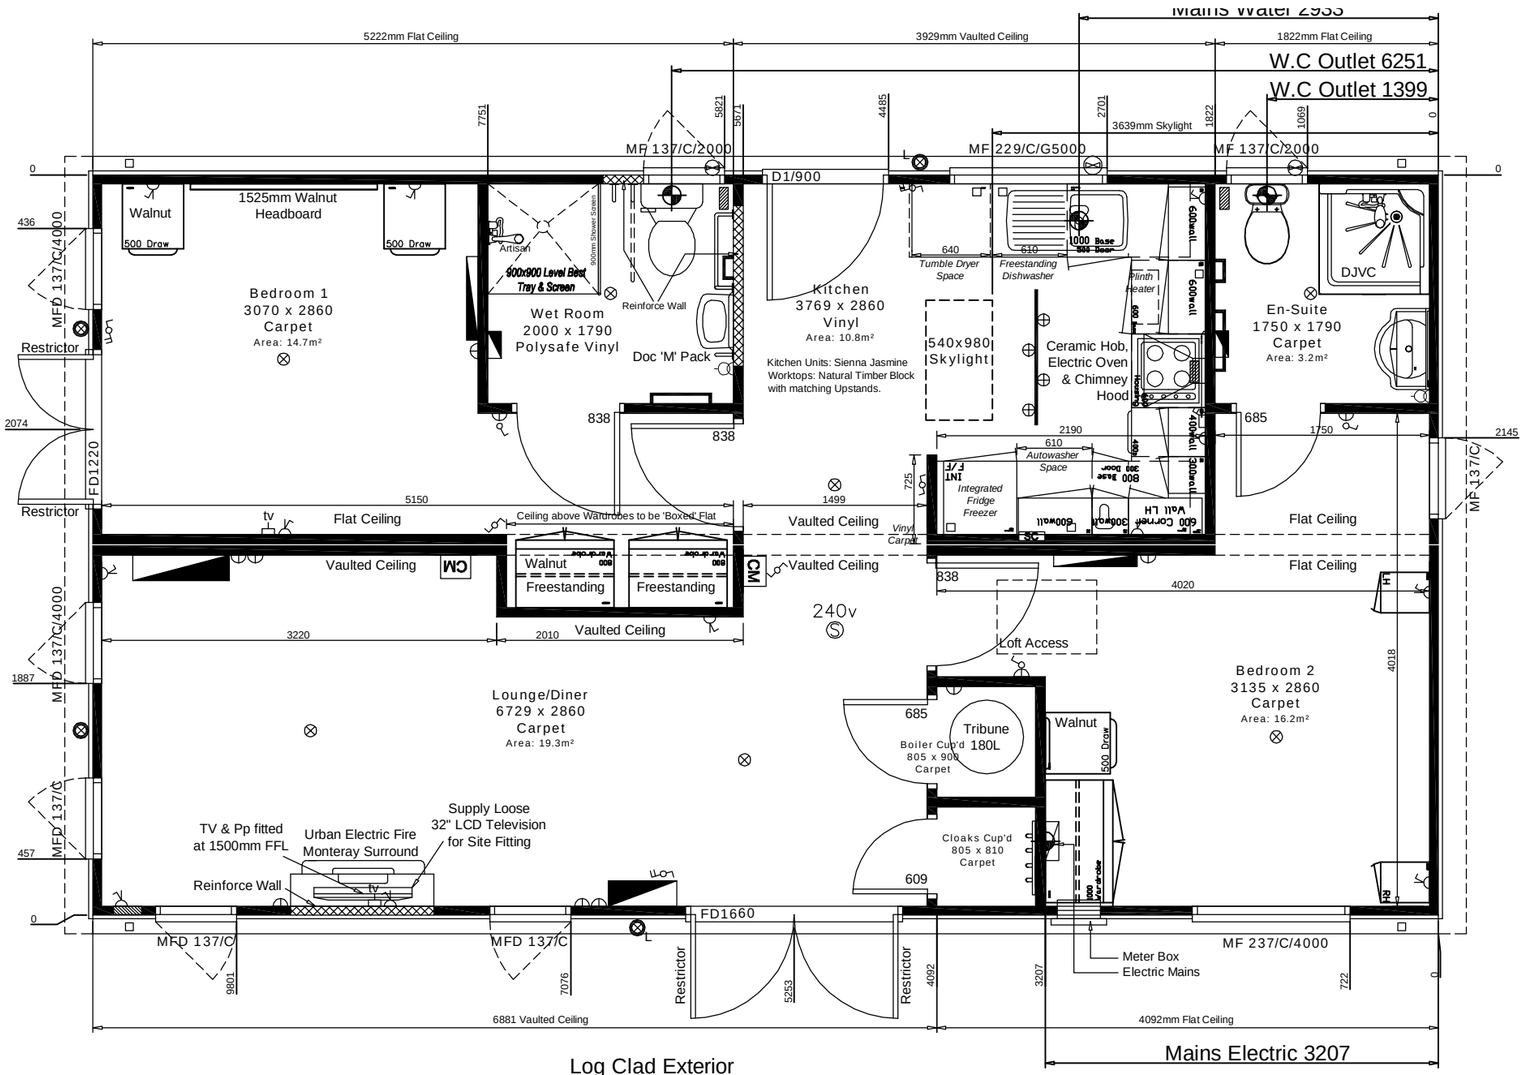

Vaulted Ceilings To Lounge/Diner

4x Steel Beams Required

Log Clad Exterior

16° Pitch Roof, with Loft Access Boarded 2440mm either side of Hatch, as Design Allows

Trusses Required

Truss Code	Number Required
D00302	18
D00303	11
D00304	29

To convert to Imperial divide metric value by 304.8

Note:Weights are a Guidance ONLY

Height:	4.100	Width O/S:	3.355
Width N/S:	3.355	Weight O/S:	6240
Weight N/S:	5870	Band: F	Axles: 2

Model:	Woodland Lodge		
Size:	Metric: 10.973 x 6.096	Imperial: 36 x 20	
Agent:	Own Land		
Customer:	Mr Westcott		

SWITCHED SOCKET		ELECTRIC TAILS	
LIGHT SWITCH		LIGHT, ANY TYPE	
PULL CORD SWITCH		FLUORESCENT LIGHT	
SHAVER SOCKET		EXTRACTOR FAN	
COOKER POINT		240v SMOKE DETECTOR	
SPUR POINT		WASHER PLUMBING	
T.V. SOCKET		FREEZER	
RADIATOR		FRIDGE	

RADIATOR SCHEDULE		
Lounge/Diner	HSXC12	1
	HSXC18	2
Kitchen	Plinth Heater	3
Bedroom 1	HSP1500	4
Bedroom 2	HSP1500	5
Wet Room	FX20	6
Ensuite	FX20	

DATE DRAWN	BY
08.06.11	PR

www.tingdene.co.uk

TING DENE

BRADFIELD ROAD
FINEDON ROAD IND. EST.
WELLINGBOROUGH
NORTHANTS
NN8 4HB

TEL: (01933) 225157
FAX: (01933) 272216
(01933) 441916

Scale:	Sales No:	S.O. No:
1:50	Q11000363	110154

COPYRIGHT/CONFIDENTIAL
The rights to this design remain the property of Tingdene Homes Ltd.
All rights reserved
Dated: 19.05.11