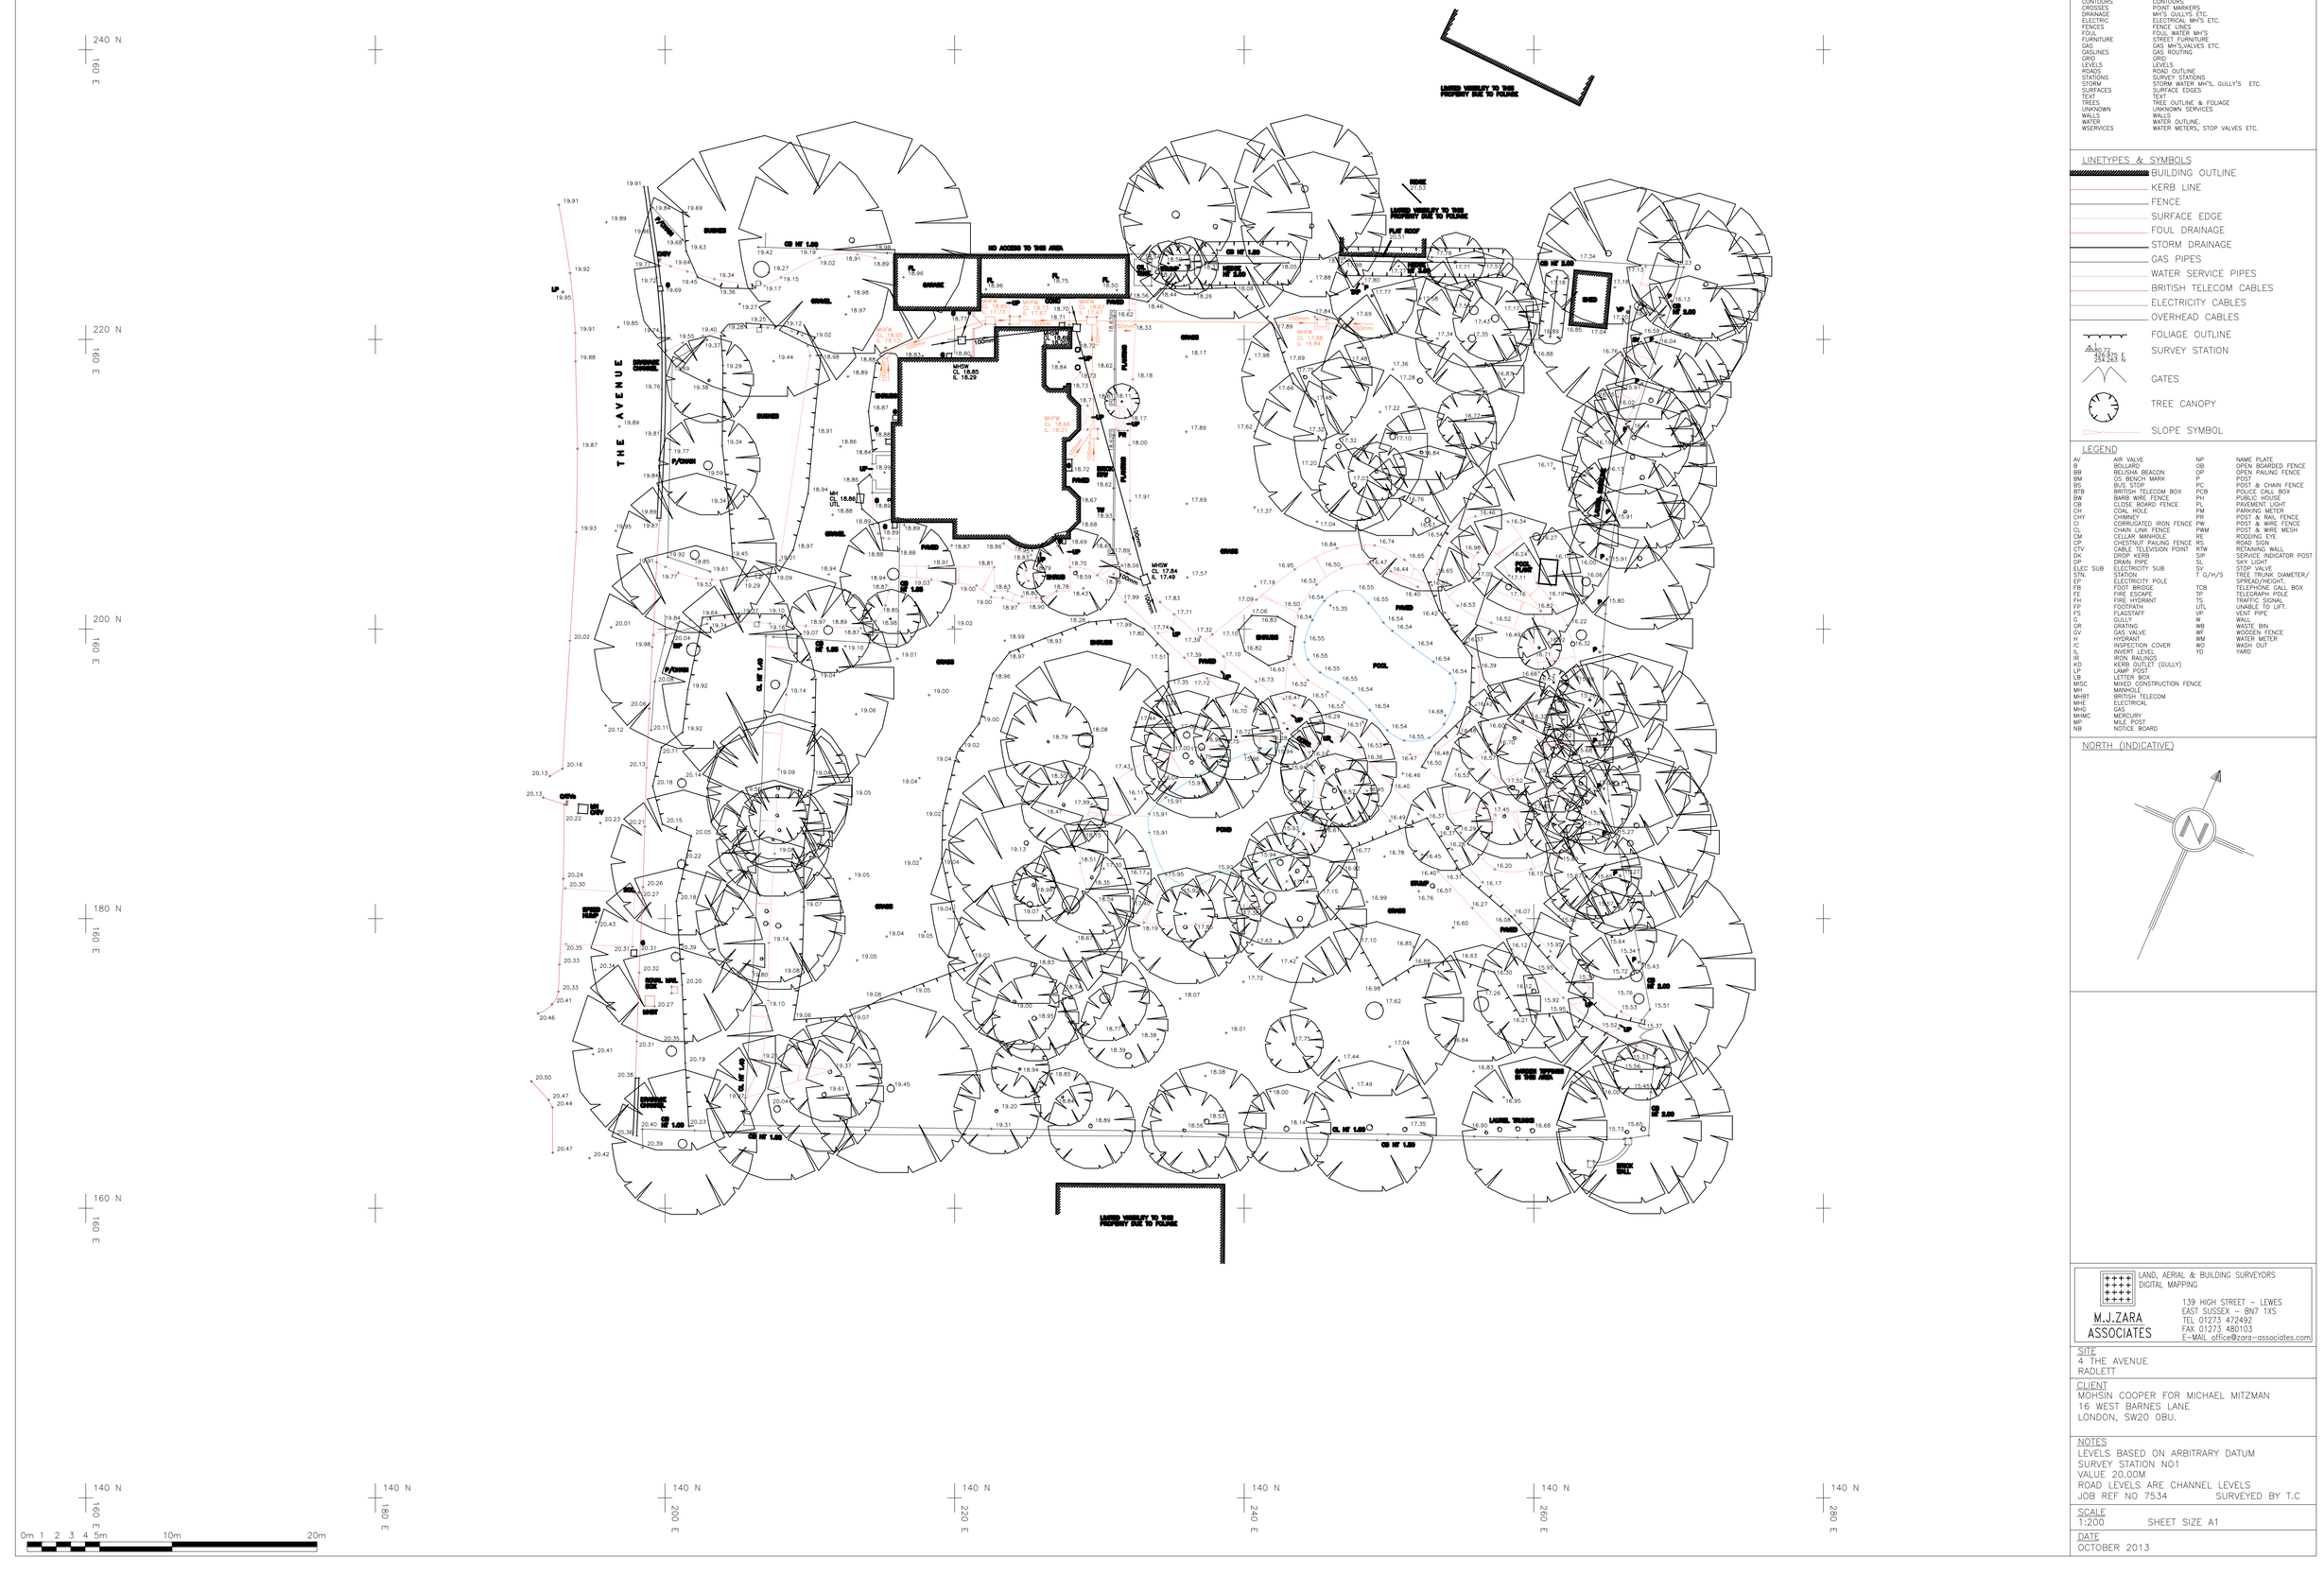
240 N
160 E
220 N
160 E
200 N
160 E
180 N
160 E
160 N
160 E
140 N
160 E
140 N
180 E
140 N
200 E
140 N
220 E
140 N
240 E
140 N
260 E
140 N
280 E
0m 1 2 3 4 5m 10m 20m
THE AVENUE
CL 1.40
CL 1.60
CL