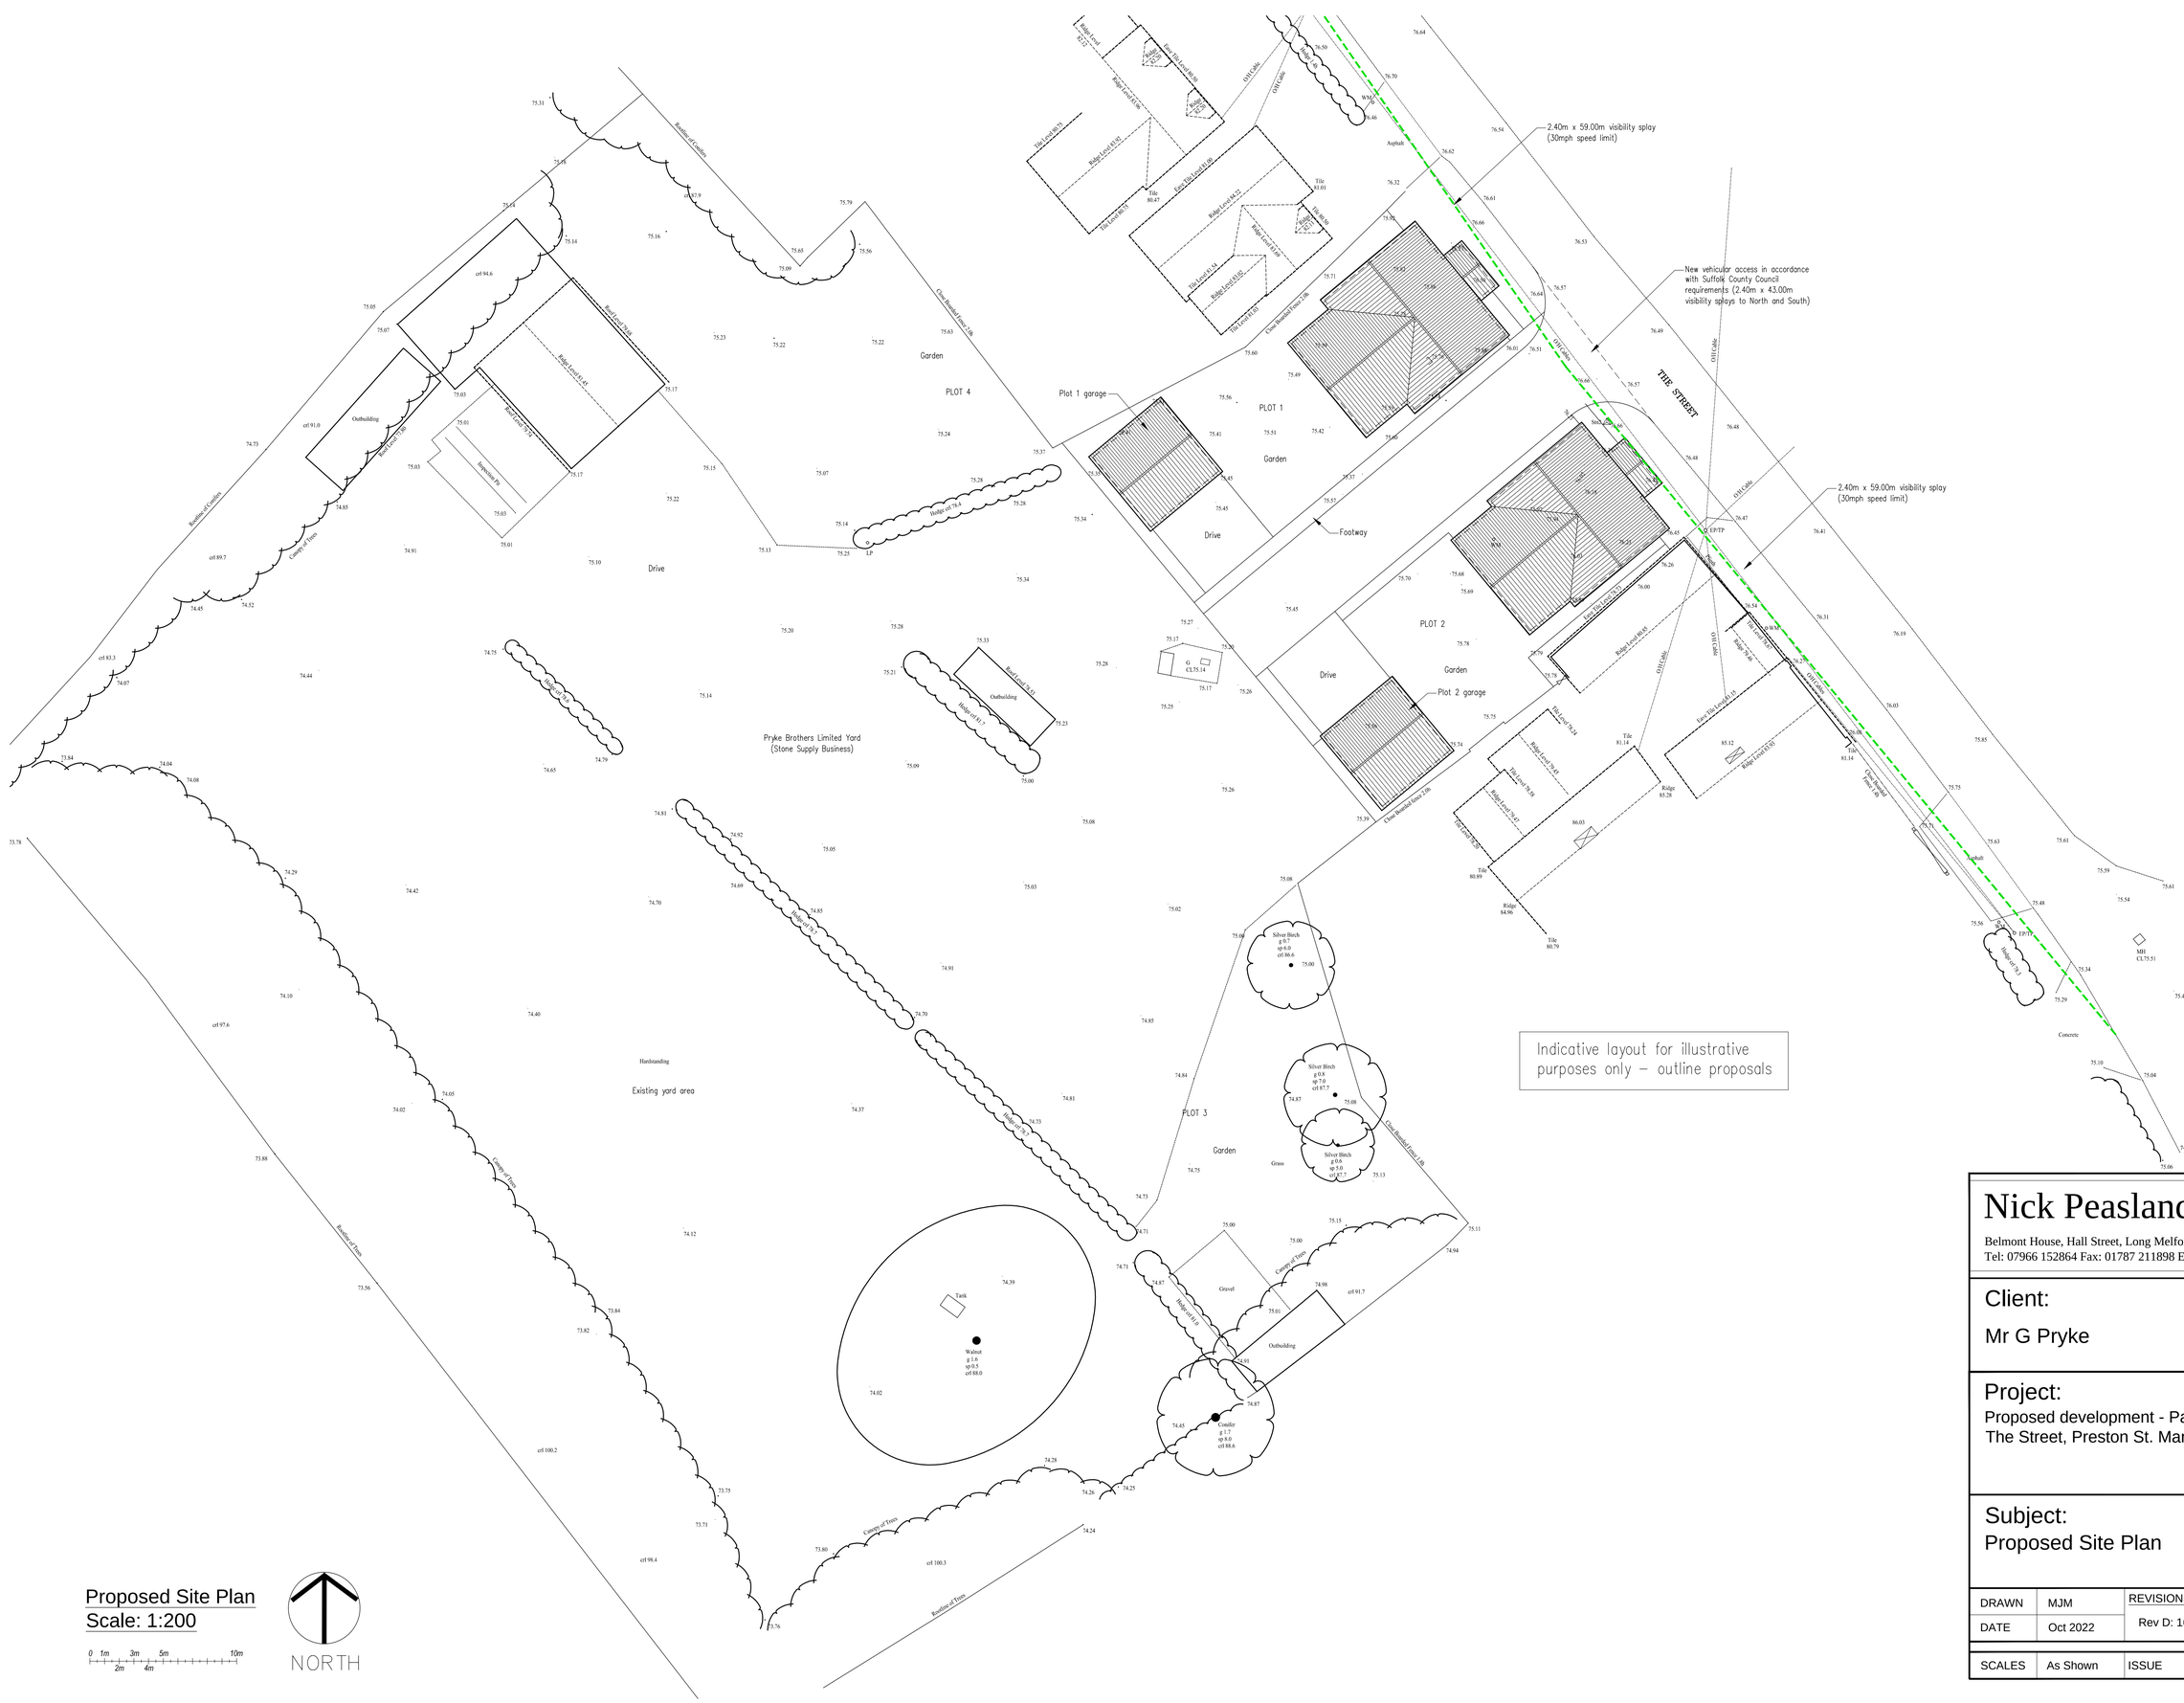
2.40m x 59.00m visibility splay
(30mph speed limit)
New vehicular access in accordance with Suffolk County Council requirements (2.40m x 43.00m visibility splays to North and South)
2.40m x 59.00m visibility splay
(30mph speed limit)
THE STREET
Footway
Plot 1 garage
Plot 2 garage
PLOT 1
PLOT 2
PLOT 3
PLOT 4
Garden
Drive
Pryke Brothers Limited Yard
(Stone Supply Business)
Existing yard area
Hardstanding
Outbuilding
Gravel
Grass
Concrete
Asphalt
Tank
Walnut
g 1.6
sp 0.5
crt 88.0
Silver Birch
g 0.6
sp 7.0
crt 87.7
Silver Birch
g 0.6
sp 5.0
crt 87.7
Silver Birch
g 0.7
sp 6.0
crt 86.6
Conifer
g 1.7
sp 8.0
crt 88.6
Canopy of Trees
Boundary Fence
Hedge
Ridge 85.28
Ridge 84.96
Ridge 80.79
Tile 80.47
Tile 80.89
Tile 81.14
Tile 81.14
Tile 80.79
