Notes
This drawing is copyright and must not be reproduced without permission
Do not scale from this drawing. Work only to written dimensions

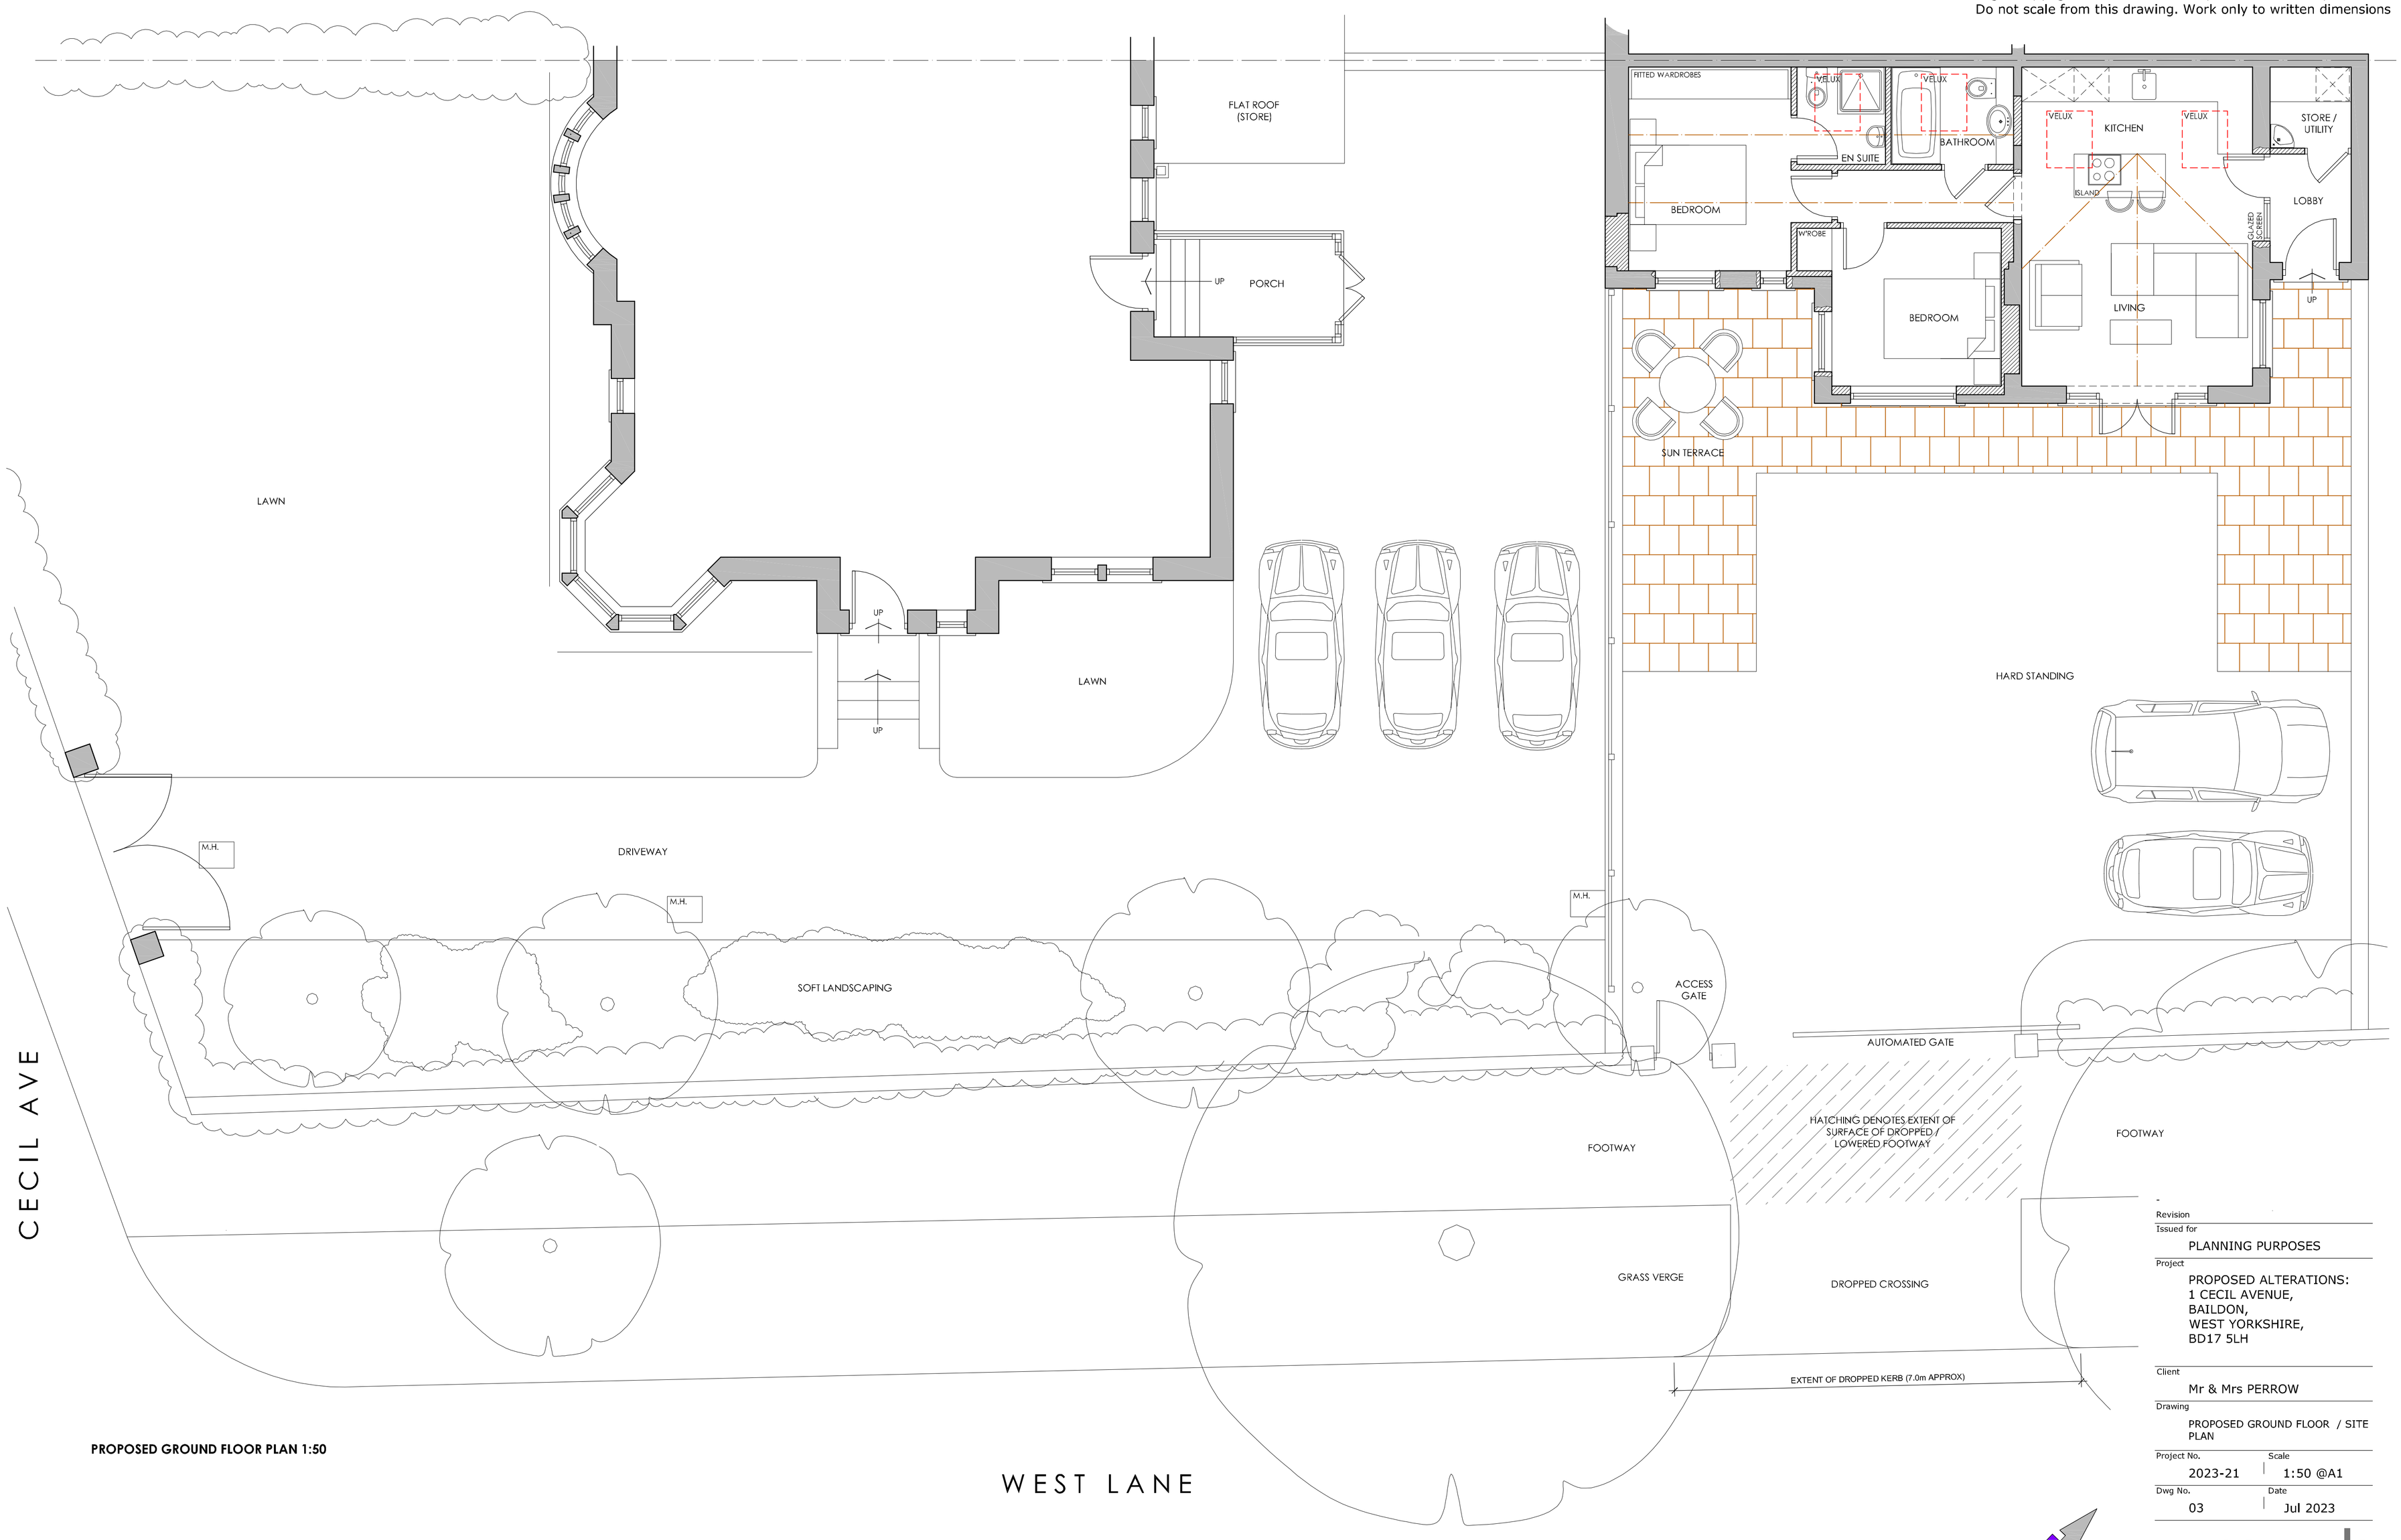

PROPOSED GROUND FLOOR PLAN 1:50

-
Revision

Issued for
PLANNING PURPOSES

Project
PROPOSED ALTERATIONS:
1 CECIL AVENUE,
BAILDON,
WEST YORKSHIRE,
BD17 5LH

Client
Mr & Mrs PERROW

Drawing
PROPOSED GROUND FLOOR / SITE PLAN

Project No.	Scale
2023-21	1:50 @A1
Dwg No.	Date
03	Jul 2023

mash
architecture | interiors
Suite 4, Briar Rhydding House,
Briar Rhydding, Baildon, Shipley,
W Yorks, BD17 7JW, United Kingdom
T: +44(0)1274 592340 M: 07717 054195
www.masharchitecture.co.uk