DWG NO 02

BENPARSONS DESIGN

15 Moor Hall Drive
Sutton Coldfield
West Midlands
B75 6LP
T:0121 308 4361
bp@benparsonsdesign.co.uk
www.benparsonsdesign.co.uk

REV

PROJECT: 52 Beechwood Park Road
CLIENT: Mr & Mrs Virdee
DRAWING TITLE: Proposed Ground Floor Plan
DATE: Oct 2023
SCALE: 1:50 at A2
JOB NUMBER: 1452
DRAWING NUMBER: 02
REVISION:

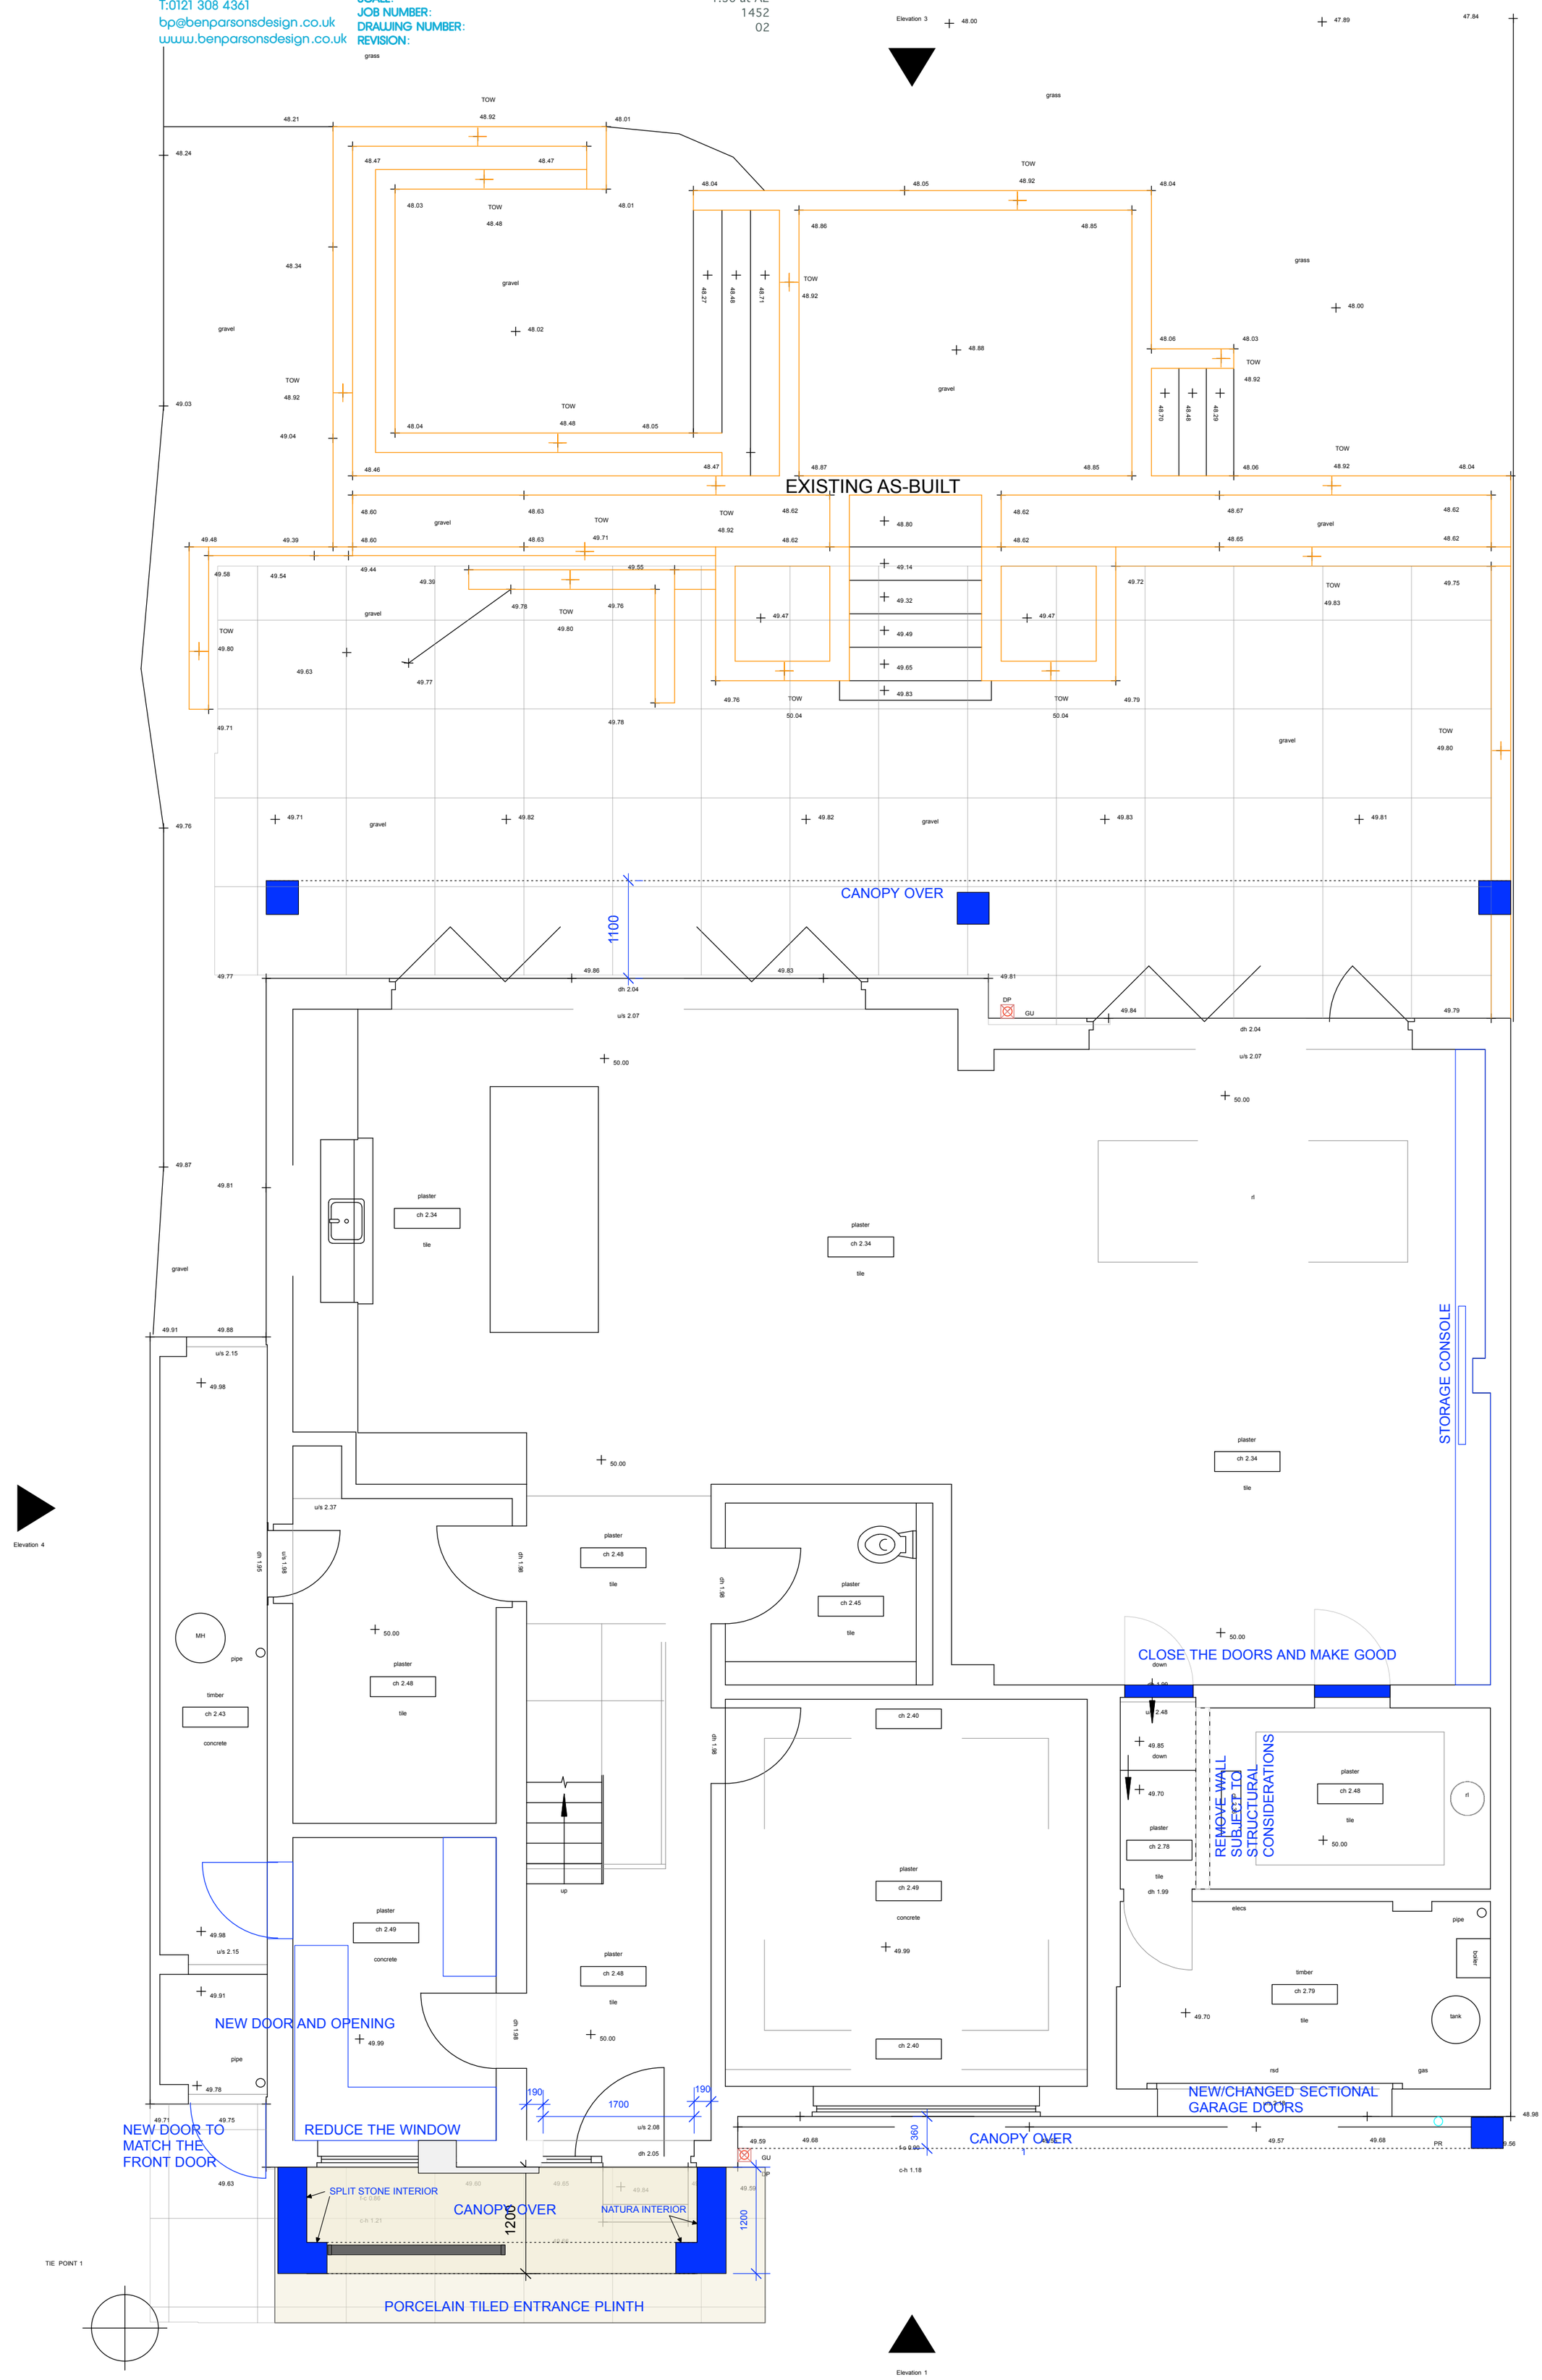

GROUND FLOOR