Drg.No. GA\070 Rev: H

NOTE: REFER TO REINFORCEMENT RULES FOR REINFORCEMENT SPECIFICATION

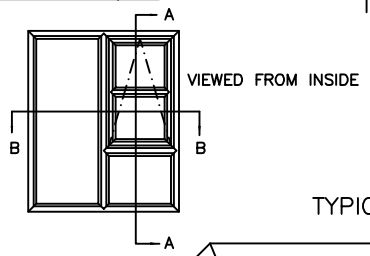

TYPICAL BAY ARRANGEMENT

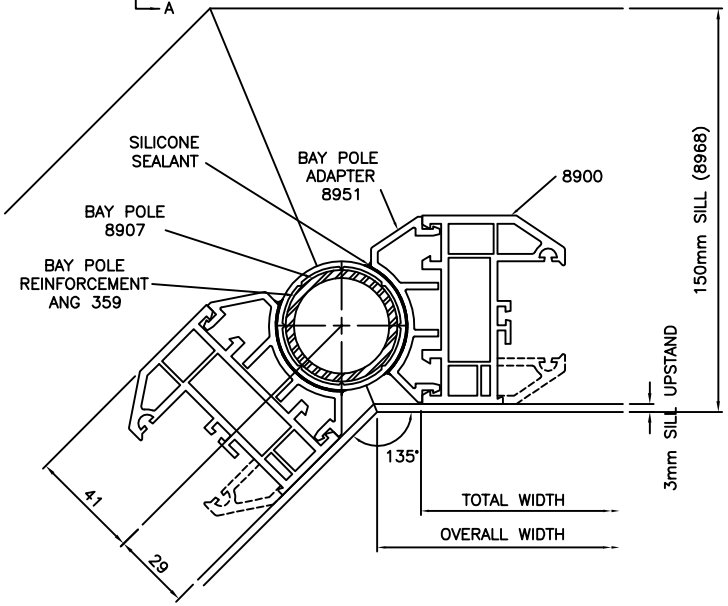

TYPICAL COUPLING DETAILS

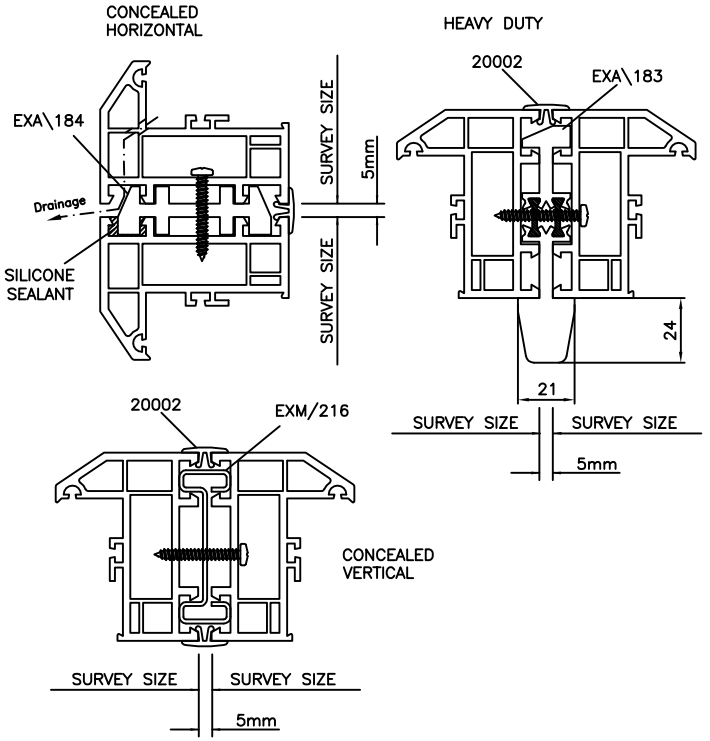

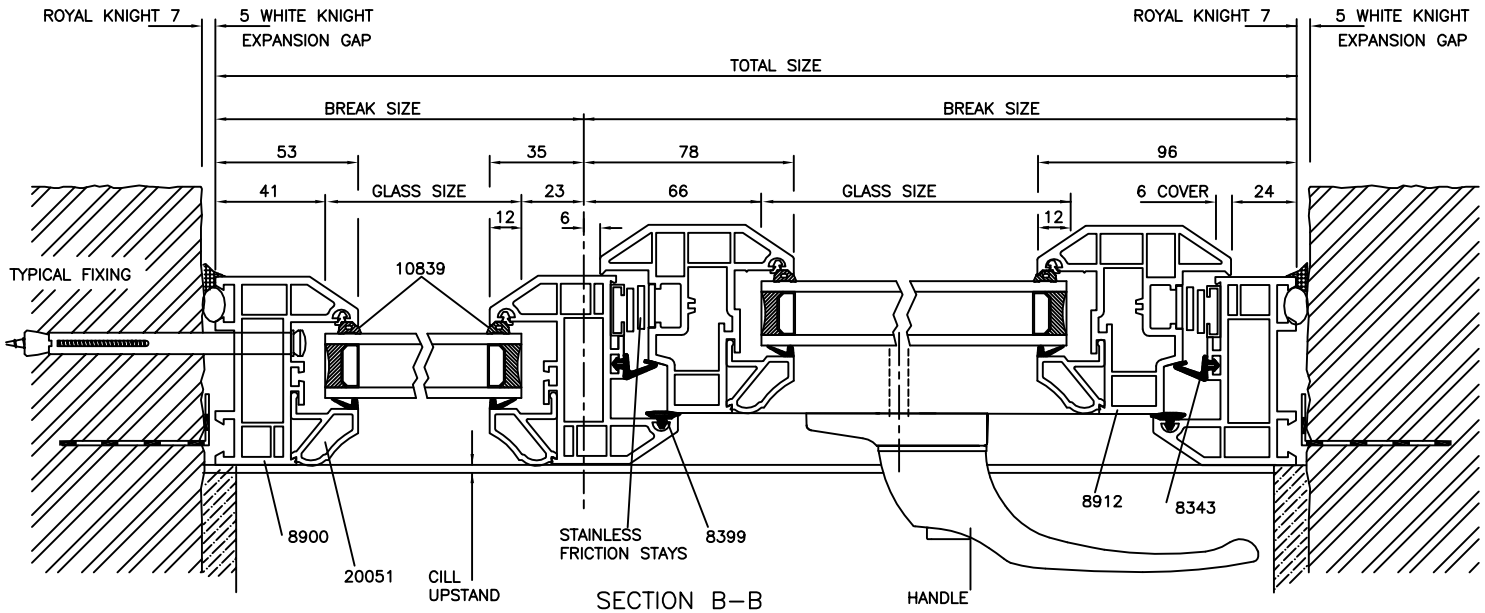

SECTION B–B

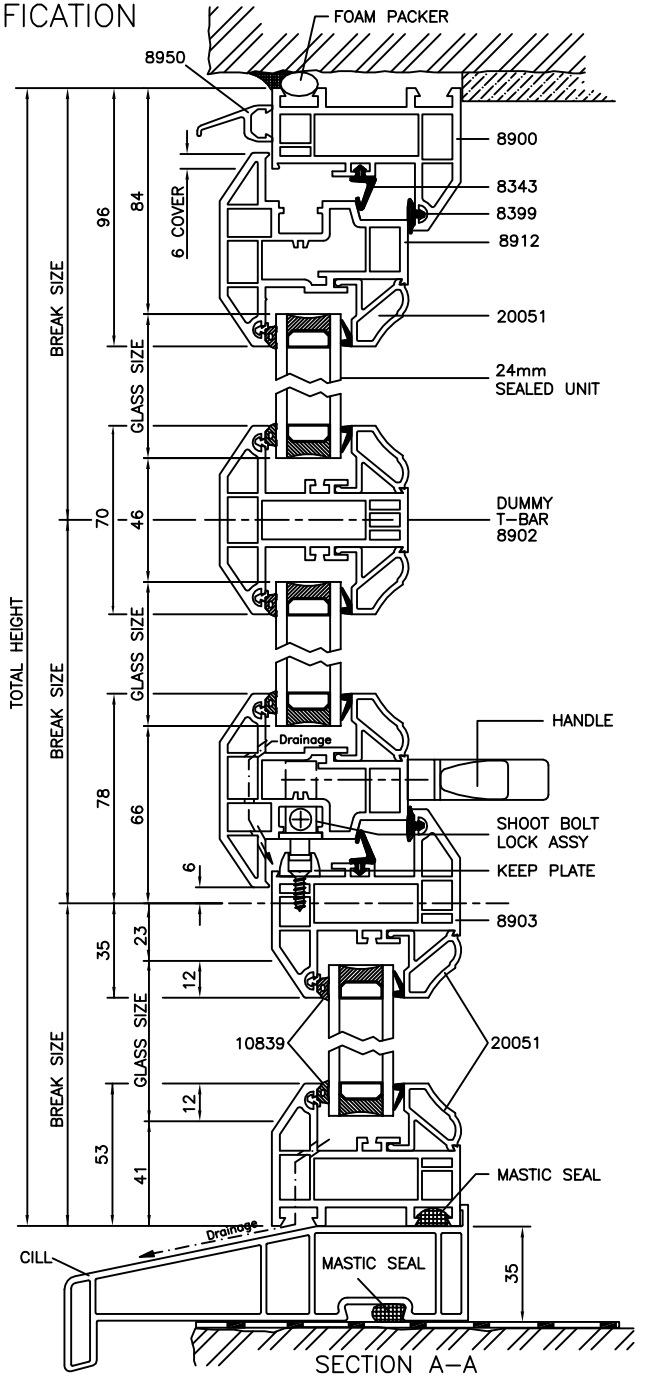

SECTION A–A

Rev:			
Rev: H	30.09.03	STEEL COUPLING (EXM216) ADDED FOR VERTICAL COUPLING	R.F
Rev: G	14.03.00	BEAD 2000 ADDED (20051) & HANDLE UPDATED	R.F
Rev: F	13.12.94	GLAZING BEAD AND GASKET CHANGED TO 'CLEARLINE' ARRANGEMENT	P.H.
Rev: E	06.04.94	COUPLING MULLION UPDATED. DUMMY T-BAR ADDED.	P.H.
Rev: D	25.02.93	CONCEALED DRAINAGE, LOCKING GEAR ADDED. REINFORCEMENT NOTE ADDED	P.H.
Rev: C	15.02.93	REINFORCEMENT DETAILS CORRECTED	A.R.H.

Anglian Home Improvements

Product: UPVC CASEMENT WINDOW
Title: VERTICAL / HORIZONTAL GENERAL ARRANGEMENT
Scale: 1:1
Date: 20.06.90
Prod.Codes: UH
Drawn: L.A. Dickinson
C'kd:
Drg.No. GA\070
Rev: H